

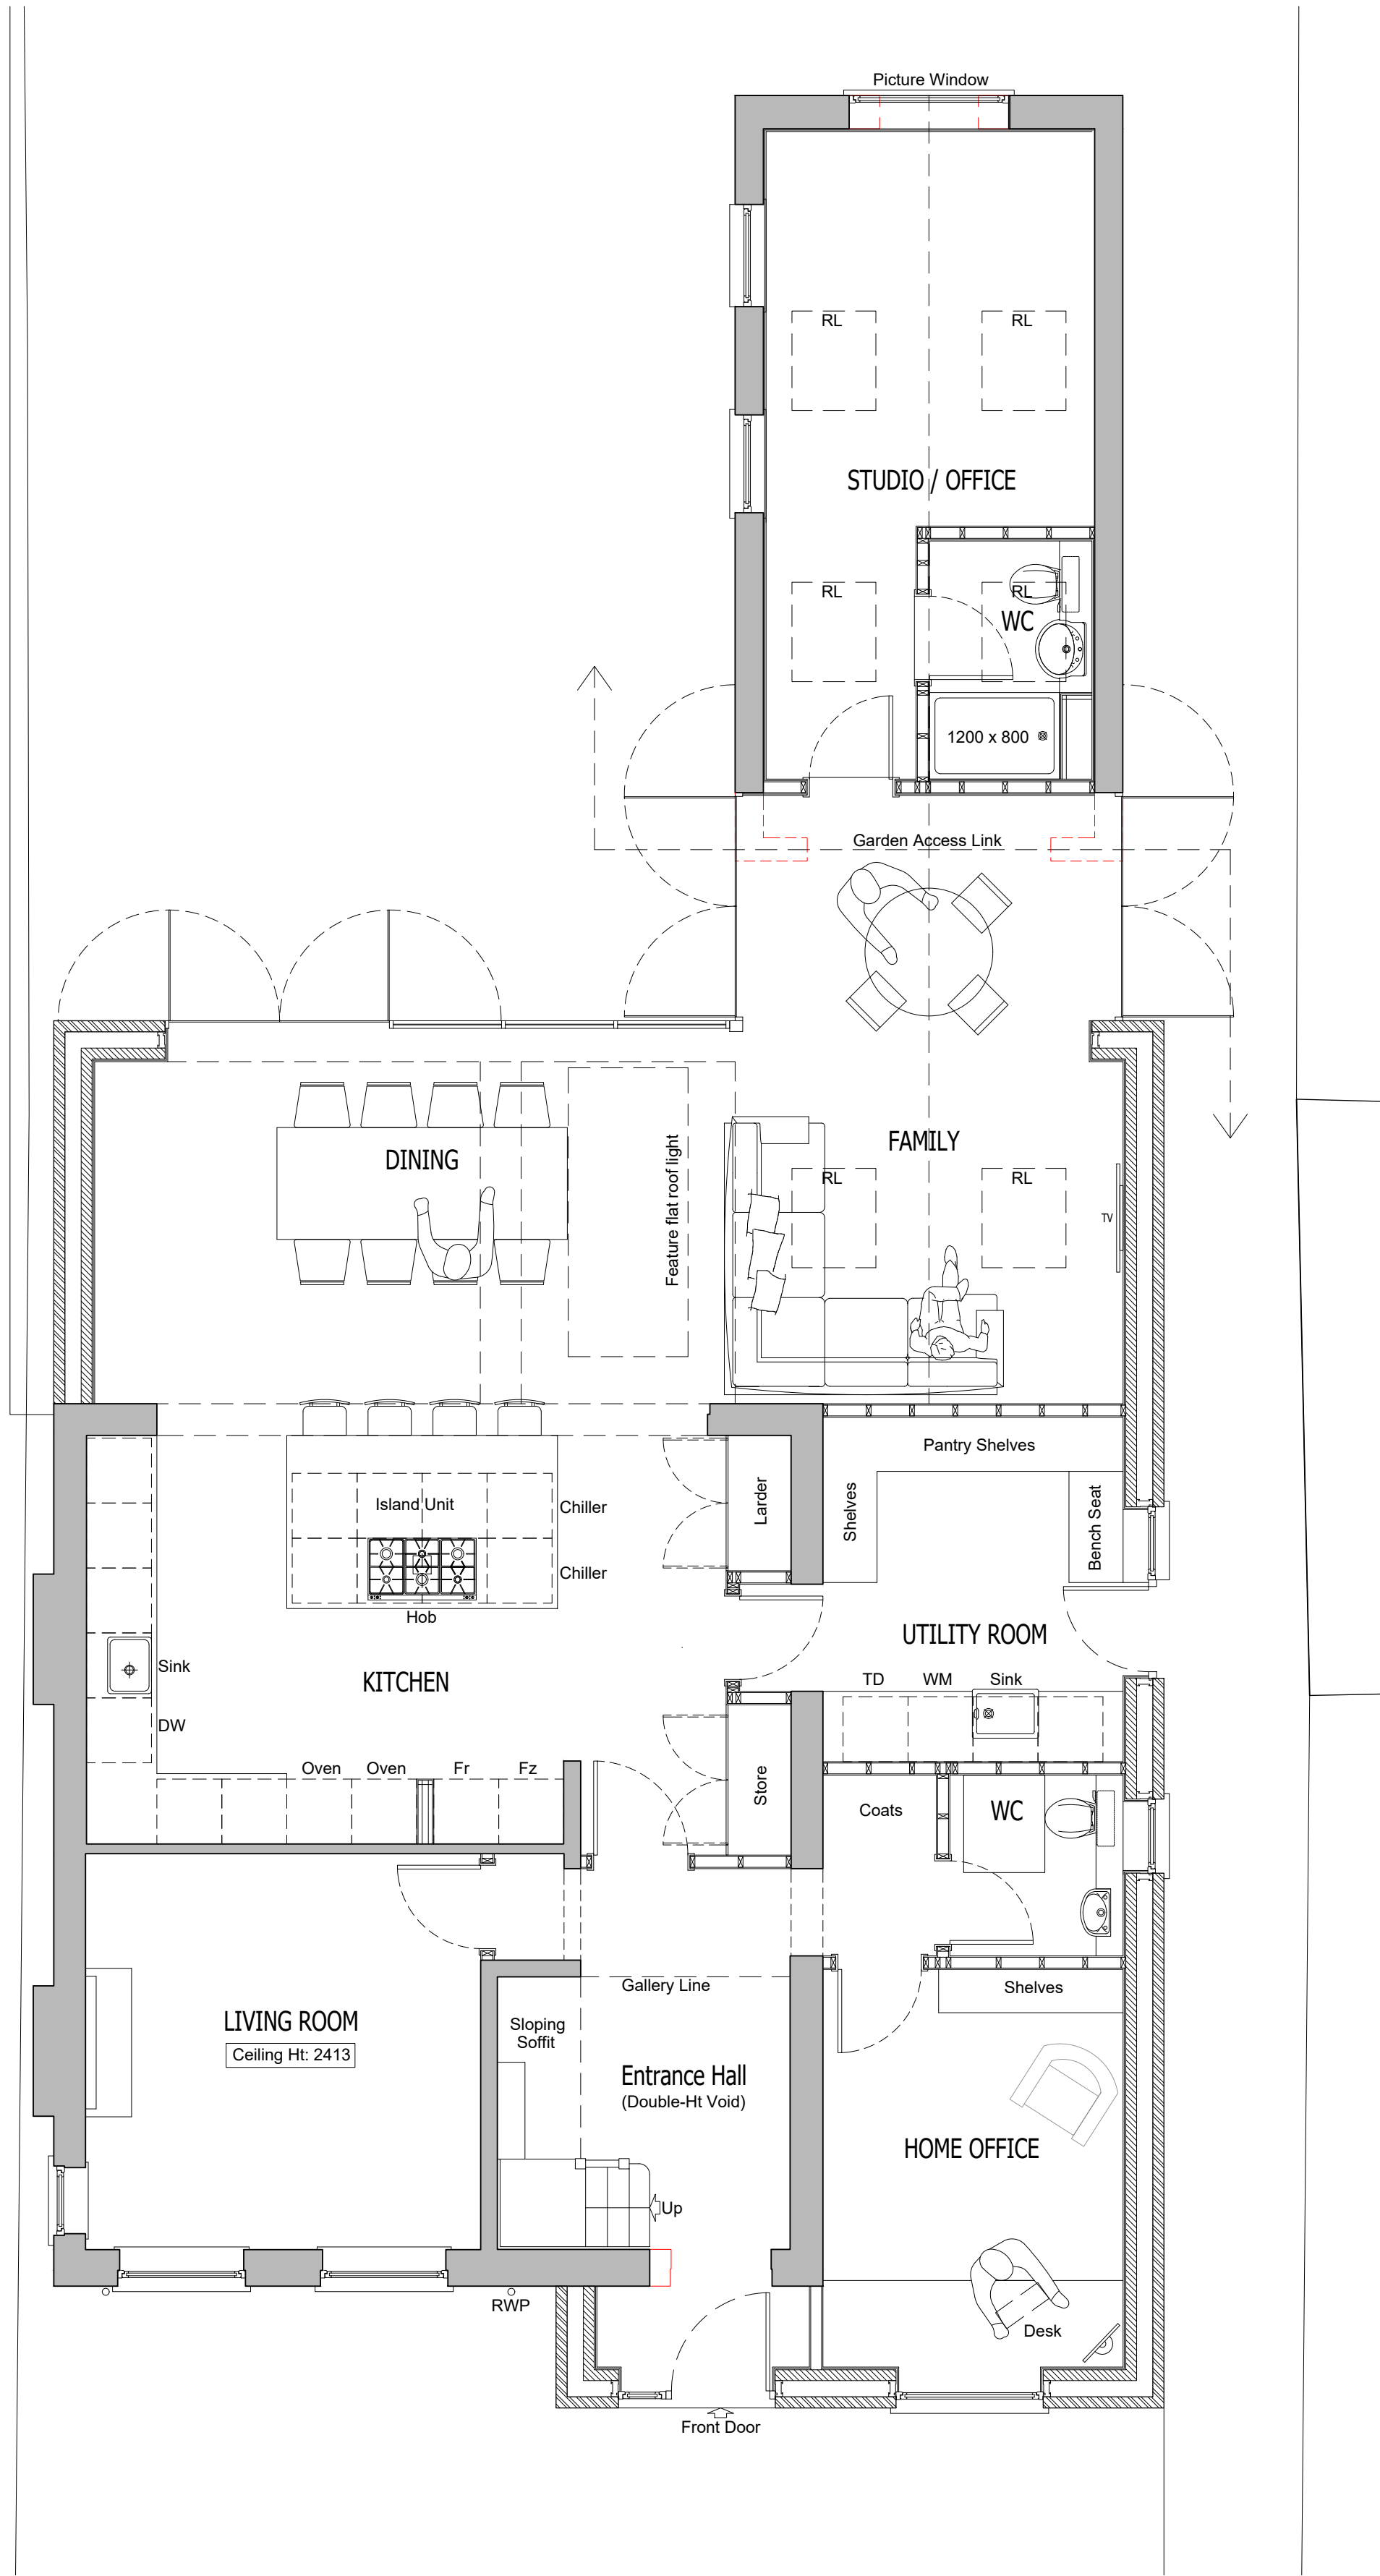


All dimensions are to be checked on site before work commences.
Figured dimensions to be taken in preference to scaled dimensions.
If in doubt please ask.
© Copyright reserved.

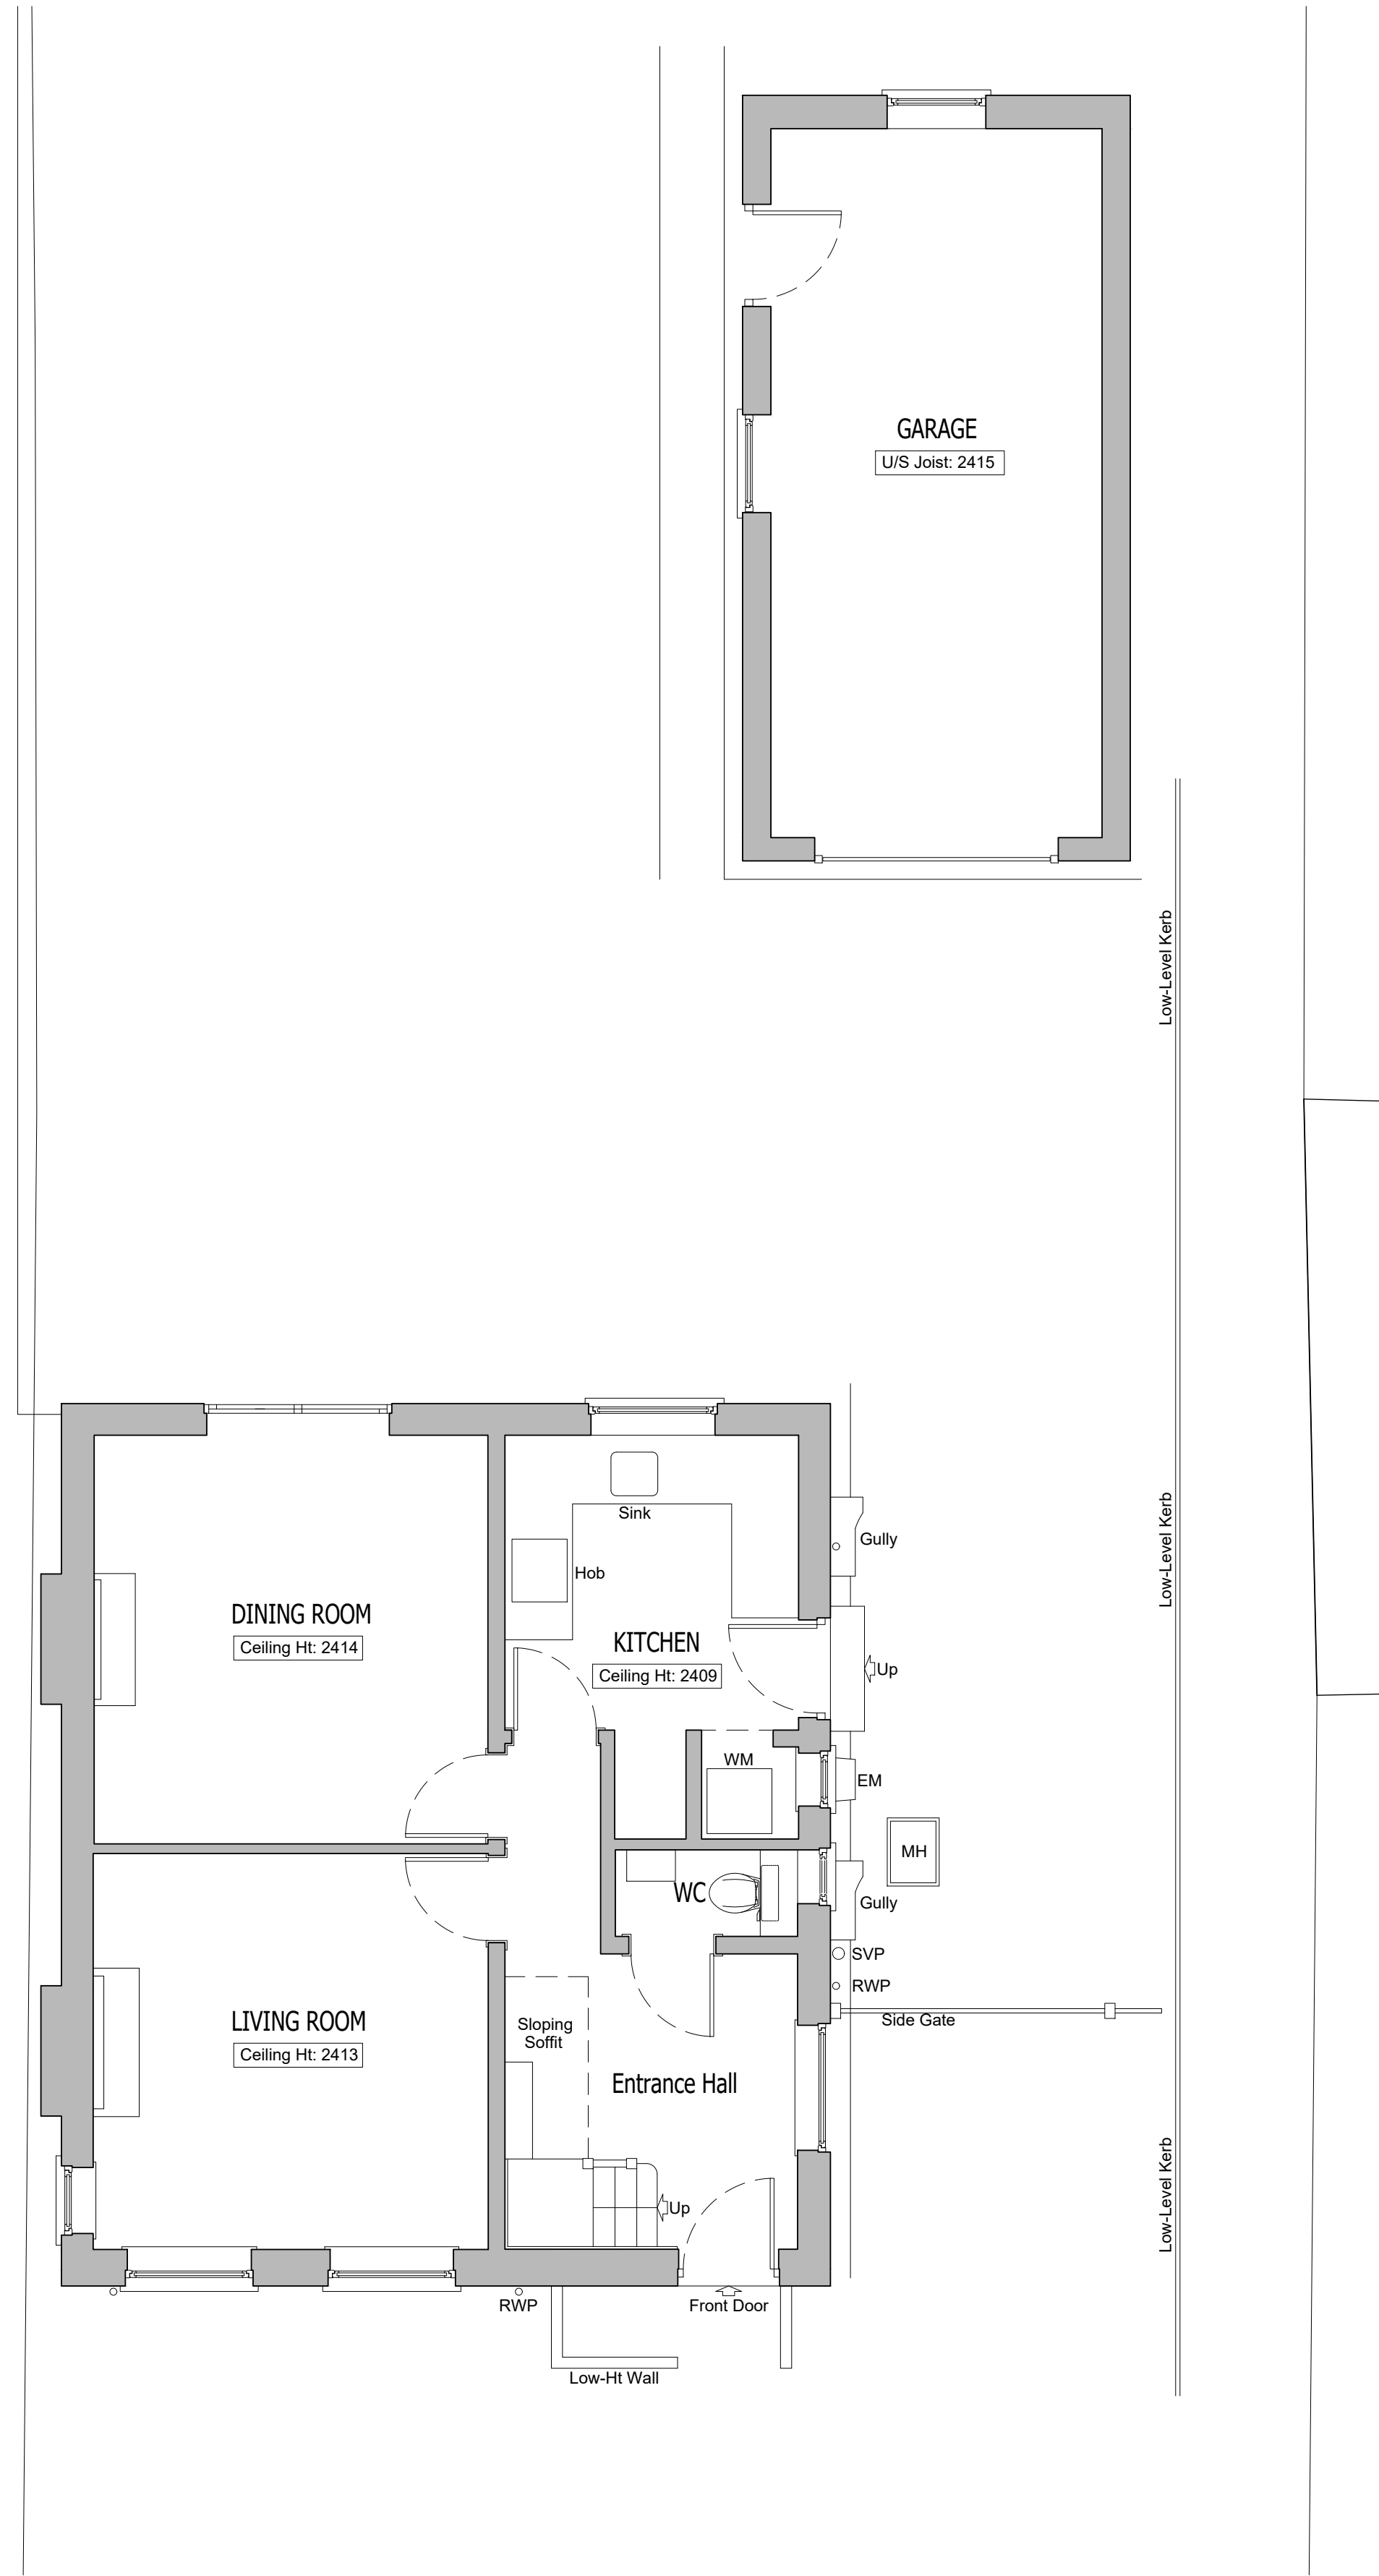

GROUND FLOOR PLAN As Proposed
Scale 1:50

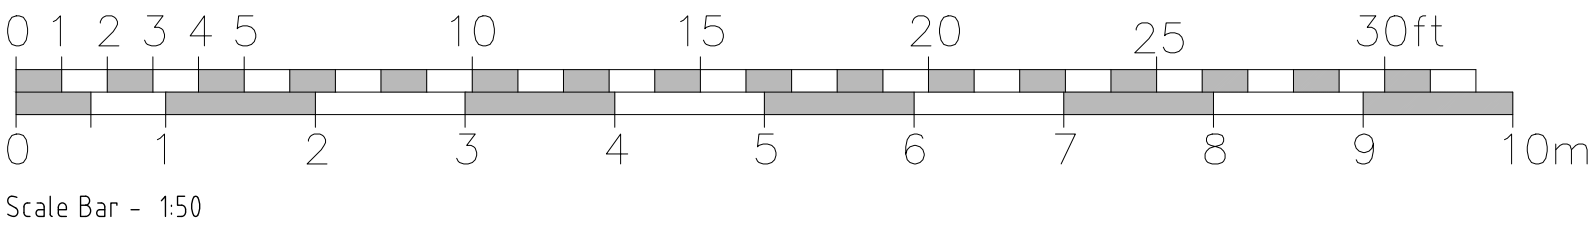

GROUND FLOOR PLAN As Existing
Scale 1:50

Rev	Description	Date	Initials
FOR PLANNING SUBMISSION			
HOLTHAM+NEWMAN ARCHITECTS			
Project: 16, Pitts Lane Earley Reading RG6 1BT			
Client Mr and Mrs D. Desborough			
Drawing Title: General Arrangement Plans Ground Floor Level			
As Existing and Proposed			
Scale:	1:50 @ A1	Dwg. No.:	2429-P100
Drawn by:	DH	Date:	Sept 2024
			Rev.:
			-