

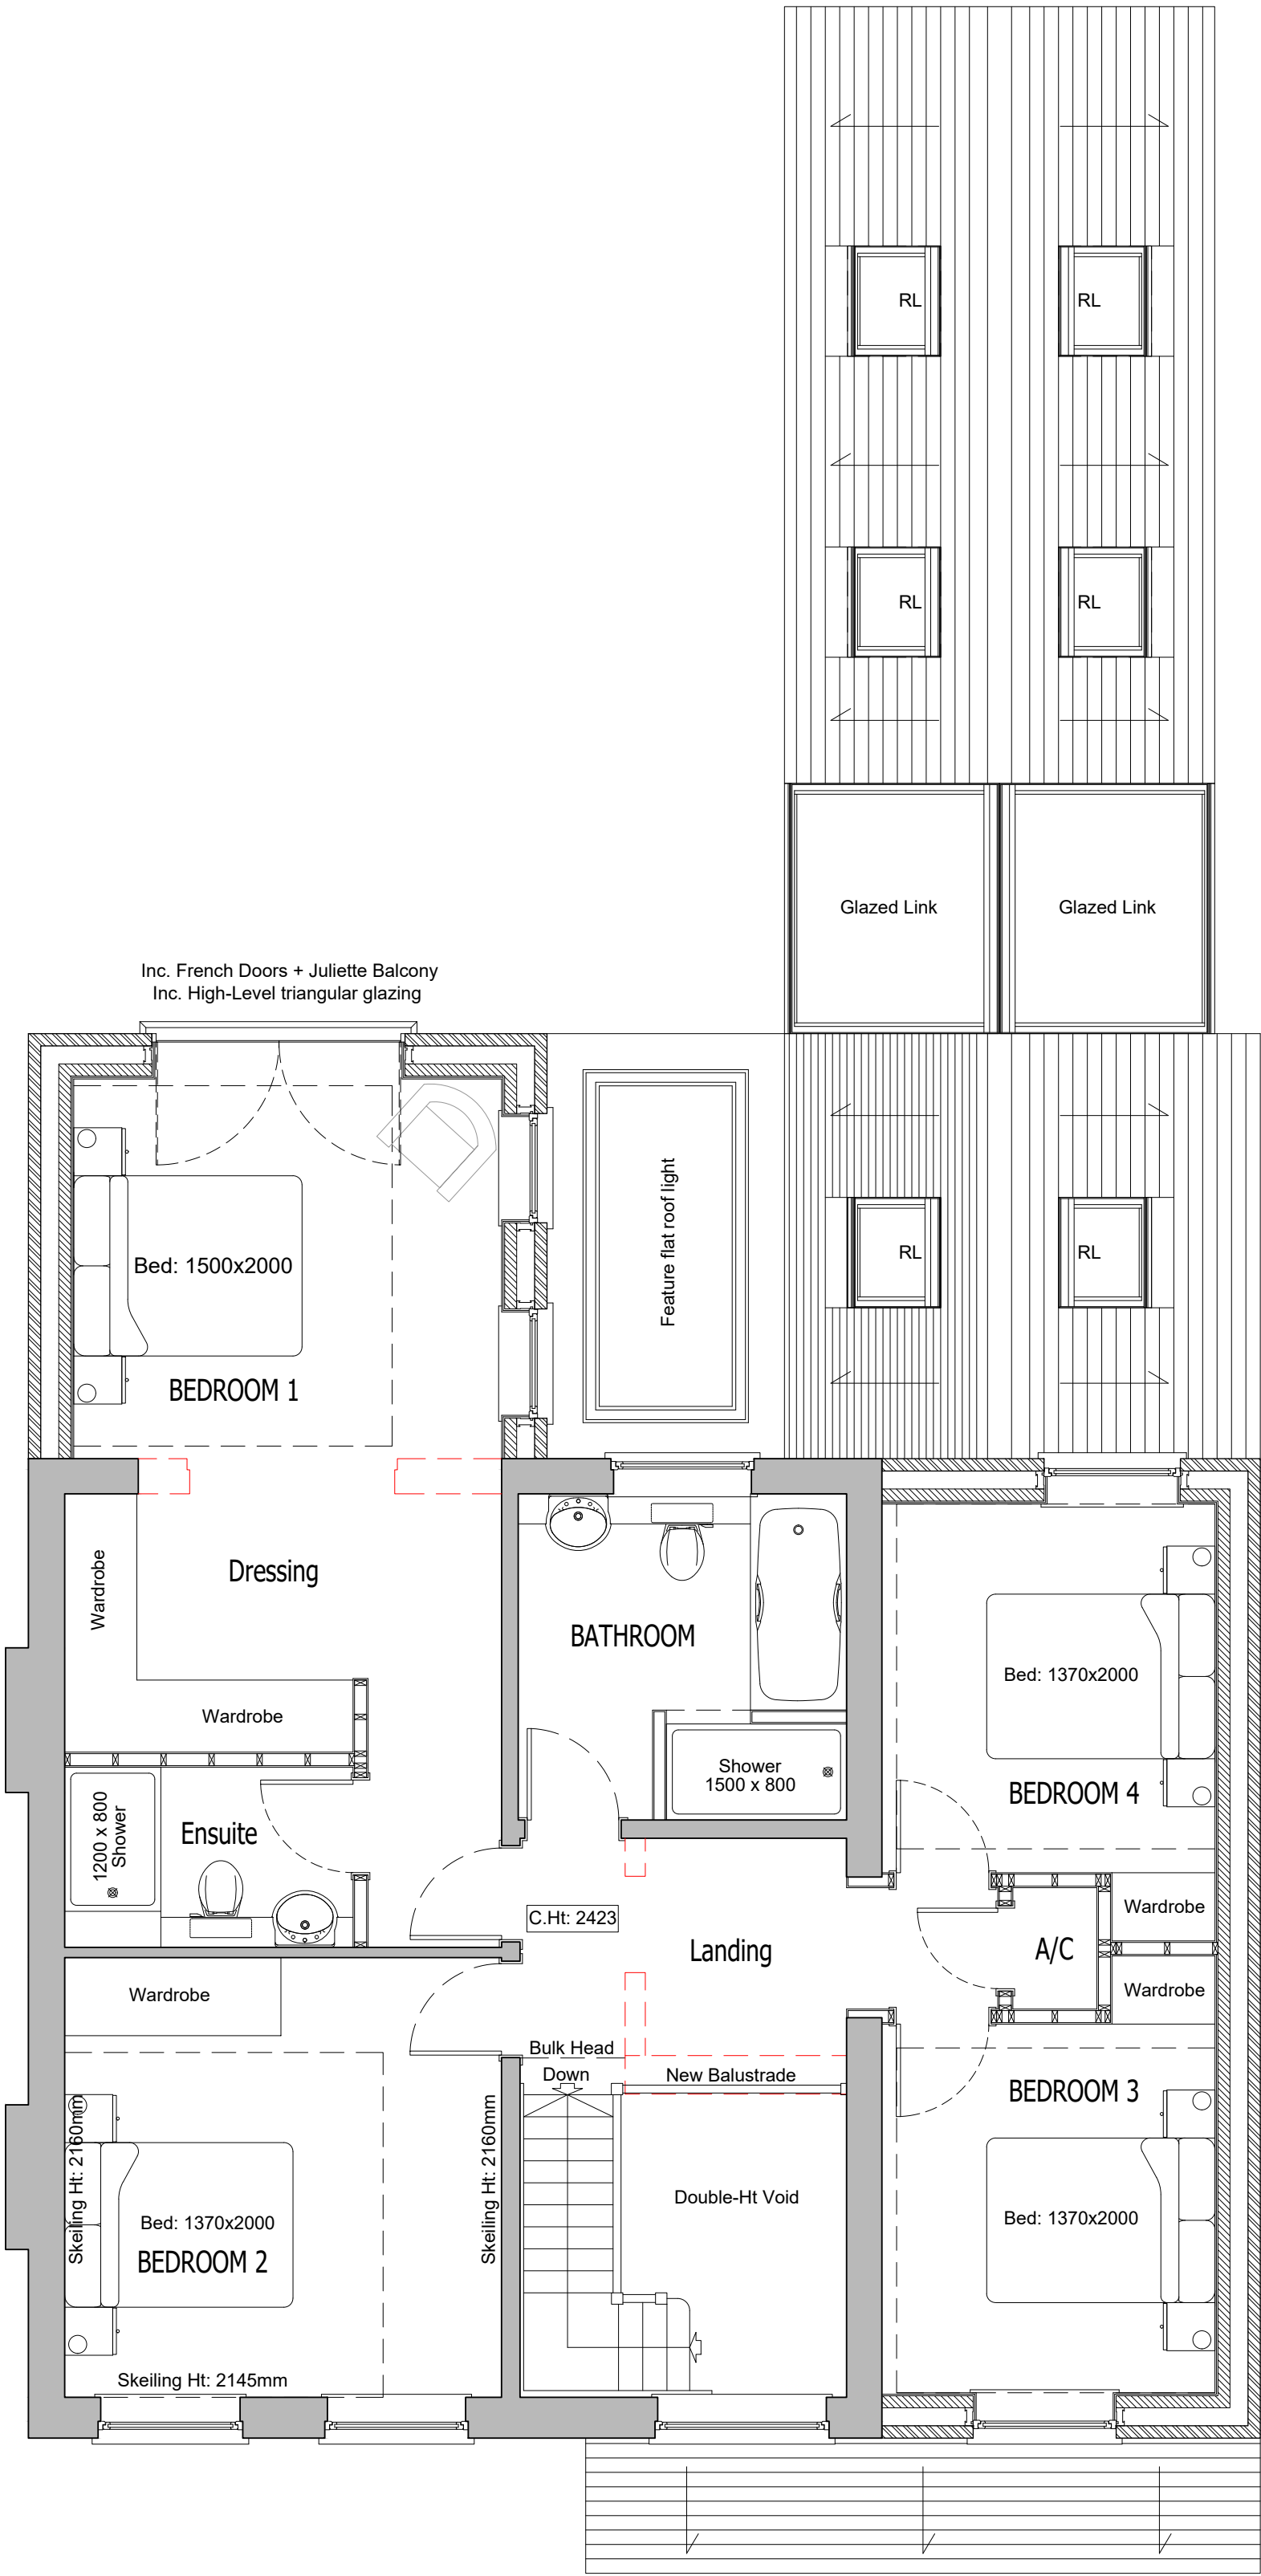


All dimensions are to be checked on site before work commences.
Figured dimensions to be taken in preference to scaled dimensions.
If in doubt please ask.
© Copyright reserved.

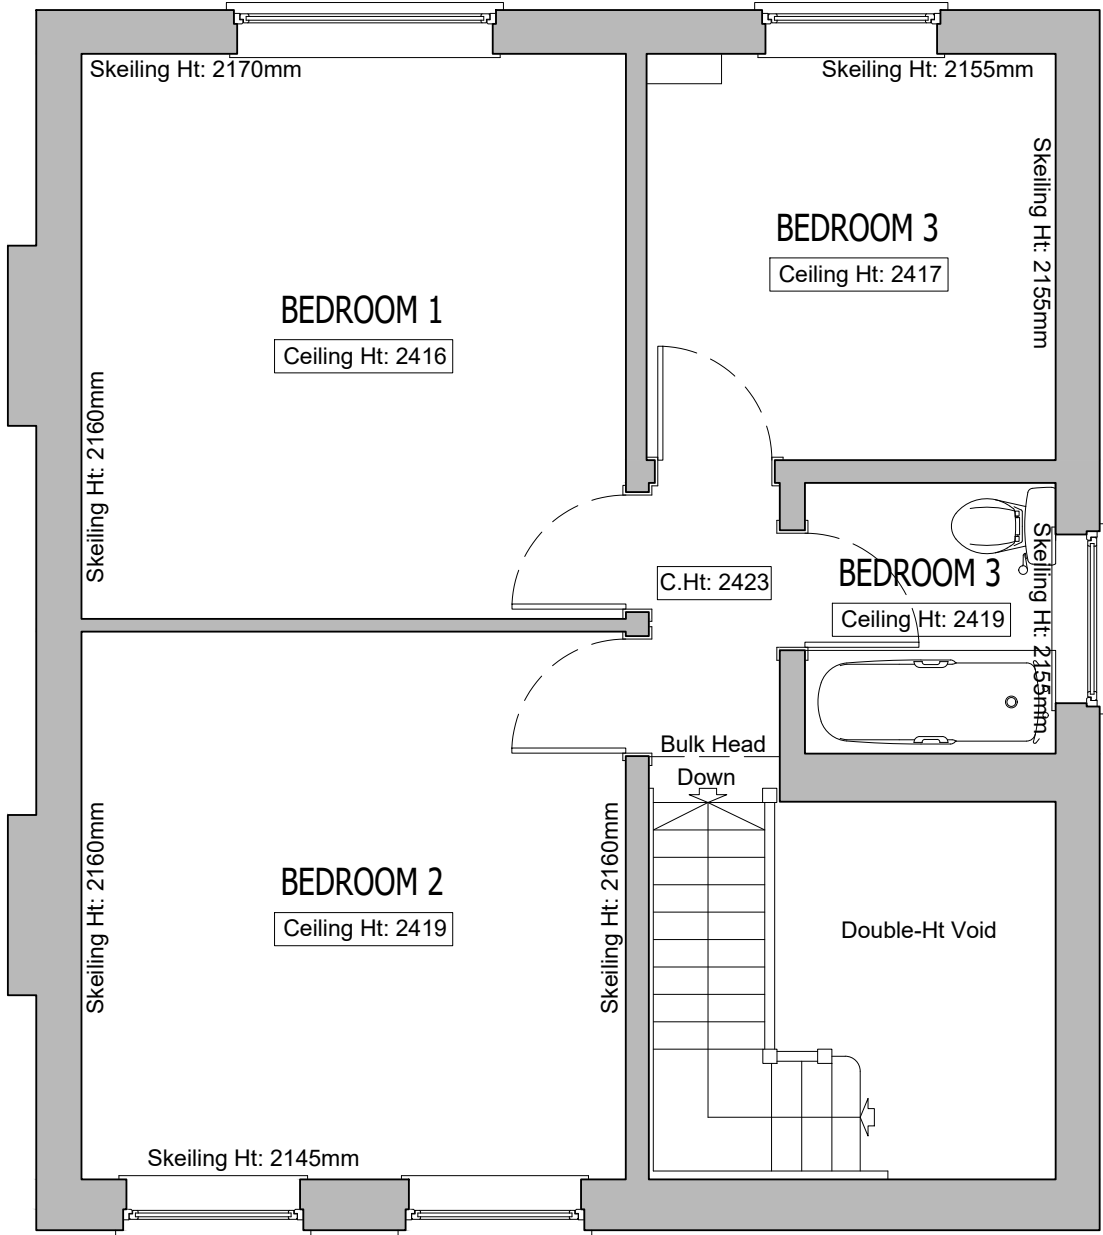

FIRST FLOOR PLAN As Proposed
Scale 150

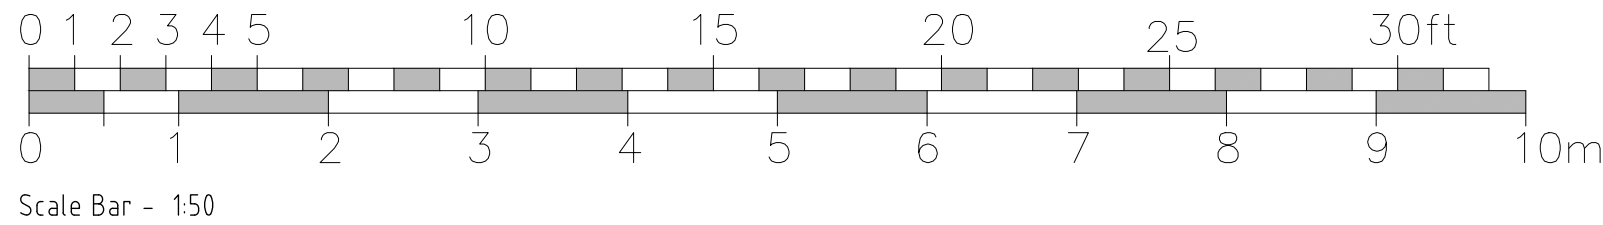

FIRST FLOOR PLAN As Existing
Scale 150

Rev	Description	Date	Initials
FOR PLANNING SUBMISSION			
HOLTHAM+NEWMAN ARCHITECTS 			
'The Old Dairy' 282a Hyde End Road, Spencer's Wood, Reading, Berkshire, RG7 1DN			
T: 07971 316499 E: hello@hnarchitects.co.uk			
Project: 16, Pitts Lane Earley Reading RG6 1BT			
Client Mr and Mrs D. Desborough			
Drawing Title: General Arrangement Plans First Floor Level - As Existing and Proposed			
Scale:	1:50 @ A1	Dwg. No.:	2429-P101
	-		
Drawn by:	DH		
Date:	Sept 2024	Rev.:	-