


All dimensions are to be checked on site before work commences.
Figured dimensions to be taken in preference to scaled dimensions.
If in doubt please ask.
© Copyright reserved.

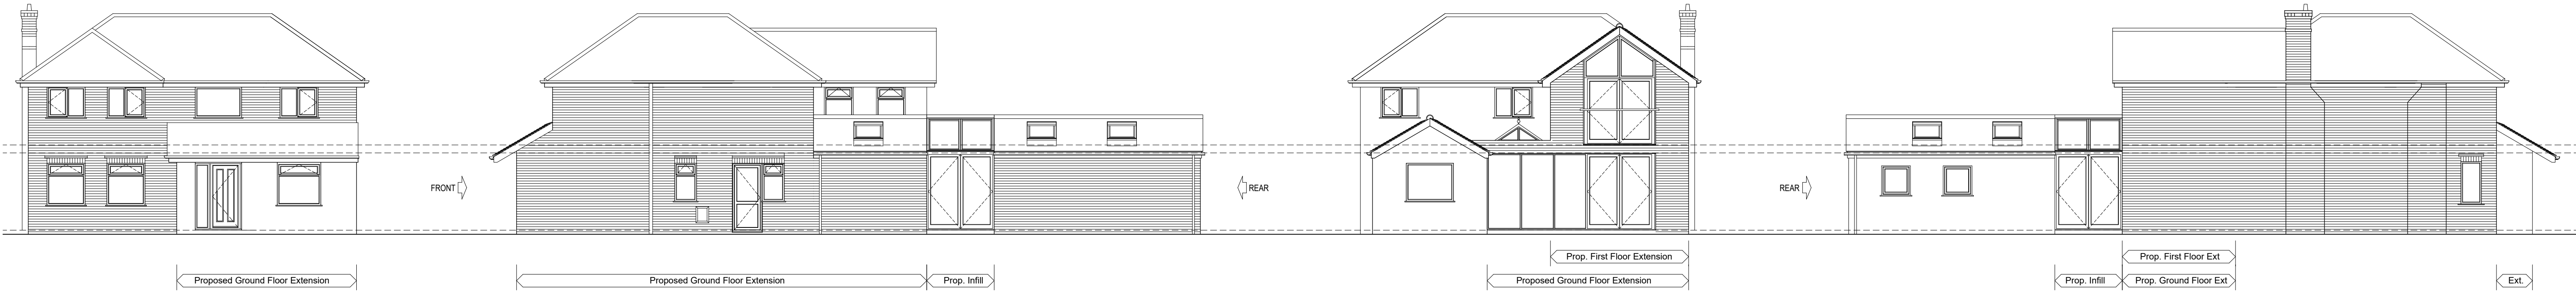


FRONT ELEVATION As Proposed
Scale 1:100

SIDE ELEVATION As Proposed
Scale 1:100

REAR ELEVATION As Proposed
Scale 1:100


SIDE ELEVATION As Proposed
Scale 1:100

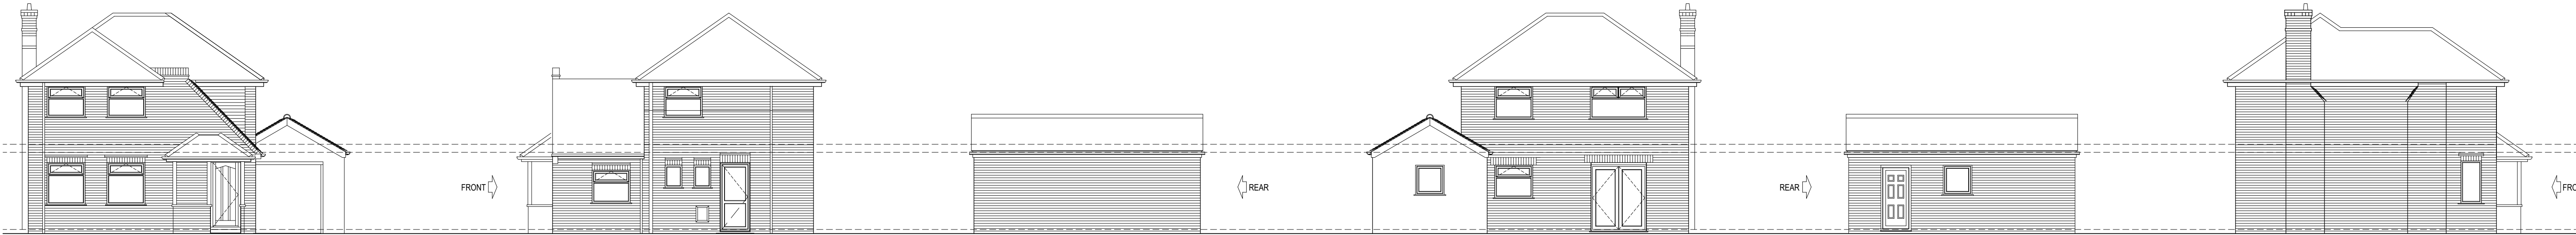

FRONT ELEVATION As Existing
Scale 1:100

SIDE ELEVATION As Existing
Scale 1:100

REAR ELEVATION As Existing
Scale 1:100

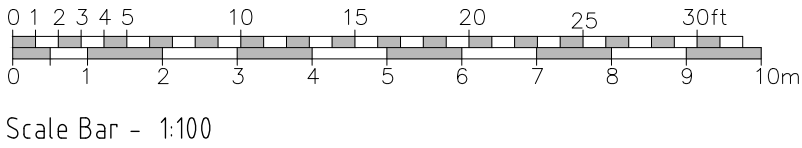

Rev	Description	Date	Initials
FOR PLANNING SUBMISSION			
HOLTHAM+NEWMAN  ARCHITECTS			
'The Old Dairy' 282a Hyde End Road, Spencer's Wood, Reading, Berkshire, RG7 1DN			
T: 07971 316499 E: hello@hnarchitects.co.uk			
Project: 16, Pitts Lane Earley Reading RG6 1BT			
Client Mr and Mrs D. Desborough			
Drawing Title: External Elevations Front, Rear and Side Views - As Existing and Proposed			
Scale: 1:100 @ A1		Dwg. No.: 2429-P102	
-		-	
Drawn by: DH		-	
Date: Sept 2024		-	