


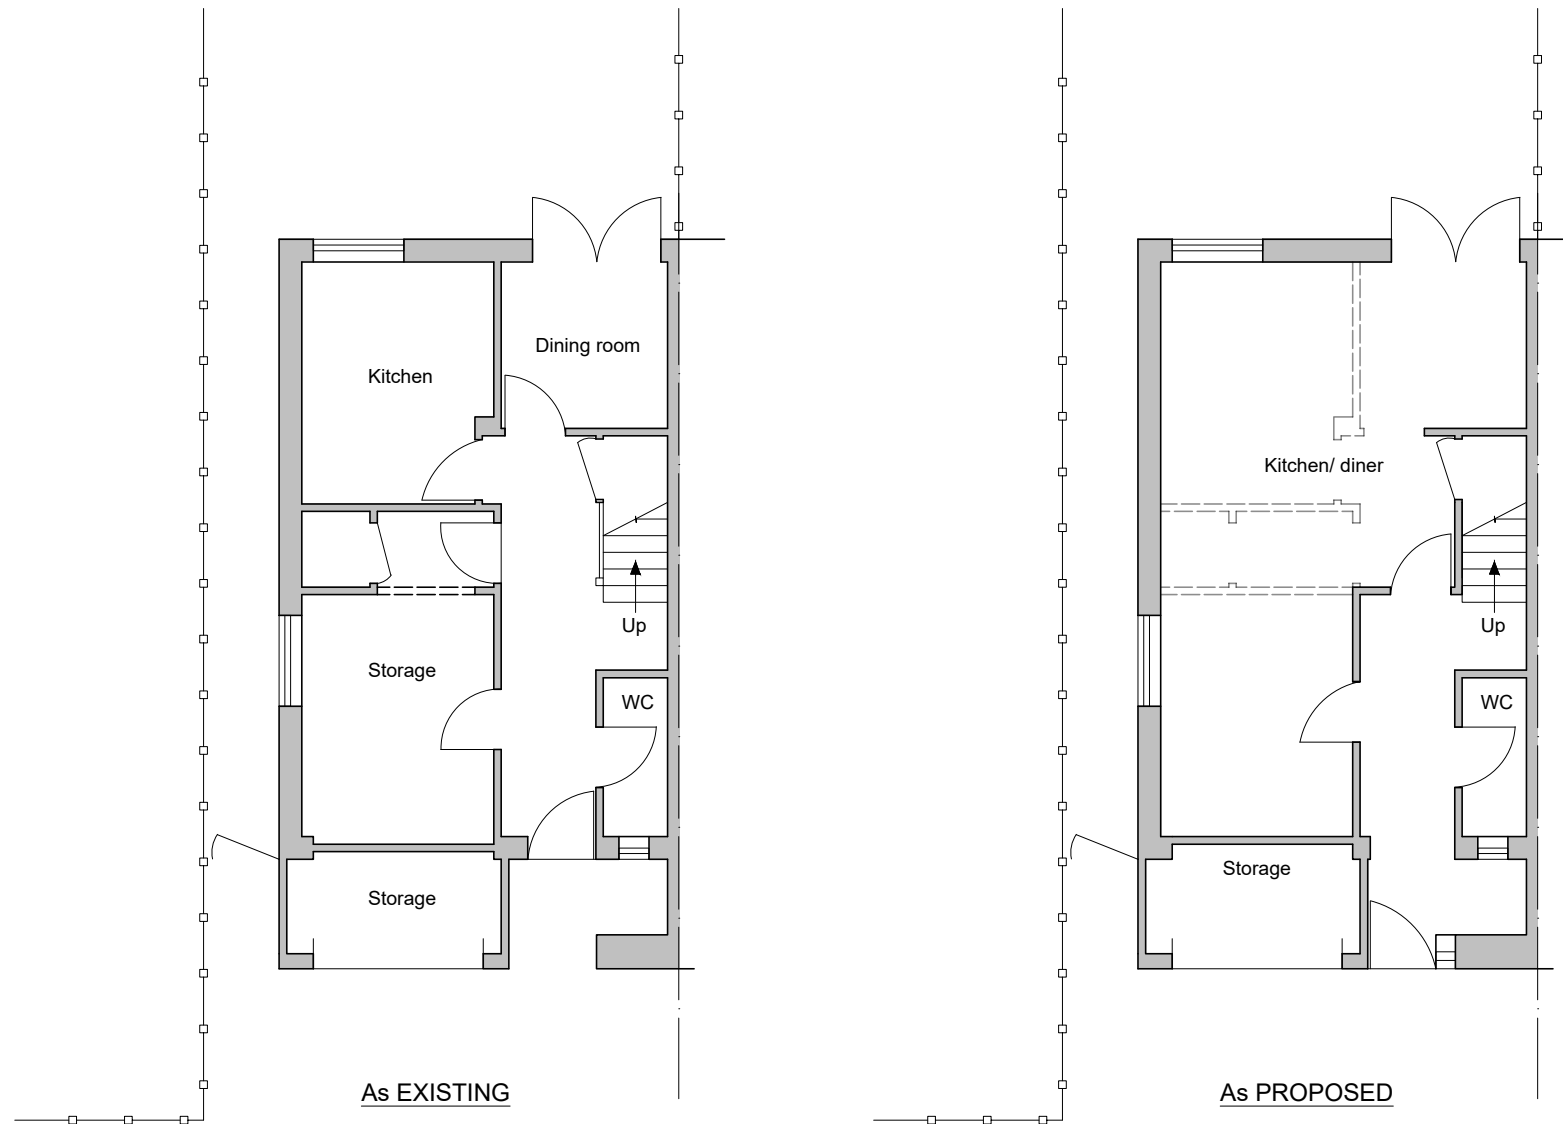

NOTES

- 1) This drawing to be read in conjunction with the following documents:-
 - a) As existing and as proposed elevations and floor plans DRG. No. 2447/01 and 02.
 - b) Site plan and parking provision 2447/SK.1
Site location plan 2447/SK.2
 - c) Design statement
- 2) Proposed changes to front elevation only. No change to existing rear or side elevations.
- 3) Adequate parking provision as shown in 2447/SK.1.



REVISIONS

MR L. & MRS S. HOLMES

GARAGE CONVERSION WITH INTERNAL ALTERATIONS

WALLACE BACON CONSULTANTS
BUILDING DESIGN AND STRUCTURAL ENGINEERING CONSULTANTS

36, SHEFFORD CRESCENT,
WOKINGHAM, RG40 1YP

GROUND-FLOOR PLANS

53 EASTHEATH AVENUE
WOKINGHAM
BERKSHIRE
RG41 2PP

TELEPHONE:
0118 979 4959

SCALE BAR



DRAWN

DATE

SCALE

CHECKED

HP

JUL 2024

A3 - 1:100

CRP

DRAWING NUMBER

2447/02

REVISION