


2447/SK.1 - Site plan for 36, Shefford Crescent, Wokingham, RG40 1YP



0 20
Metres

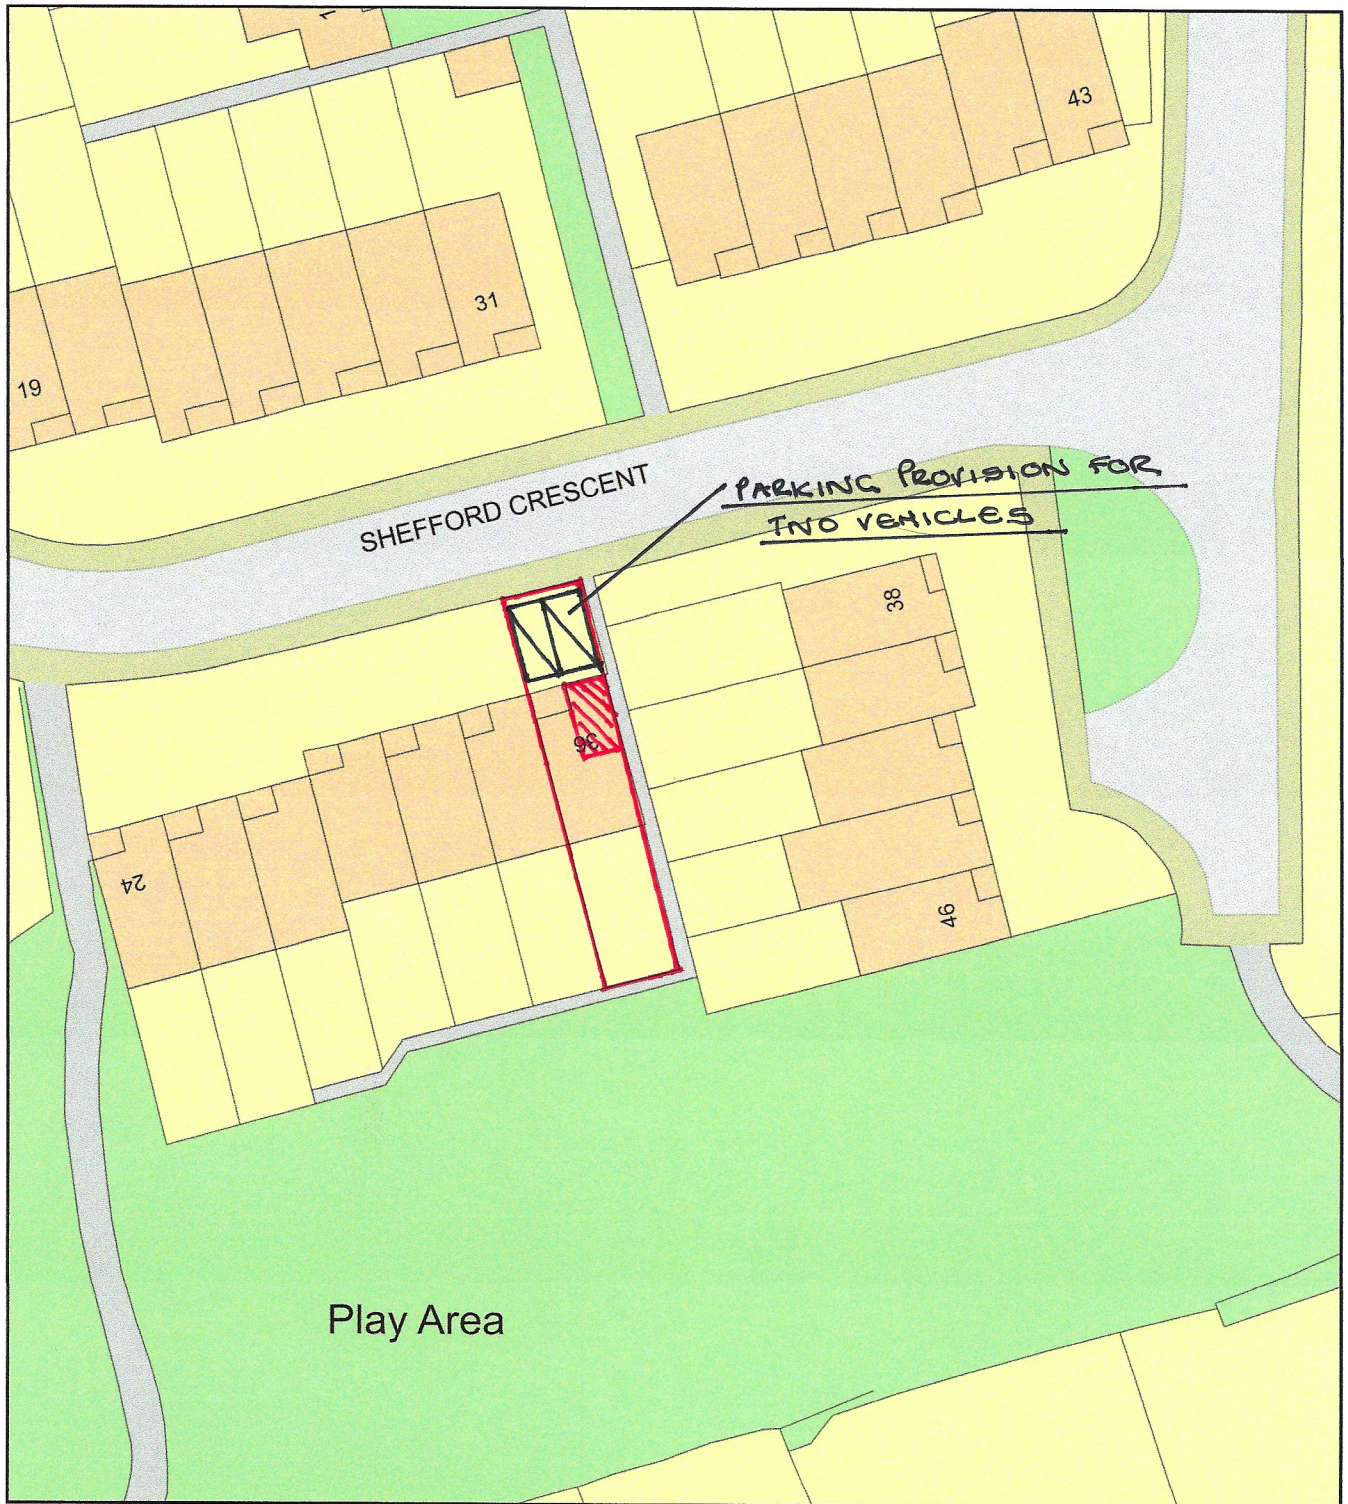

Plan Produced for: Wallace Bacon Consultants

Date Produced: 22 Jul 2024

Plan Reference Number / Project ID: TQRQM24204151149843 / 2447

Scale: 1:500 @ A4

