



NOTES: rjha is a Limited Liability Company registered in England and Wales (8017353). This drawing is to be read in conjunction with other drawings and specifications produced by rjha and other consultants and supplier information. All dimensions are in millimeters unless otherwise stated. All information subject to detail site survey. This drawing is copyright © 2023 of rjha Ltd. It must not be copied or reproduced without the express approval of the owner.
ONLY SCALE FROM DRAWINGS FOR PLANNING PURPOSES ONLY.
OTHERWISE DO NOT SCALE FROM THE DRAWINGS

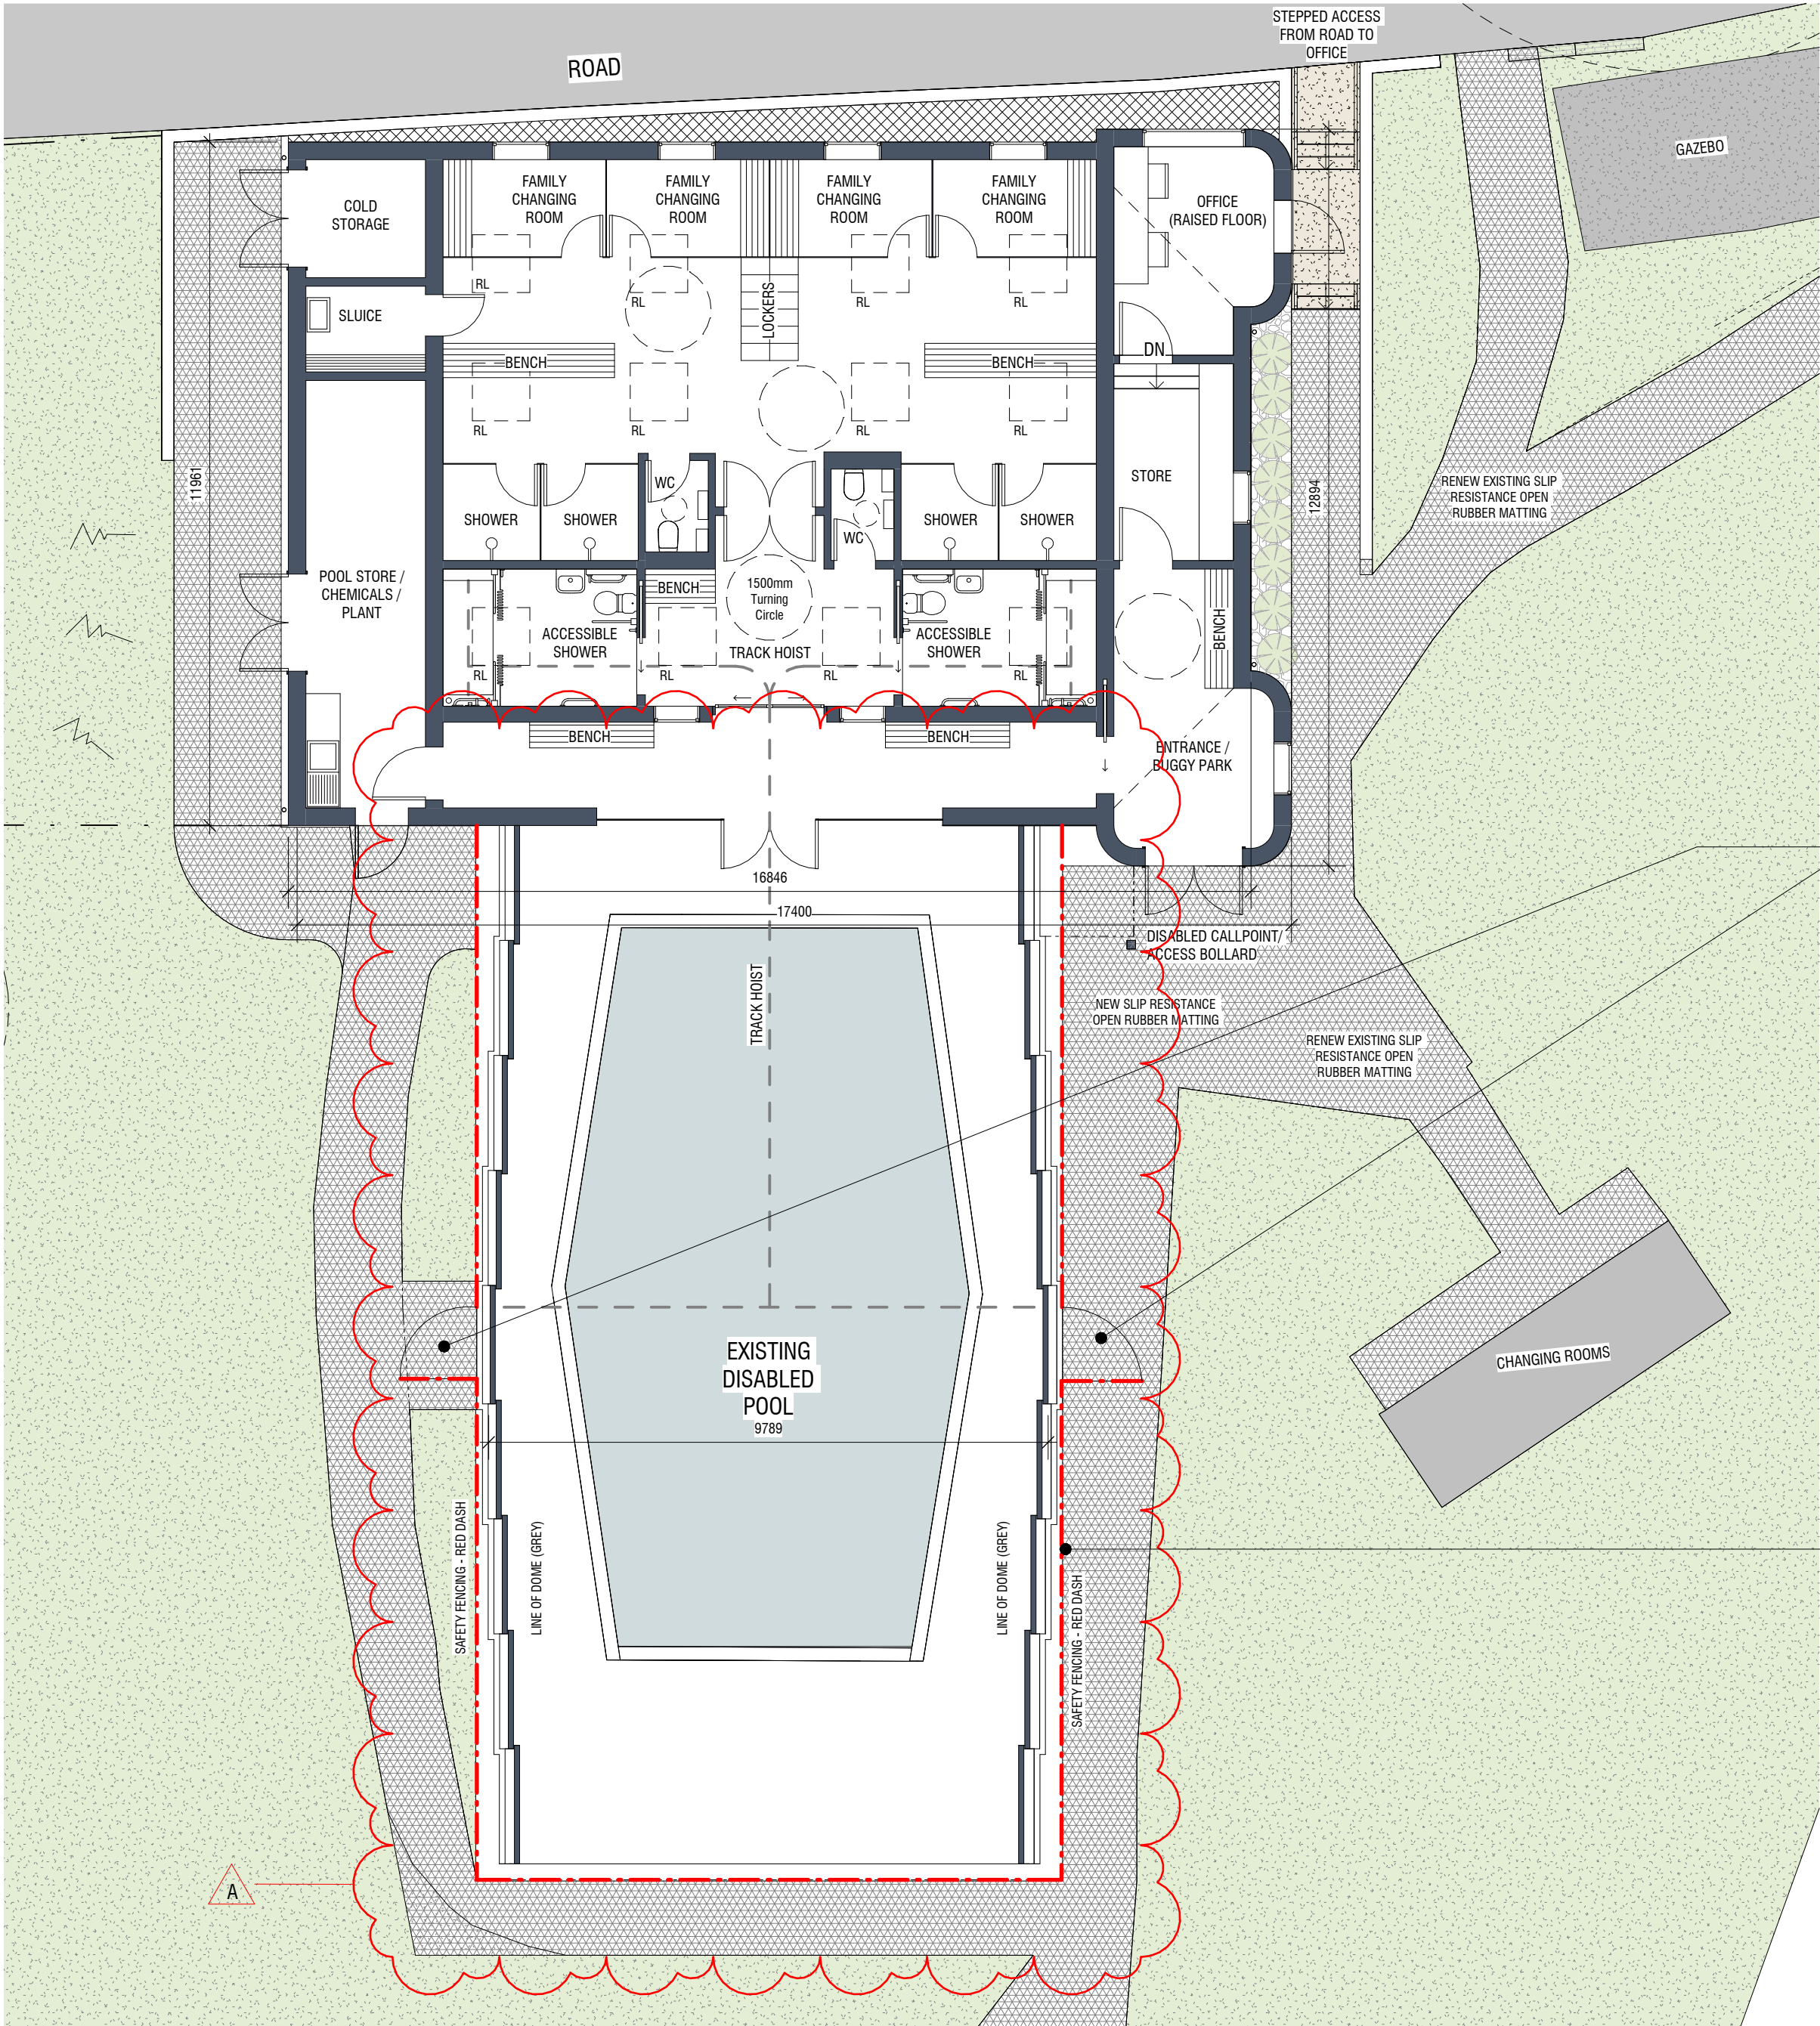

Apollo 1800mm X 1000mm wide
868 twin mesh single leaf gate in
dark green

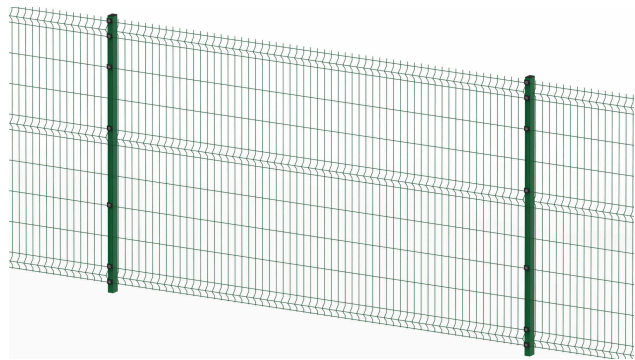

1800mm High profiled weldmesh security
fence, in dark green with in ground posts
as indicated by red dot-dash line.

1 GROUND FLOOR
1 : 100

CAMP MOHAWK
MATTHEW WOOD

GROUND FLOOR PLAN
1 : 100

338
JOB NUMBER:
DATE: 23/02/23

A100
DRAWING NO:
DRAWN BY: DH

REVISION:

A

rjha
t: 01344 374469
e: email@rjha.co.uk
w: www.rjha.co.uk

6a Station Parade
London Road
Sunningdale
SL5 0EP

A	Fence confirmed and matting adjusted	RM	22/04/24
Rev:	Description	By:	Date