




NOTES	
AREA SCHEDULE:	
-GROUND FLOOR (GEA)	- 450m²
-MEZZANINE FLOOR (GEA)	- 65m²
-ENCLOSED YARD	- 2091m²
-WATER TANKS	-156m²

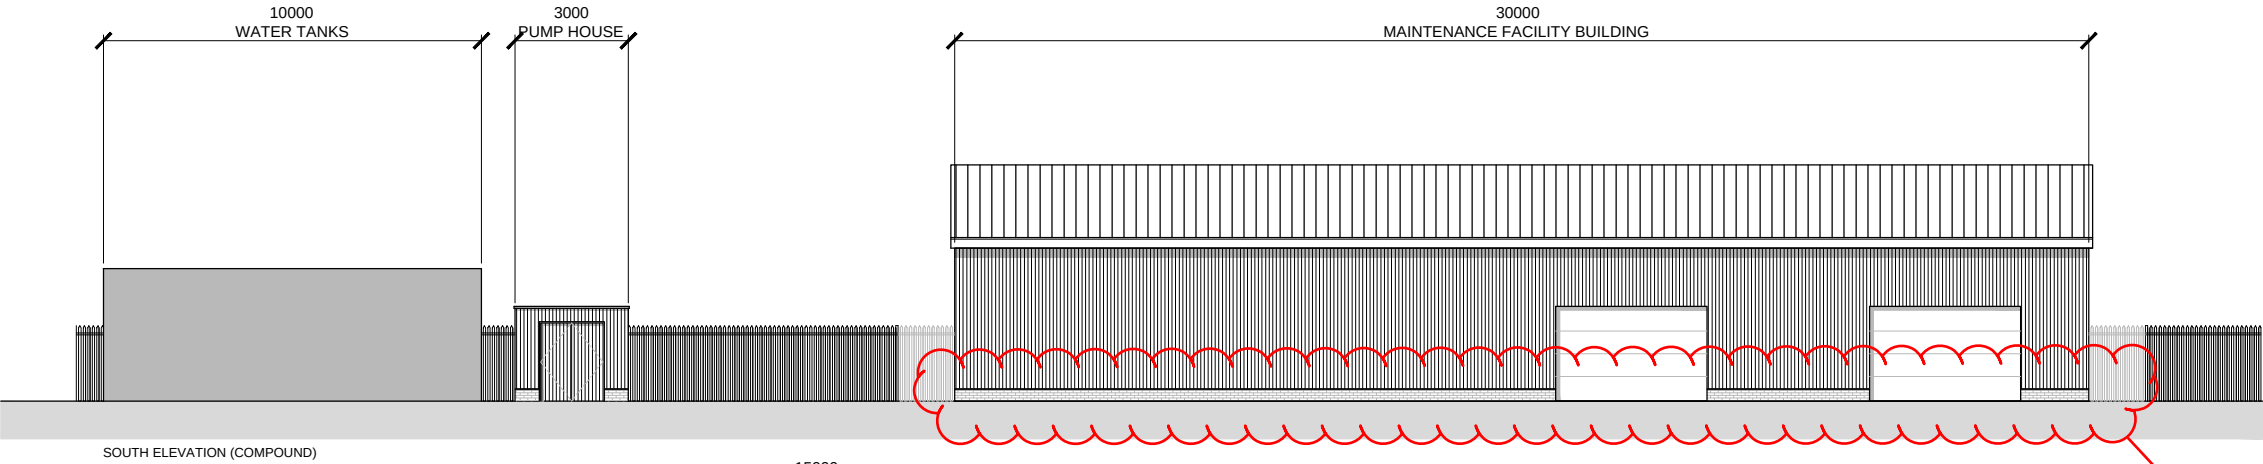

SOUTH ELEVATION (COMPOUND)

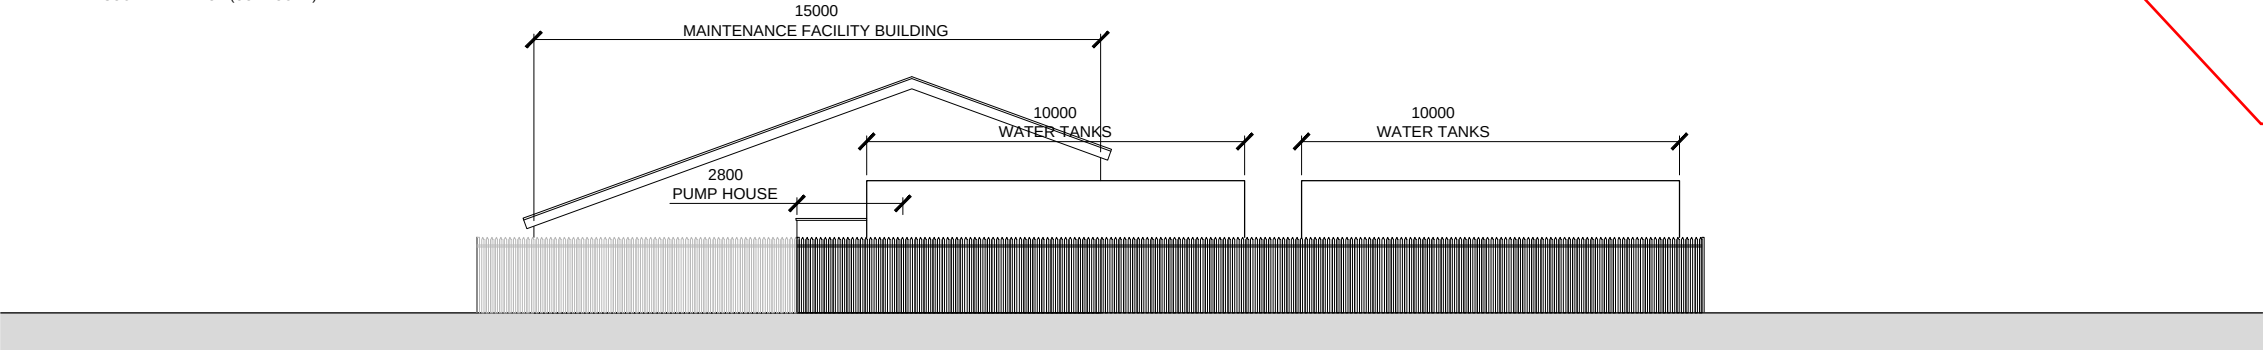



WEST ELEVATION (COMPOUND)

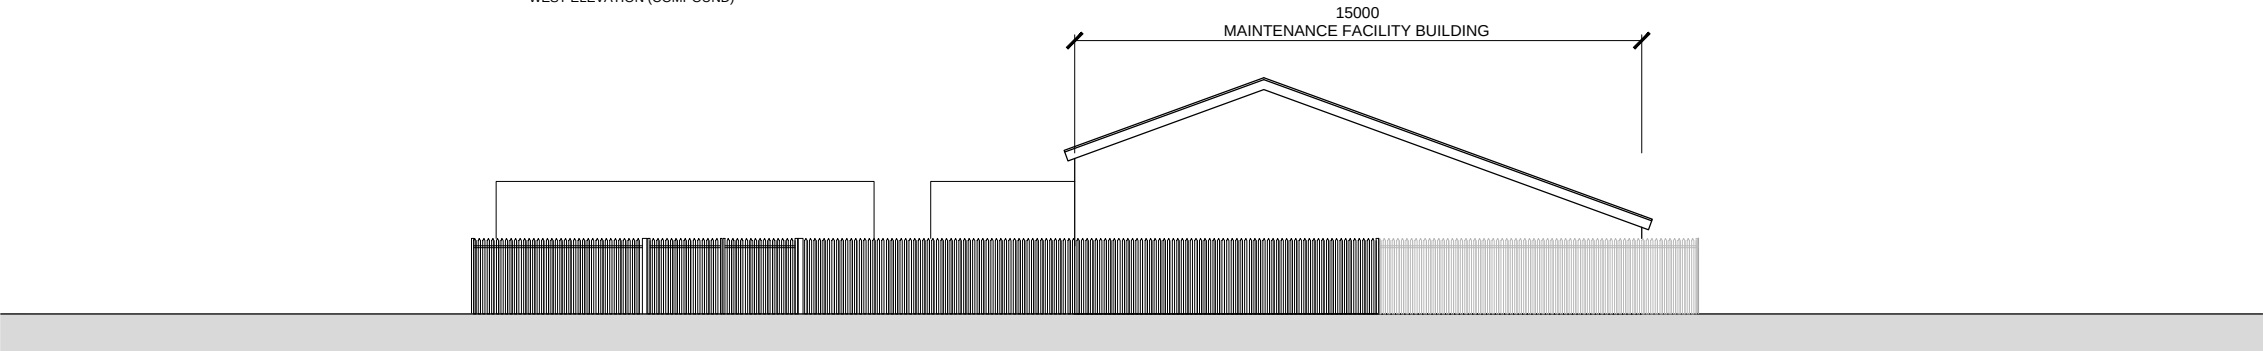

EAST ELEVATION (COMPOUND)



Brickwork to be
Weinerberger
Staffordshire smooth
blue brick as photo
for plinth courses
throughout

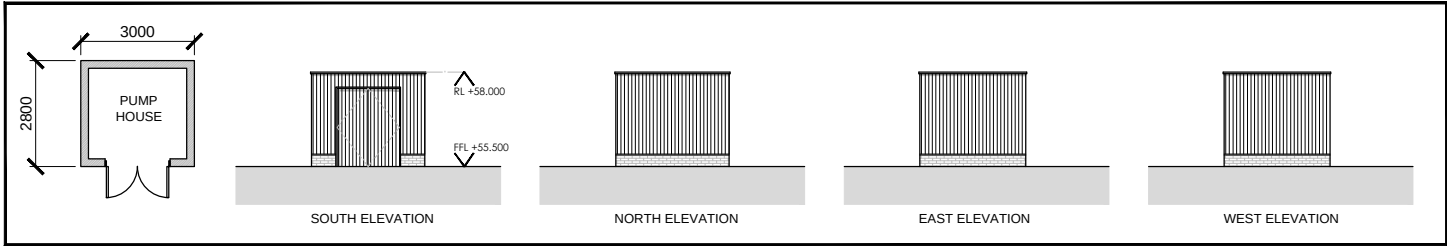 

PROPOSED PUMP HOUSE

00	19/01/21	ISSUED FOR PLANNING	DL
----	----------	---------------------	----

REV	DATE	DESCRIPTION	DRAWN
-----	------	-------------	-------

CLIENT			
SAND MARTINS			
PROJECT			
MAINTENANCE FACILITY , PUMP HOUSE & WATER TANKS			
DRAWING TITLE			
PLANS, ELEVATIONS & SECTIONS			

STATUS			
PLANNING			
PROJECT No	DWG TYPE	DWG No	REV
2574	PL	C201	00
SCALE	DATE	DRAWN	CHECKED
1:200@A3	NOV 20	DL	-
CONTRACTOR TO CHECK SITE DIMENSIONS AND REPORT ANY VARIATIONS OR OMISSIONS TO LEWANDOWSKI ARCHITECTS. THE DRAWING IS COPYRIGHT OF LEWANDOWSKI ARCHITECTS AND MUST NOT BE REPRODUCED OR USED WITHOUT PERMISSION. DO NOT SCALE FROM THE DRAWING.			
1st FLOOR, RAFTS COURT, BROCAS ST, ETON, SL4 6RF. T. 01753 620700 F. 01753 620621 www.lewandowskiarchitects.com			

