

GENERAL NOTES : "This drawing is prepared solely for design and planning submission purposes. It is not intended or suitable for either Building Regulations or Construction purposes and should not be used for such".

Structural Design and Building Control Approval is required before construction. This drawing is subject to copyright and is not to be copied, reproduced or used without prior permission. CDM Regulations 2015

These drawings have been prepared on the understanding that works will not commence on site prior to the granting of planning permission. It is required and approved by the client. At this point the designer's work is complete, hence the designer of this drawing will not be acting as the 'Principal Designer' in terms of Health and Safety. There are no foreseeable risks other than those of the construction of this nature such as - overhead power lines, buried private or public services, deep excavations, contaminants in the ground, lifting heavy materials/steelwork, working at height safely with the design, etc

Working at Height, Working at Height and Handling etc. should you require guidance, please visit the HSE website

Project Description
Proposed single storey rear extension


Clients:
Gurinder Singh Bains

Proposed Development:
11 erleigh court drive
Reading
RG6 1EB




T.M.D.S.Ltd
Architectural Services
& Vastu Consultancy
Mobile : 07887555550


Issue: Planning Approval	
Scale: 1:50 @ A3	Date: 2024/01/31
Job No: 563/Full	Dwg No.: 2

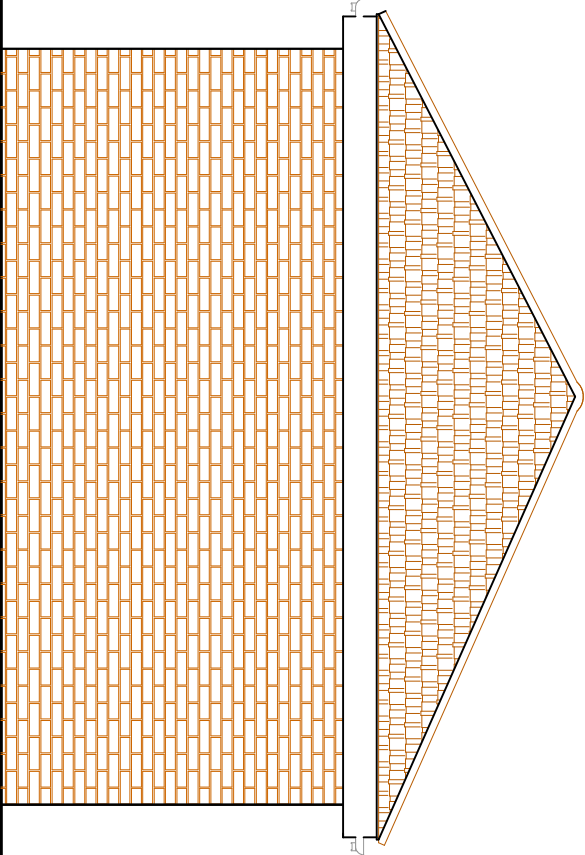


Proposed Side Elevation

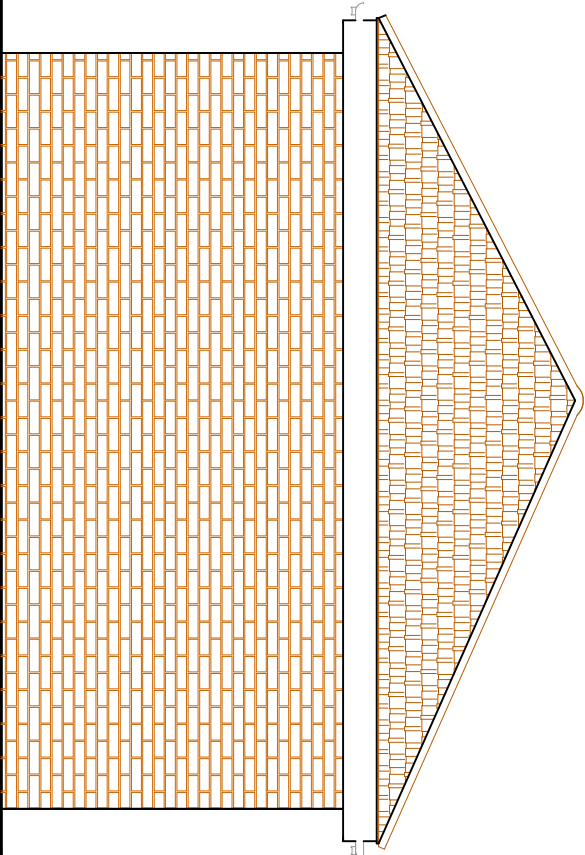


Proposed Other Side Elevation

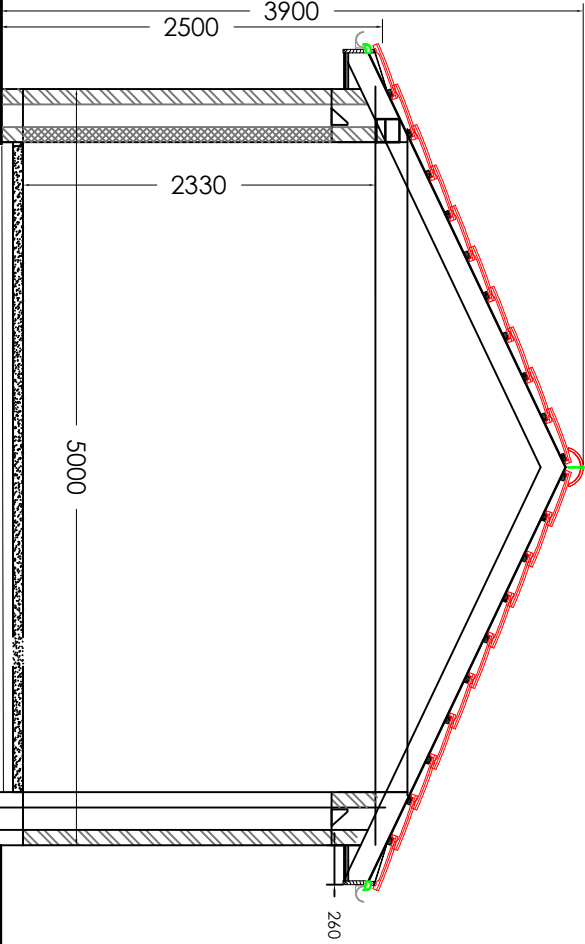

Proposed Cross Section

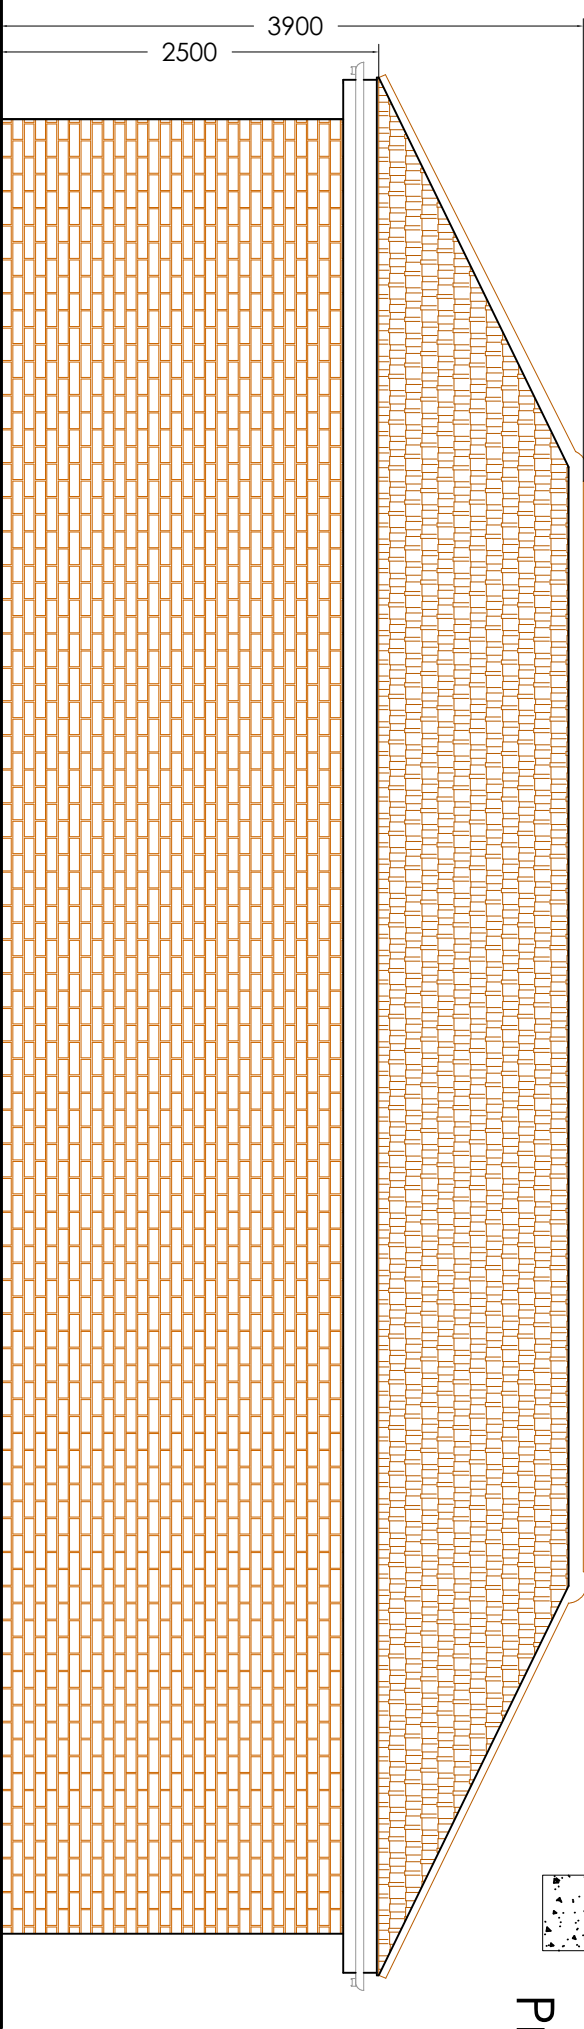

Proposed Rear Elevation

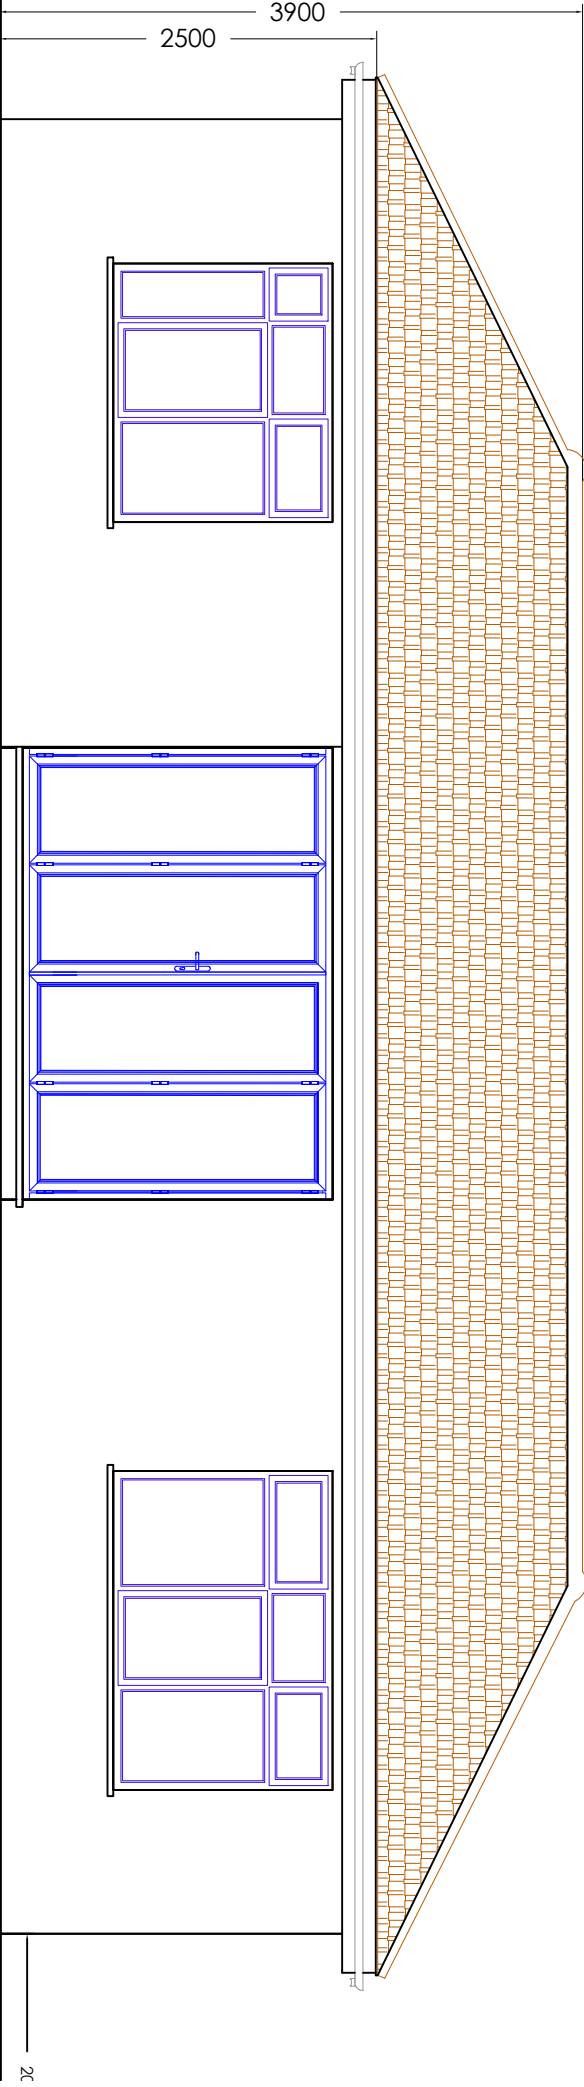

Proposed Front Elevation



Scale 1: 50