




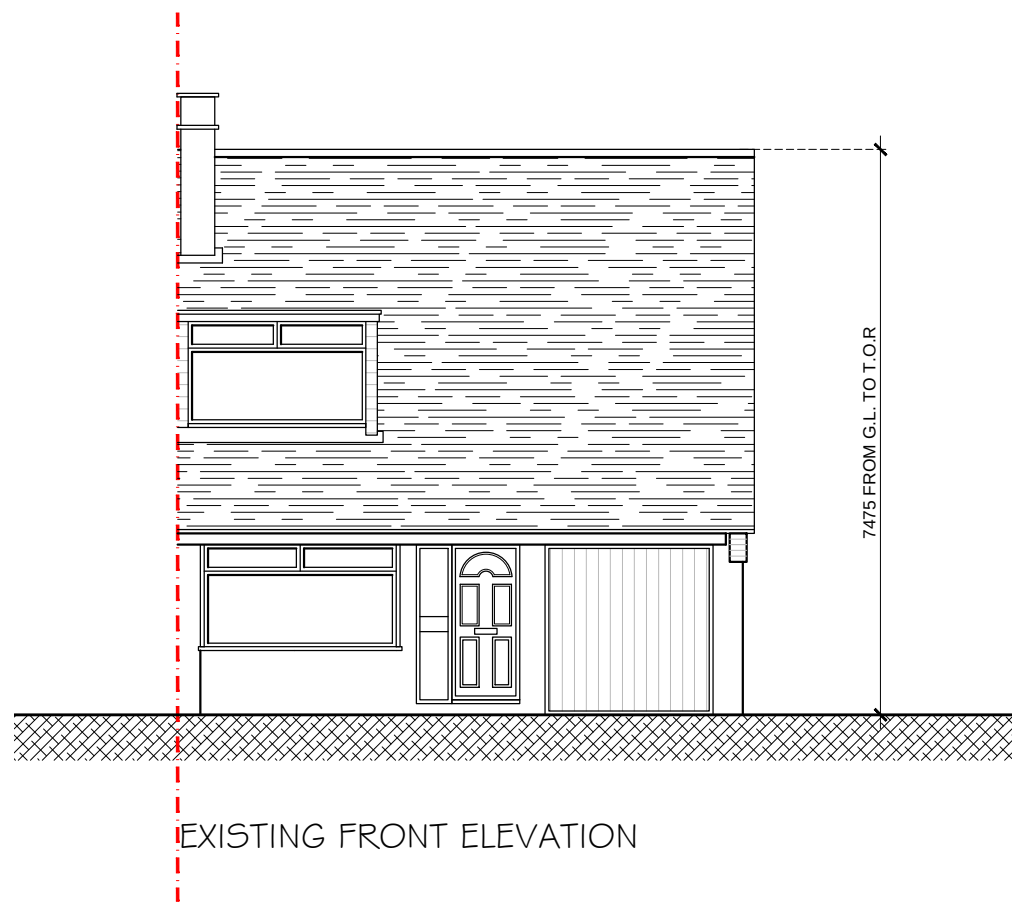


EXISTING FRONT ELEVATION

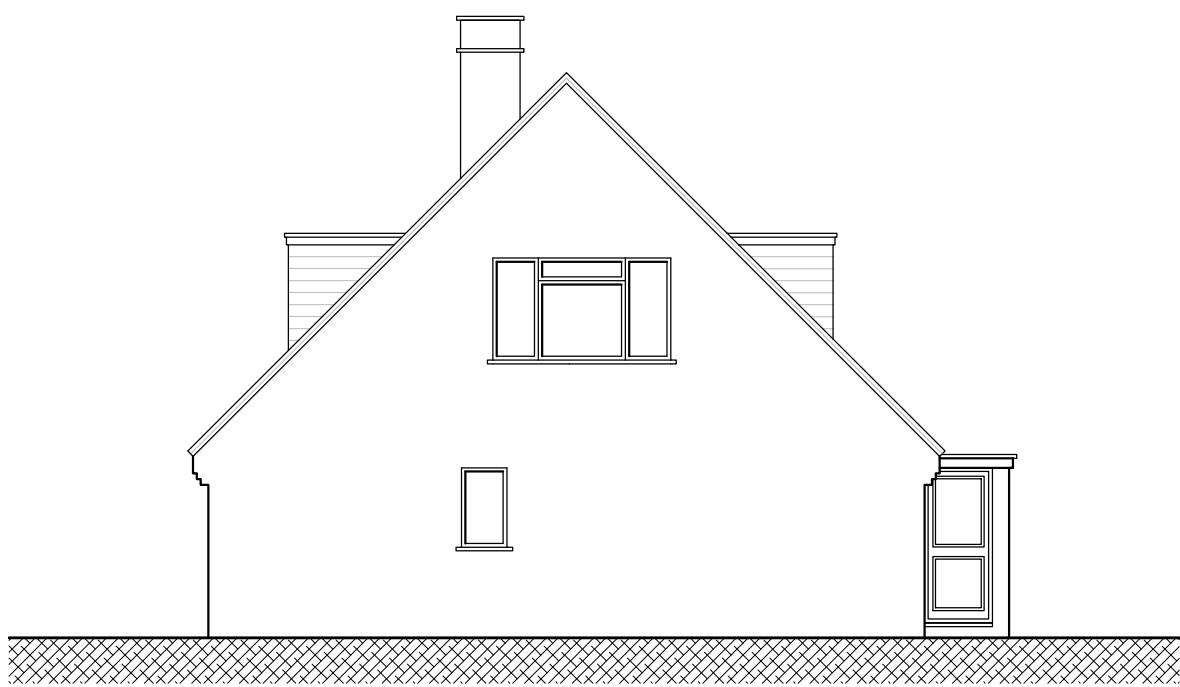


EXISTING SIDE ELEVATION

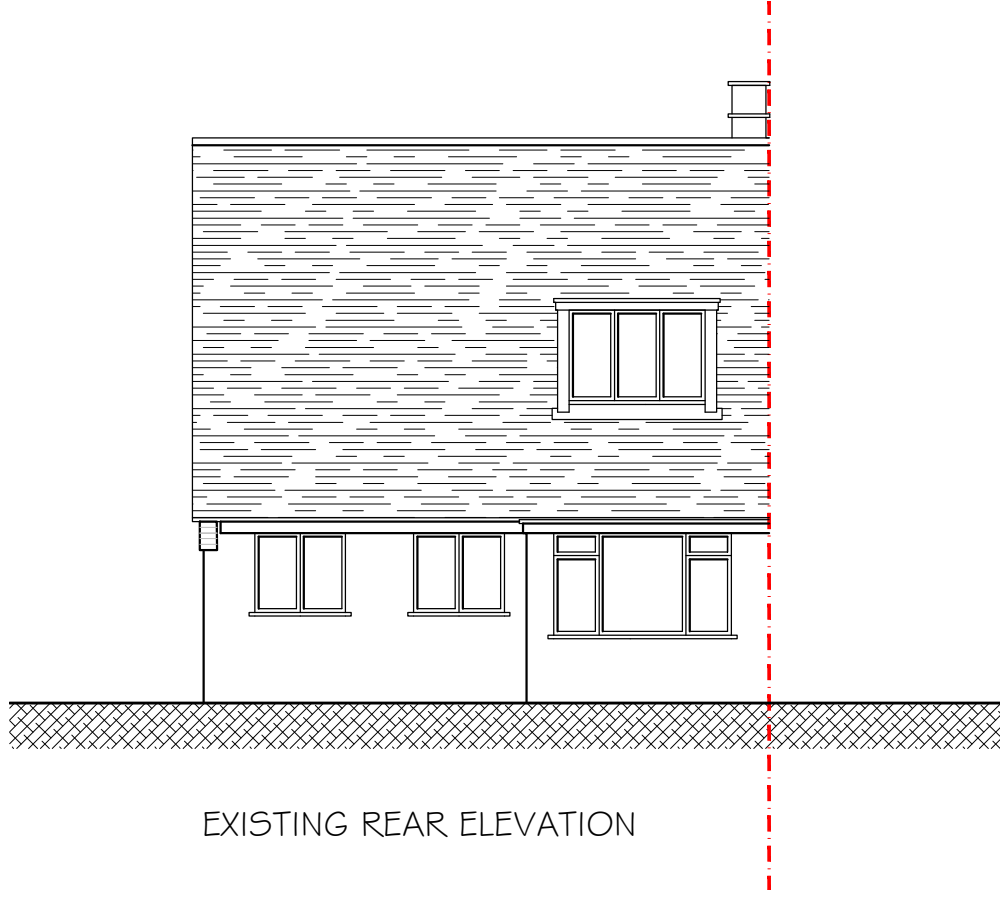


EXISTING REAR ELEVATION

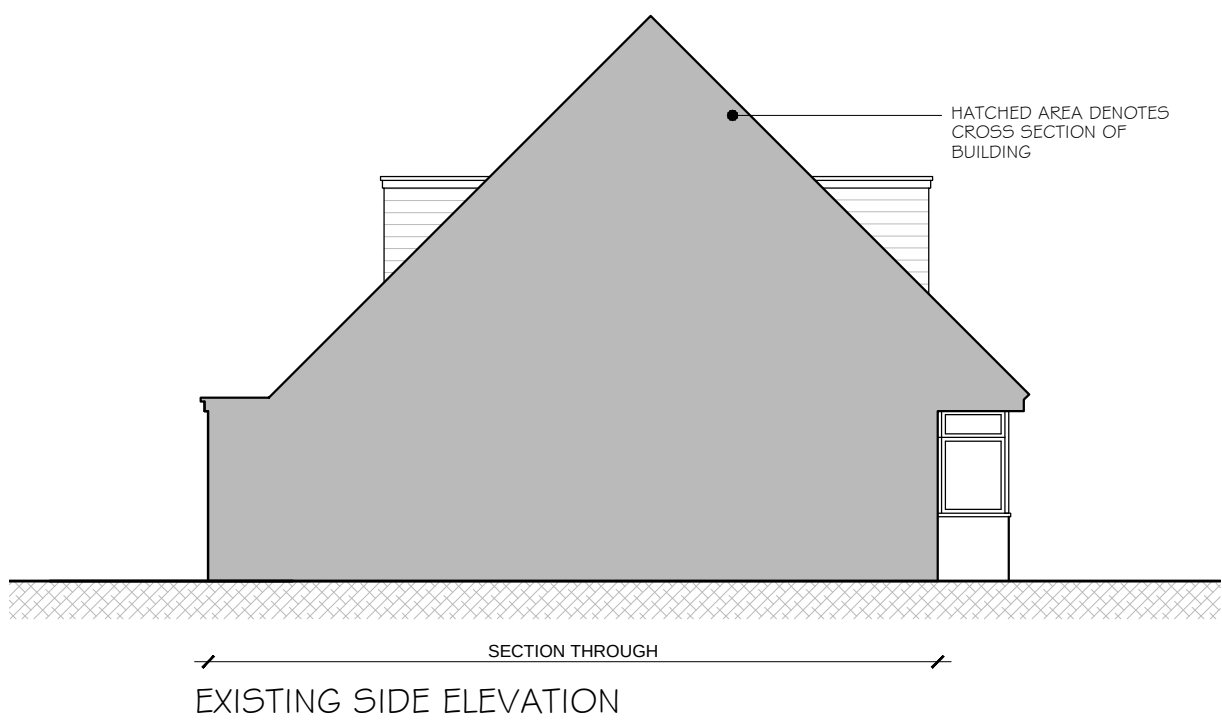


EXISTING SIDE ELEVATION

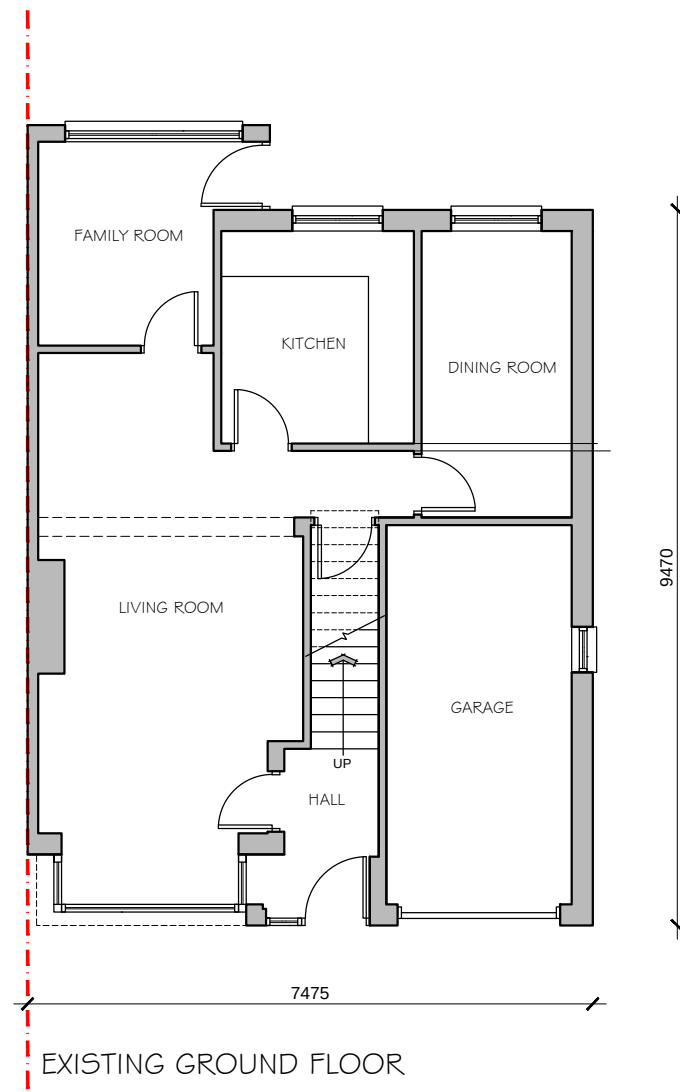

EXISTING GROUND FLOOR

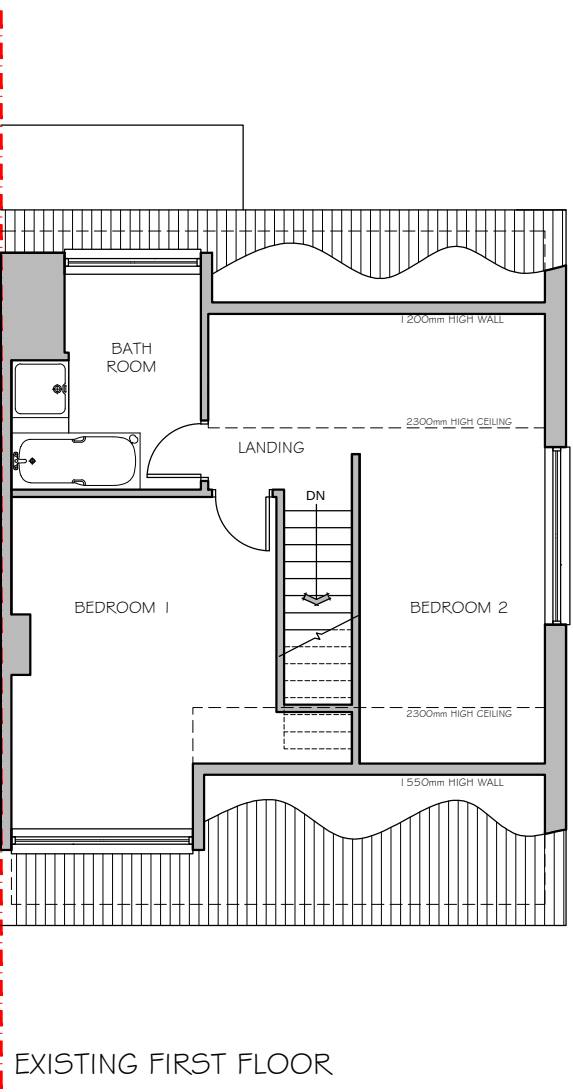

EXISTING FIRST FLOOR

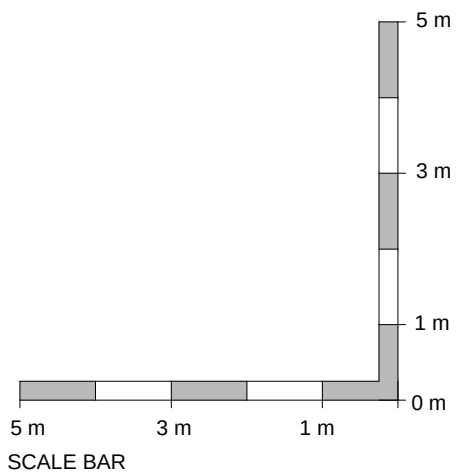

 CADCRE8 LTD ARCHITECTURAL DESIGNERS & PLANNERS 1 Peach Street Wokingham RG40 1XJ matt-cadcre8@outlook.com	PLANNING ISSUE		Rev.	Date	Detail
	Client: MR M BAMFIELD		DRAWING Title: EXISTING FLOOR PLANS & ELEVATIONS		
	Project Title: 66 REYNARDS CLOSE, WINNERSH, BERKSHIRE		Scale: 1:100 @ A1	Date: JUL-24	Drawn: MM
	DRAWING No. 24 - P092- 04		Rev.		
The copyright in this document and design is confidential to and the property of Cadcre8 Limited					