
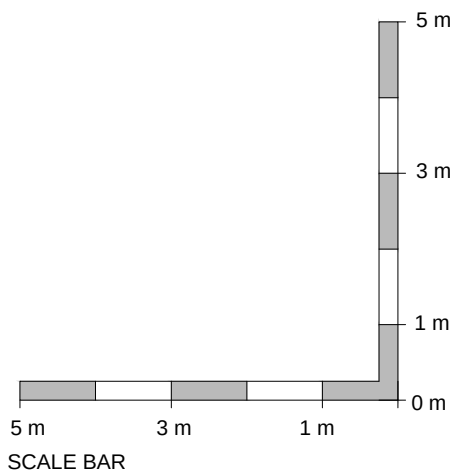
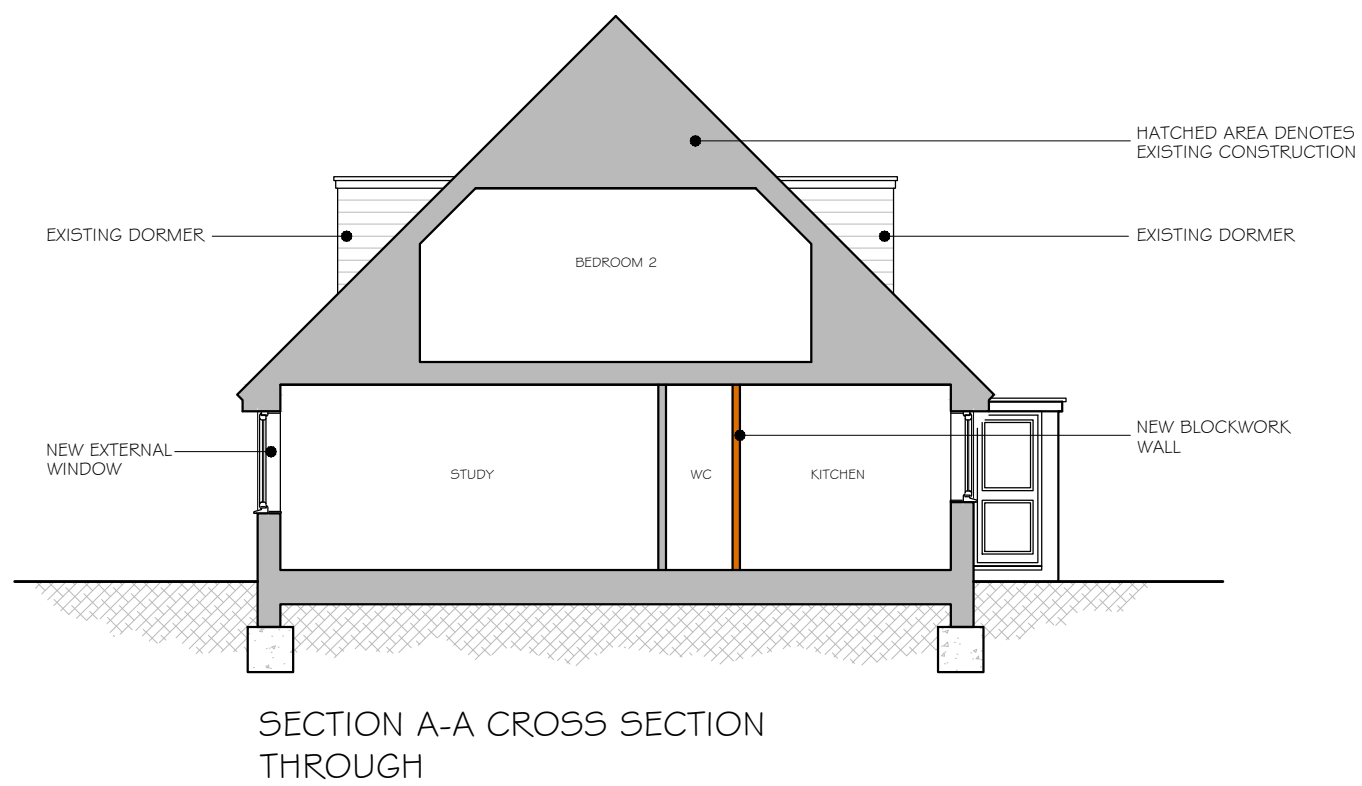
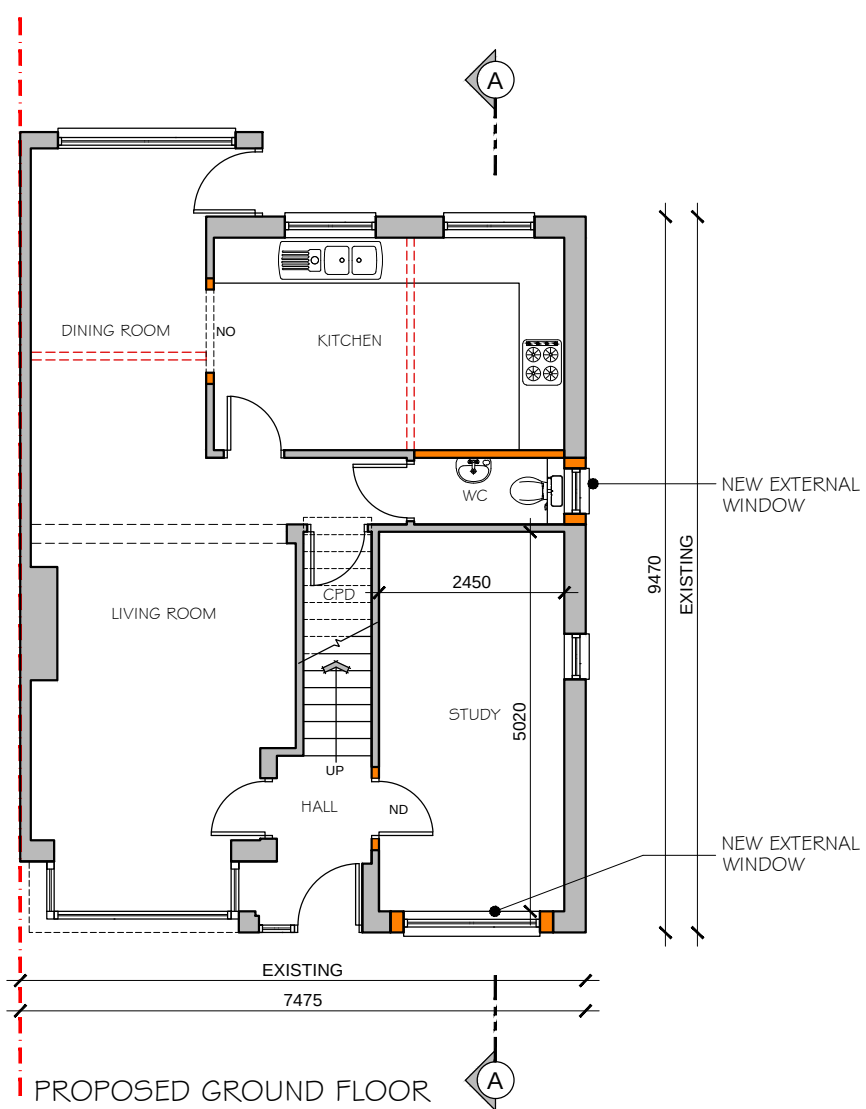
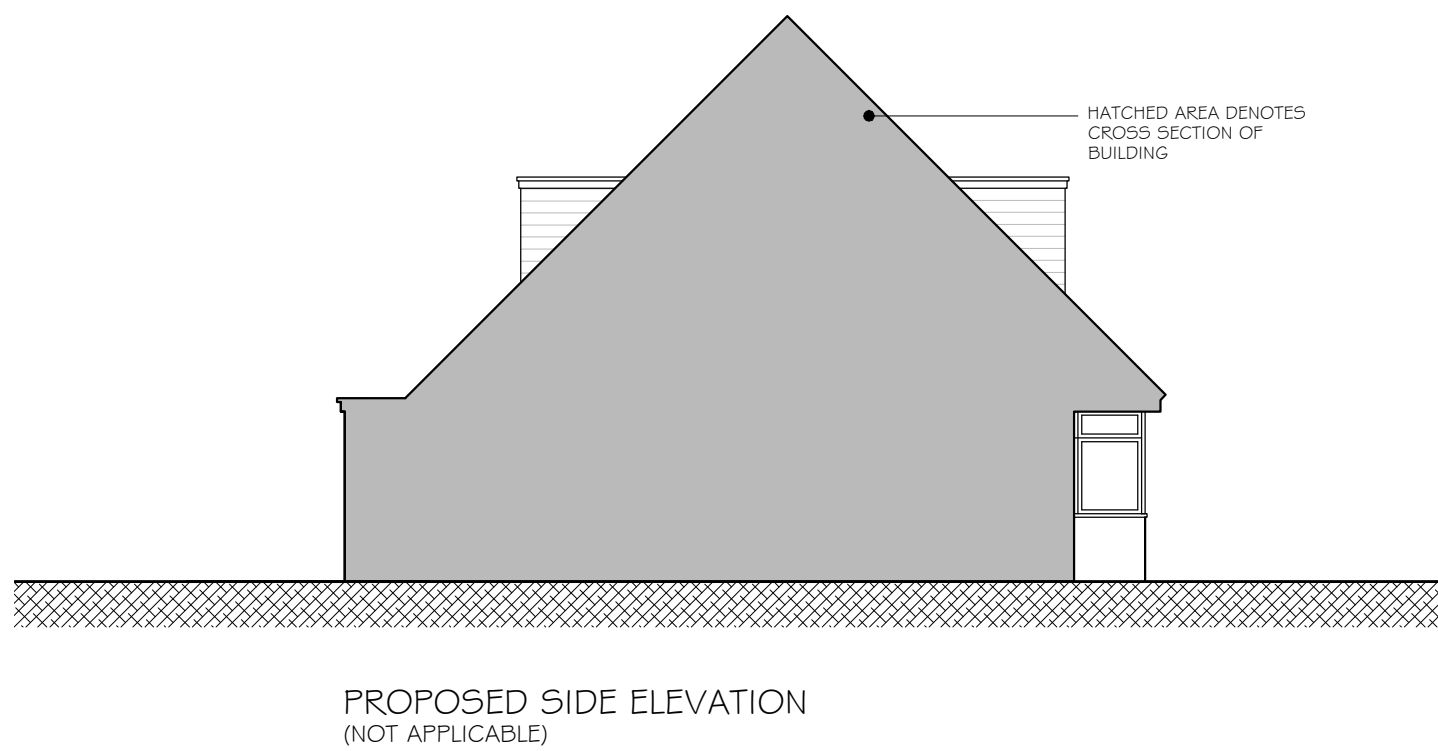
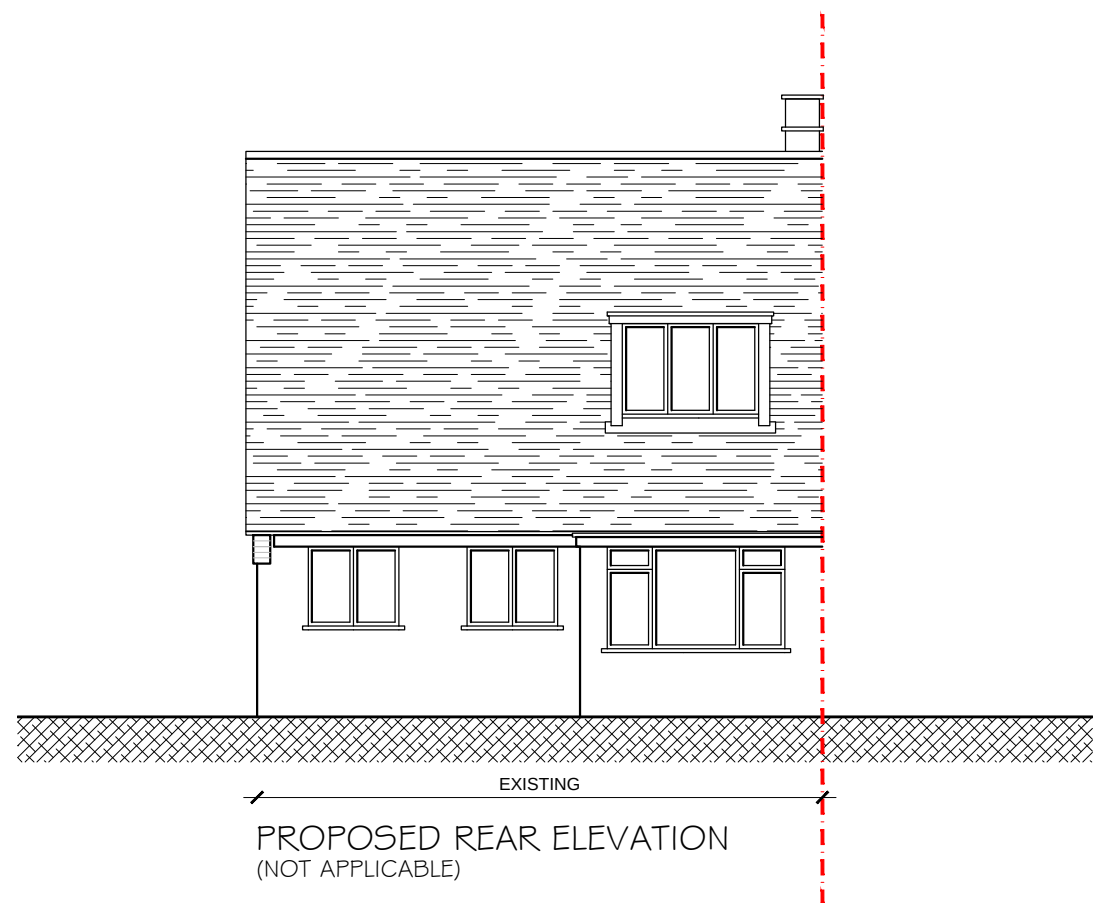
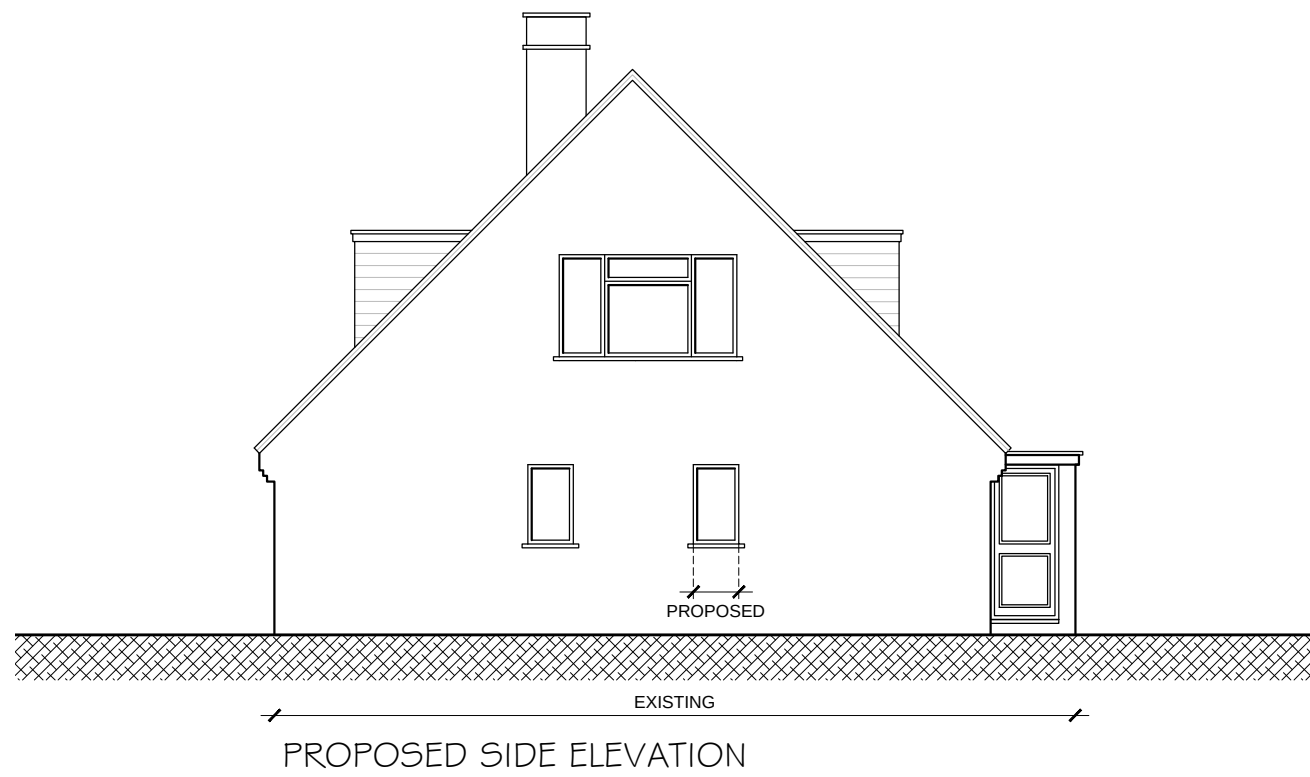


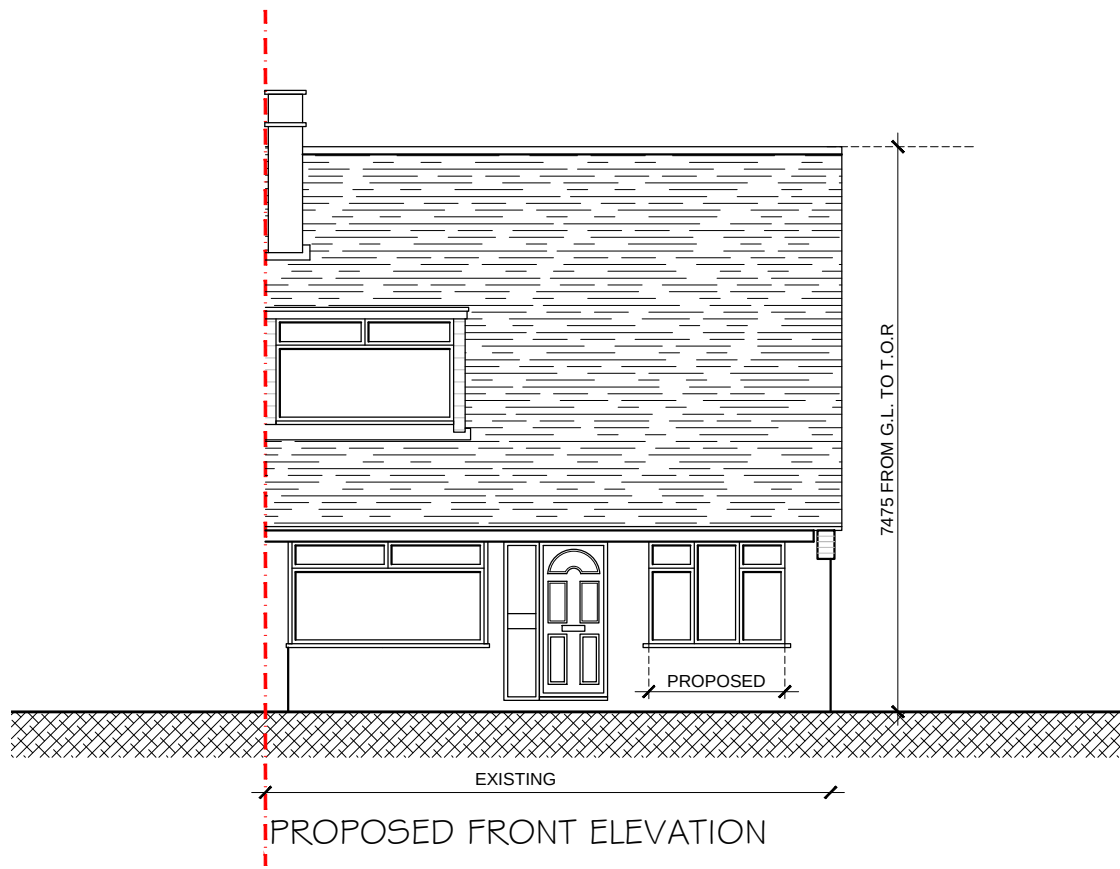

 CADCRE8 LTD ARCHITECTURAL DESIGNERS & PLANNERS 1 Peach Street Wokingham RG40 1XJ matt-cadcre8@outlook.com	PLANNING ISSUE			Rev.	Date	Detail
	MR M BAMFIELD			PROPOSED GROUND FLOOR PLAN, ELEVATIONS & CROSS-SECTION		
	66 REYNARDS CLOSE, WINNERSH, BERKSHIRE			Scale:	1:100 @ A1	Date: JUL-24
				Drawn:	MM	Rev.