


NOT SCALE FROM THE DRAWING. VERIFY ALL DIMENSIONS BEFORE SETTING OUT, COMMENCING WORK OR MAKING ANY SHOP DRAWINGS. REPORT ANY DISCREPANCIES TO SUPERVISING OFFICER IMMEDIATELY. COPYRIGHT ©



Rev	Description	Date
A	PARKING SHOWN	09/2025

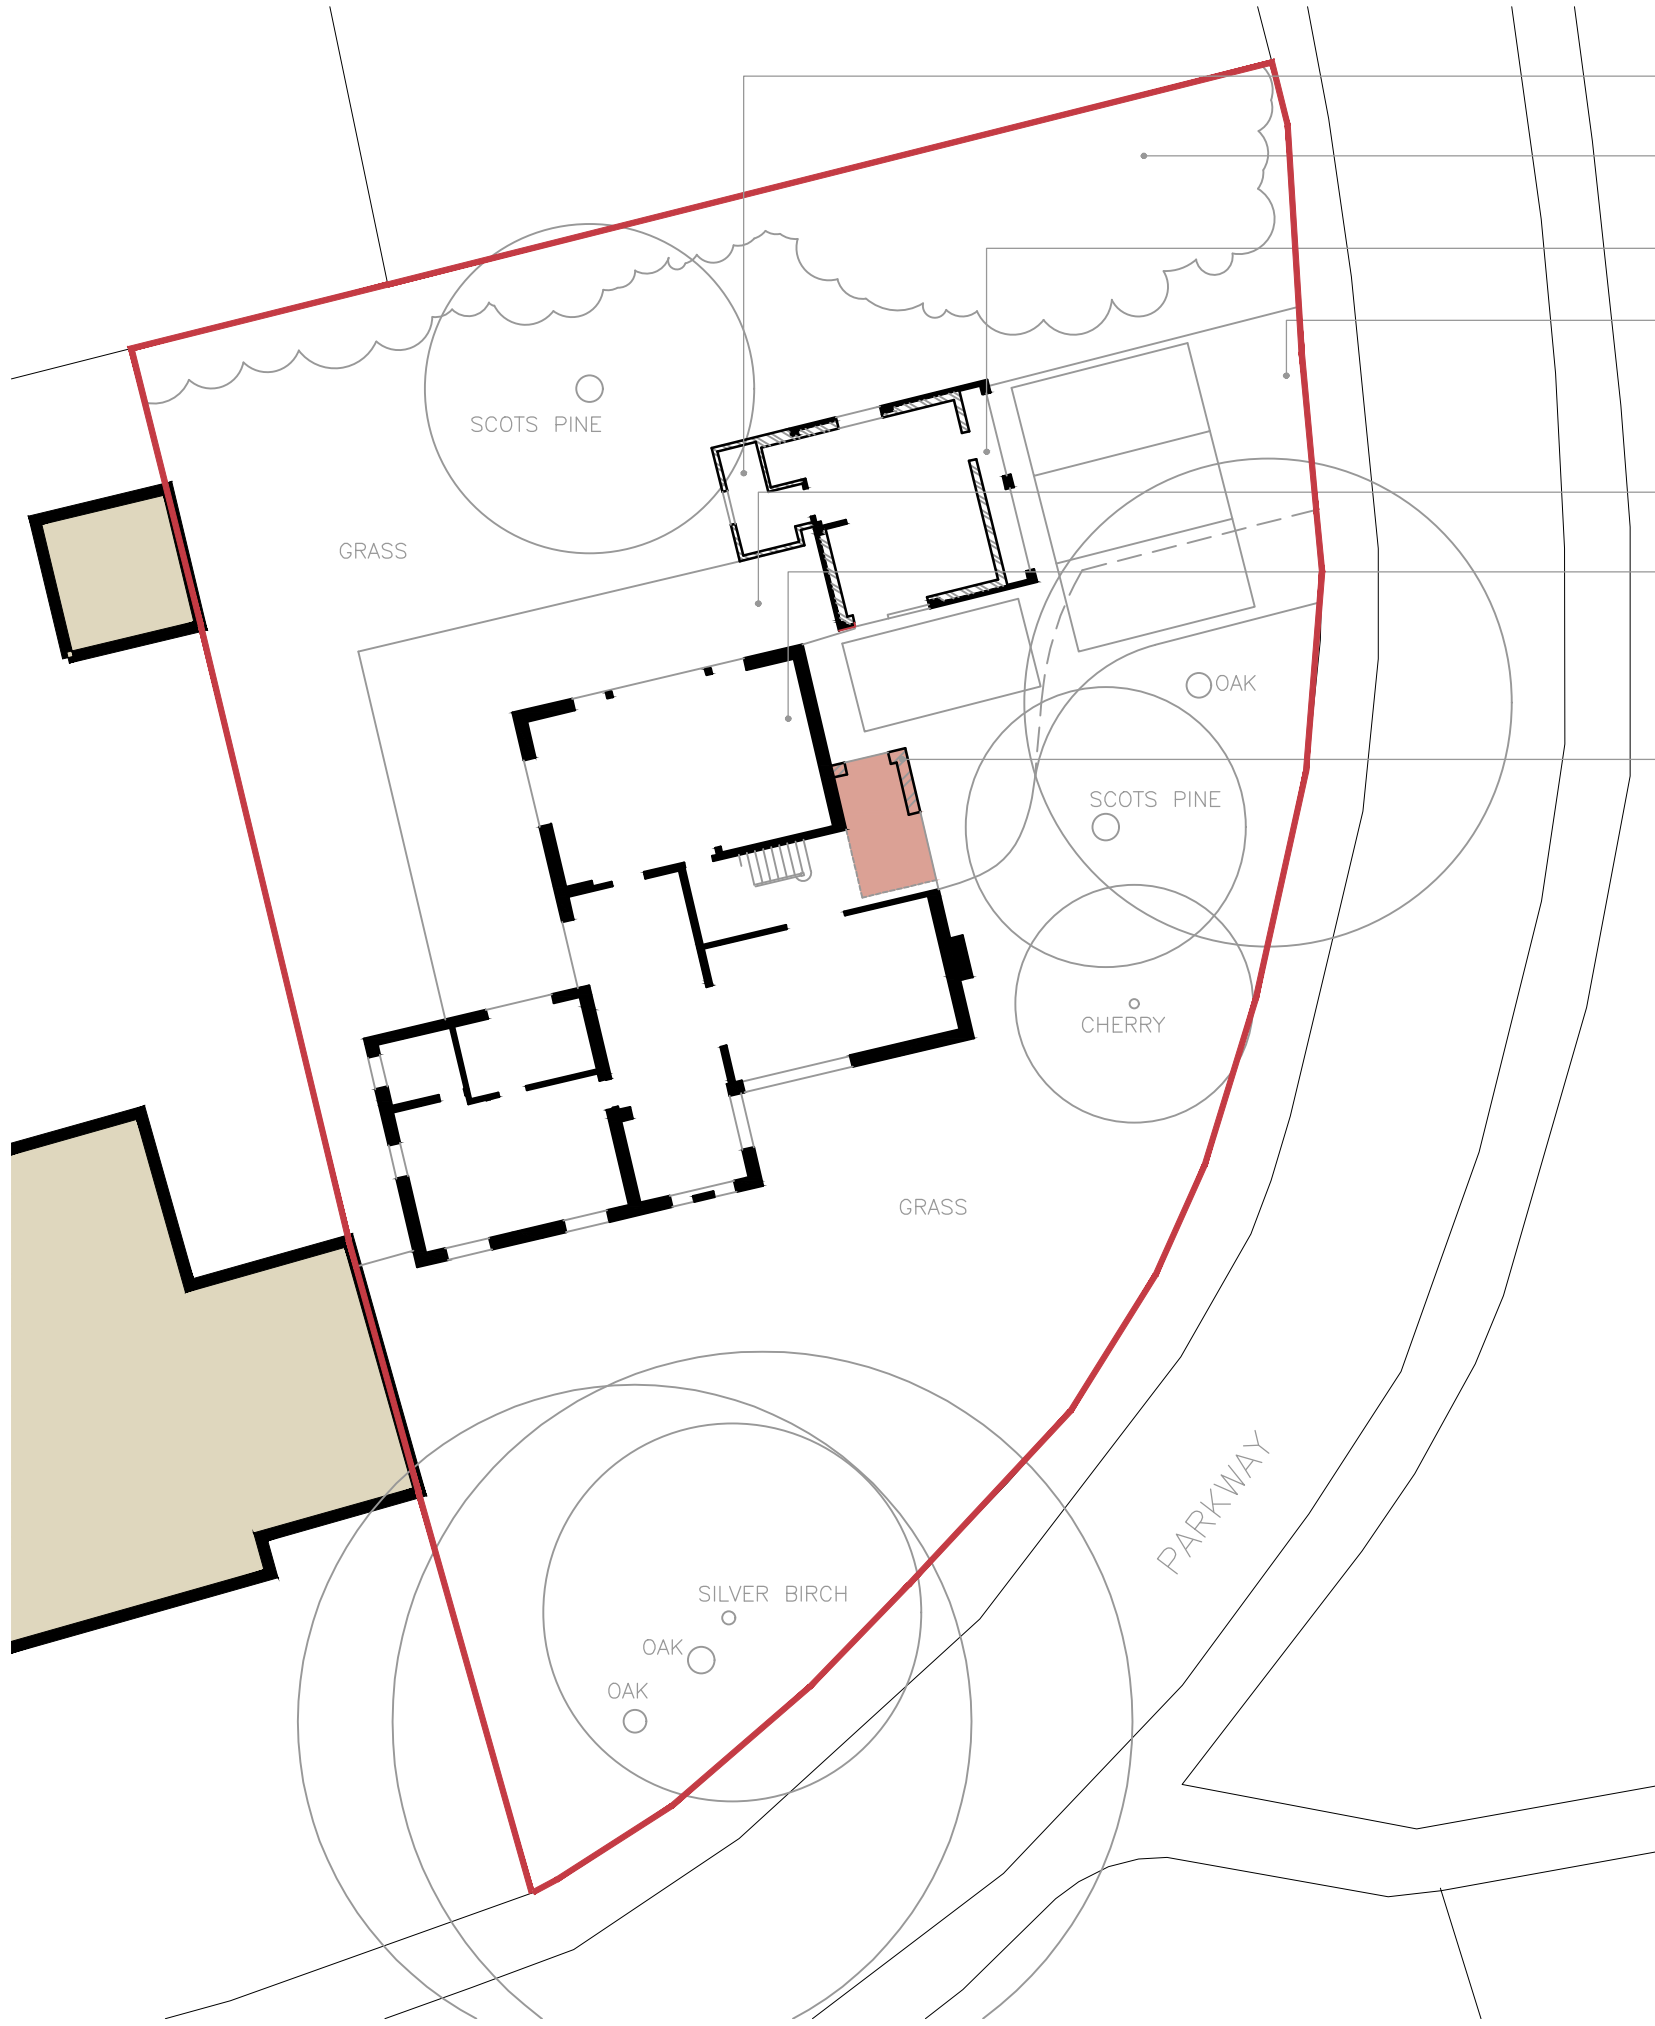

SITE PLAN

1:200


0 A1 DRAWING 10m

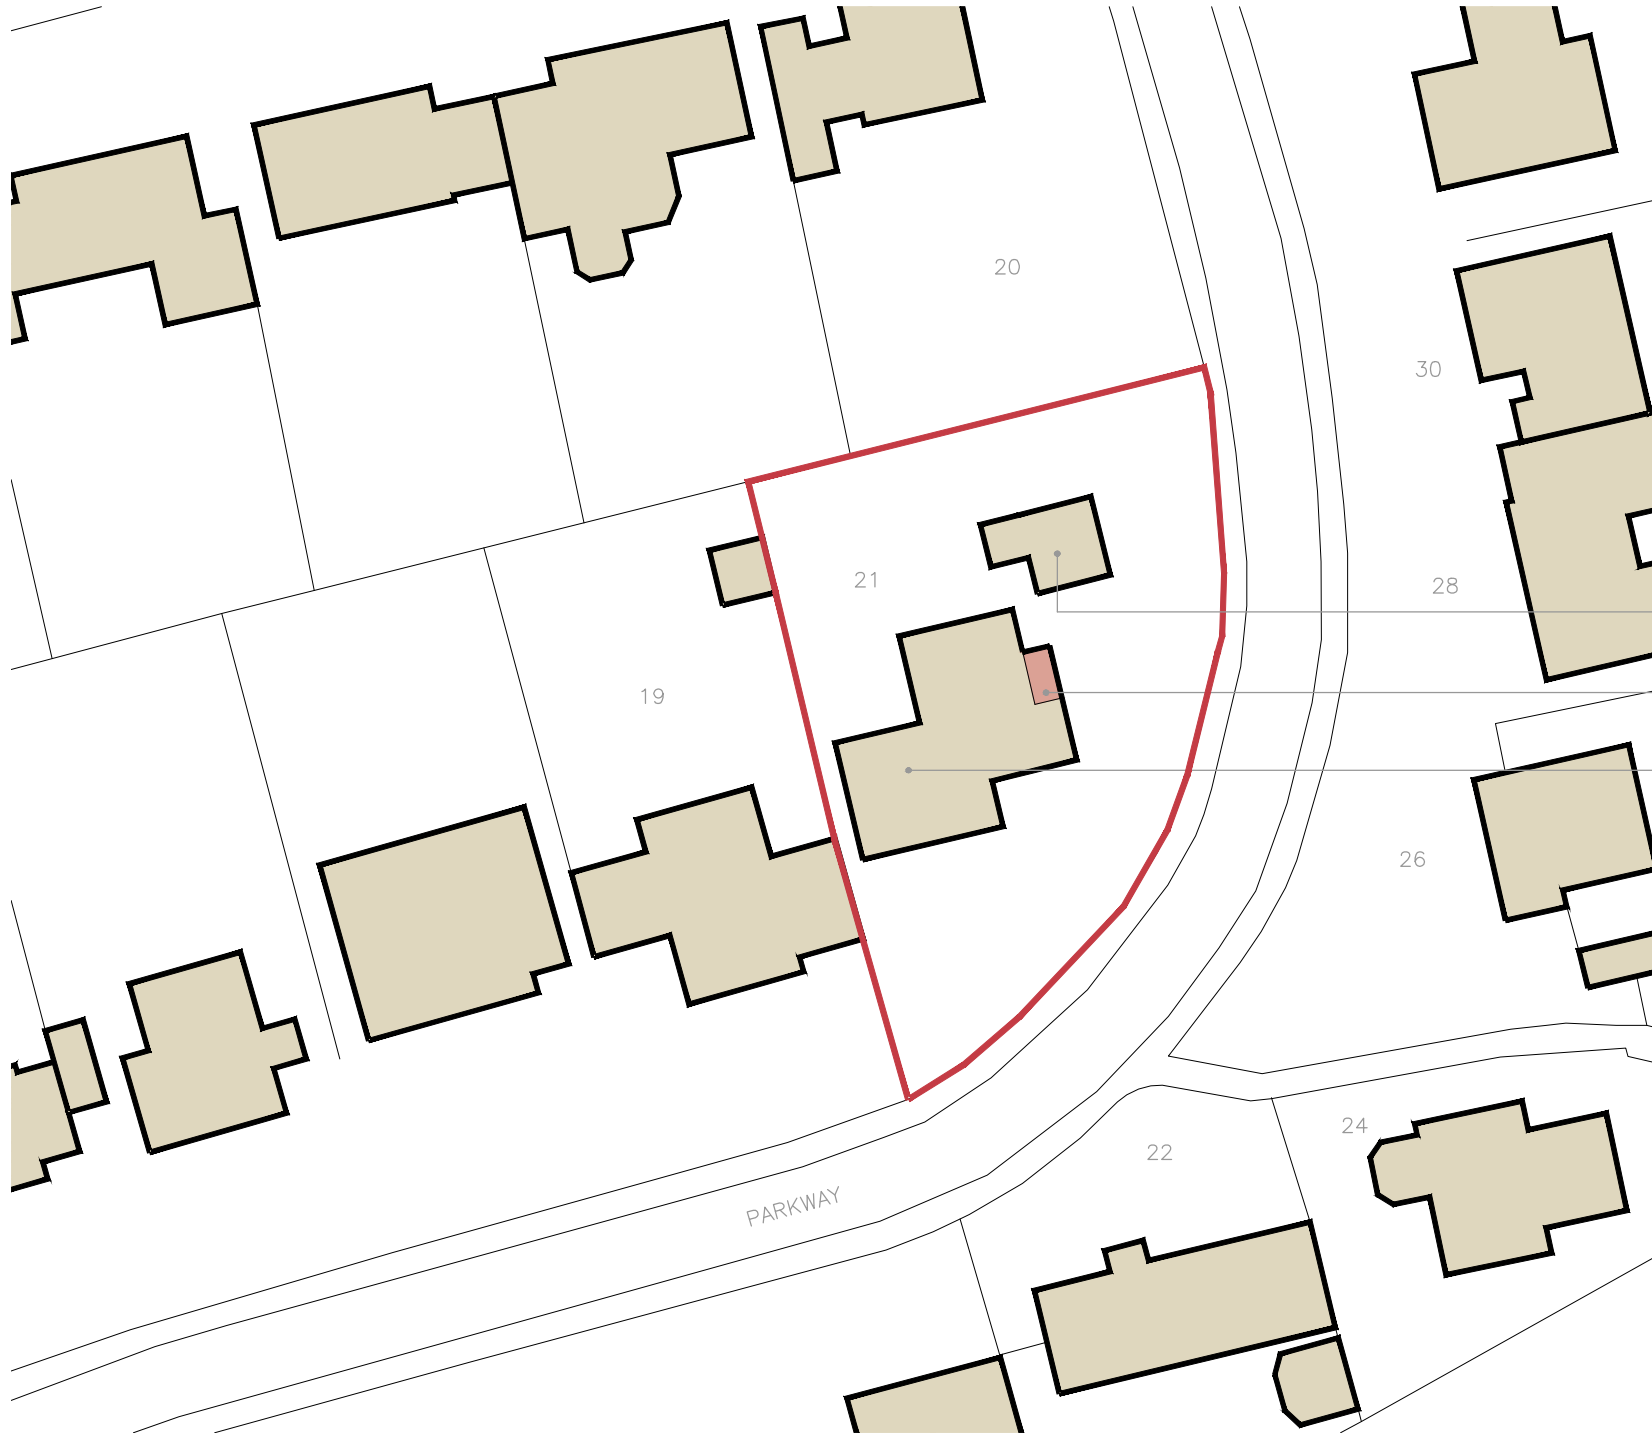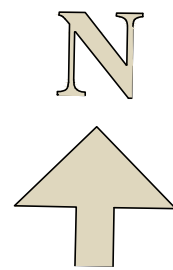


BLOCK PLAN

1:500

0 A1 DRAWING 20m

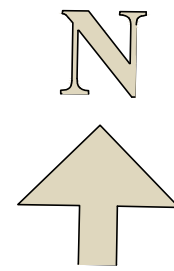

OSMasterMap1250/2500/10000scale
Wednesday, December 18, 2024, ID: BLJT-01198805
www.planningapplicationmaps.co.uk
1:1250scaleprintatA4, Centre: 483272E, 164242N
©Crown Copyright/Ordnance Survey Licence no. 100051661

 

LOCATION PLAN

1:1250

AVES ARCHITECTURAL

architecture
and planning

CLIENT **Mr & Mrs B Williams**

115 Anstey Road
Alton
Hampshire
GU34 2RN
01420 543706

JOB **Proposed Alterations & Extensions at
21 Parkway, Crowthorne**

DRG **SITE, BLOCK & LOCATION PLANS**

aves162@btinternet.com

SCALE AS SHOWN DRAWN ma

DATE December 2024

20/15/06

A