



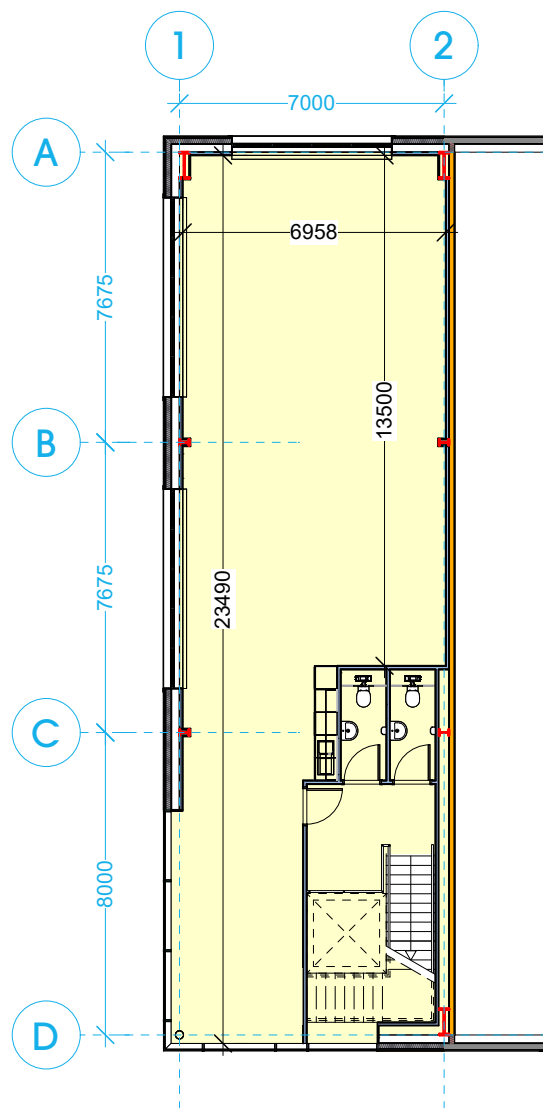

1 **UNIT 7 FIRST FLOOR PLAN**
Scale: 1:200

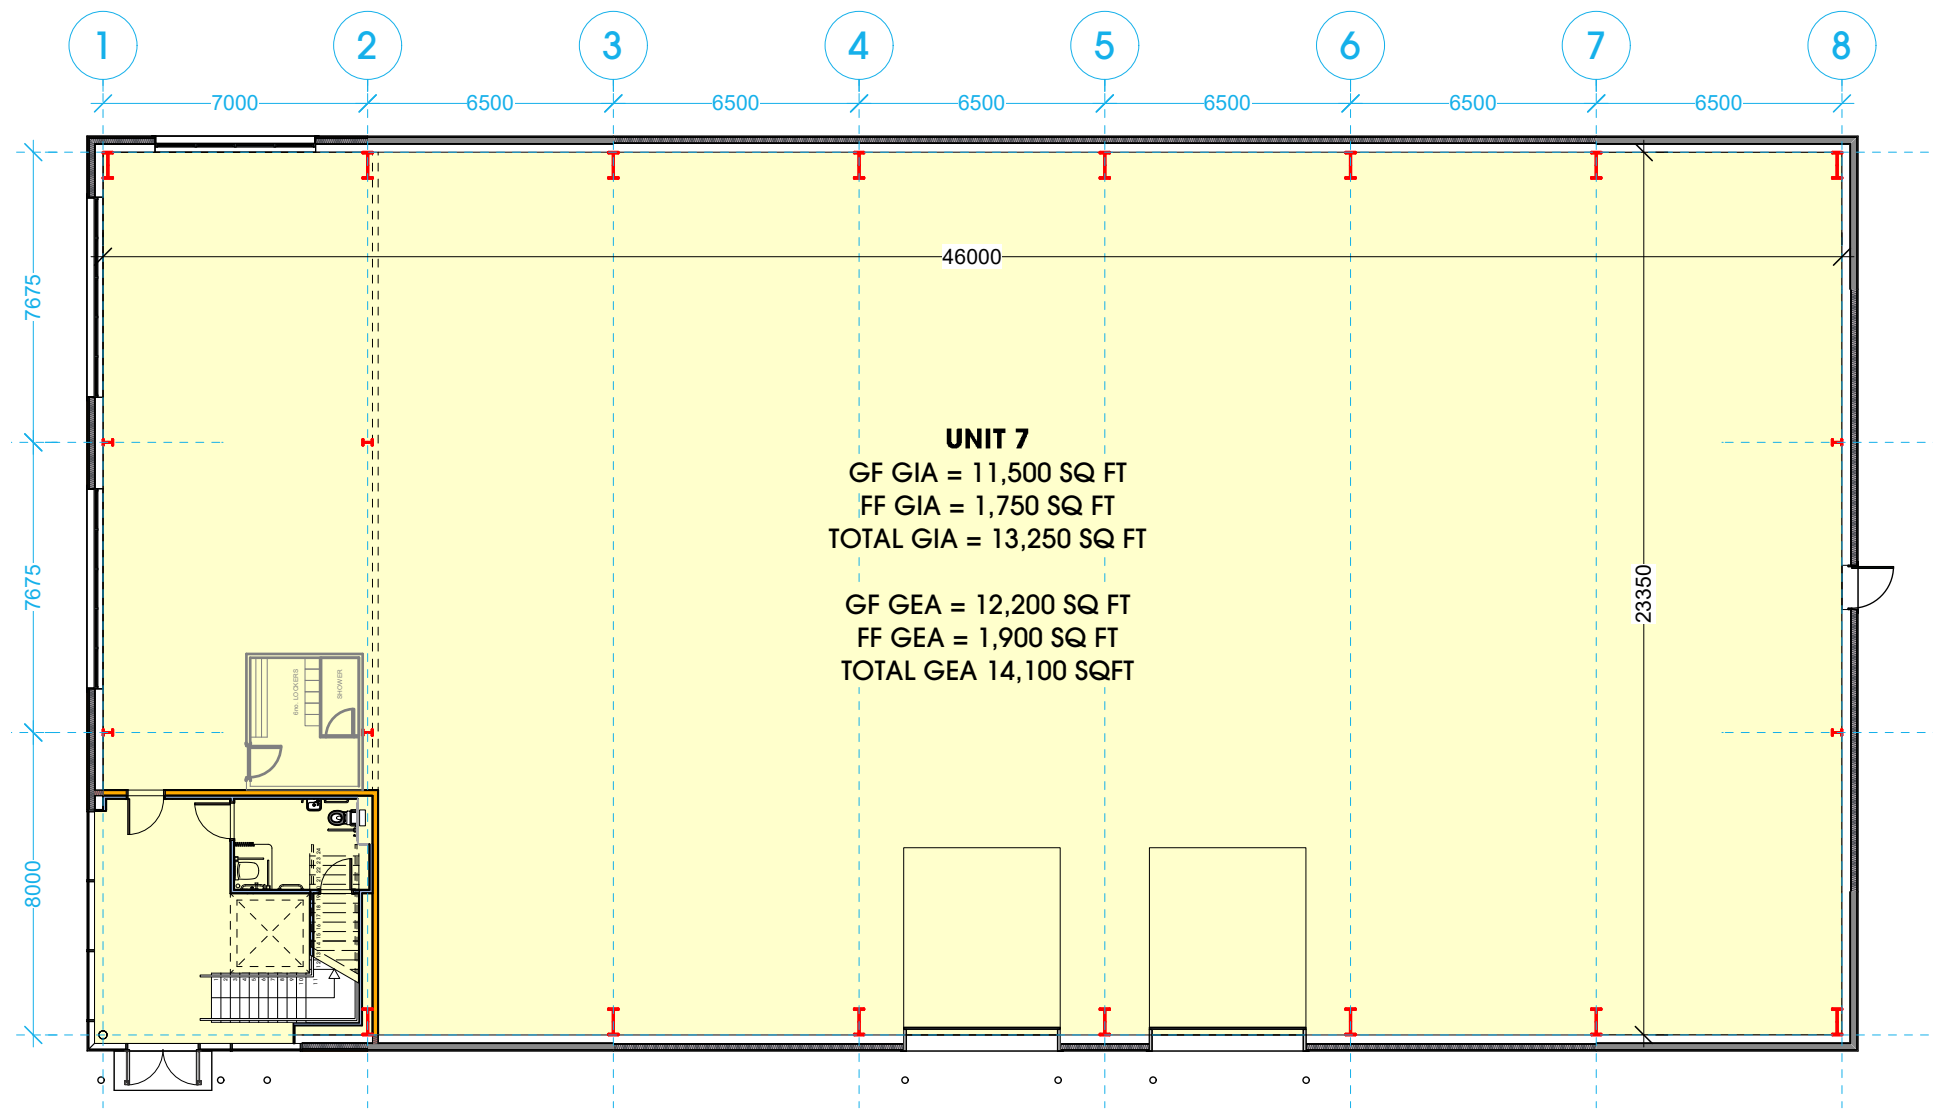

2 **UNIT 7 GROUND FLOOR PLAN**
Scale: 1:200

