


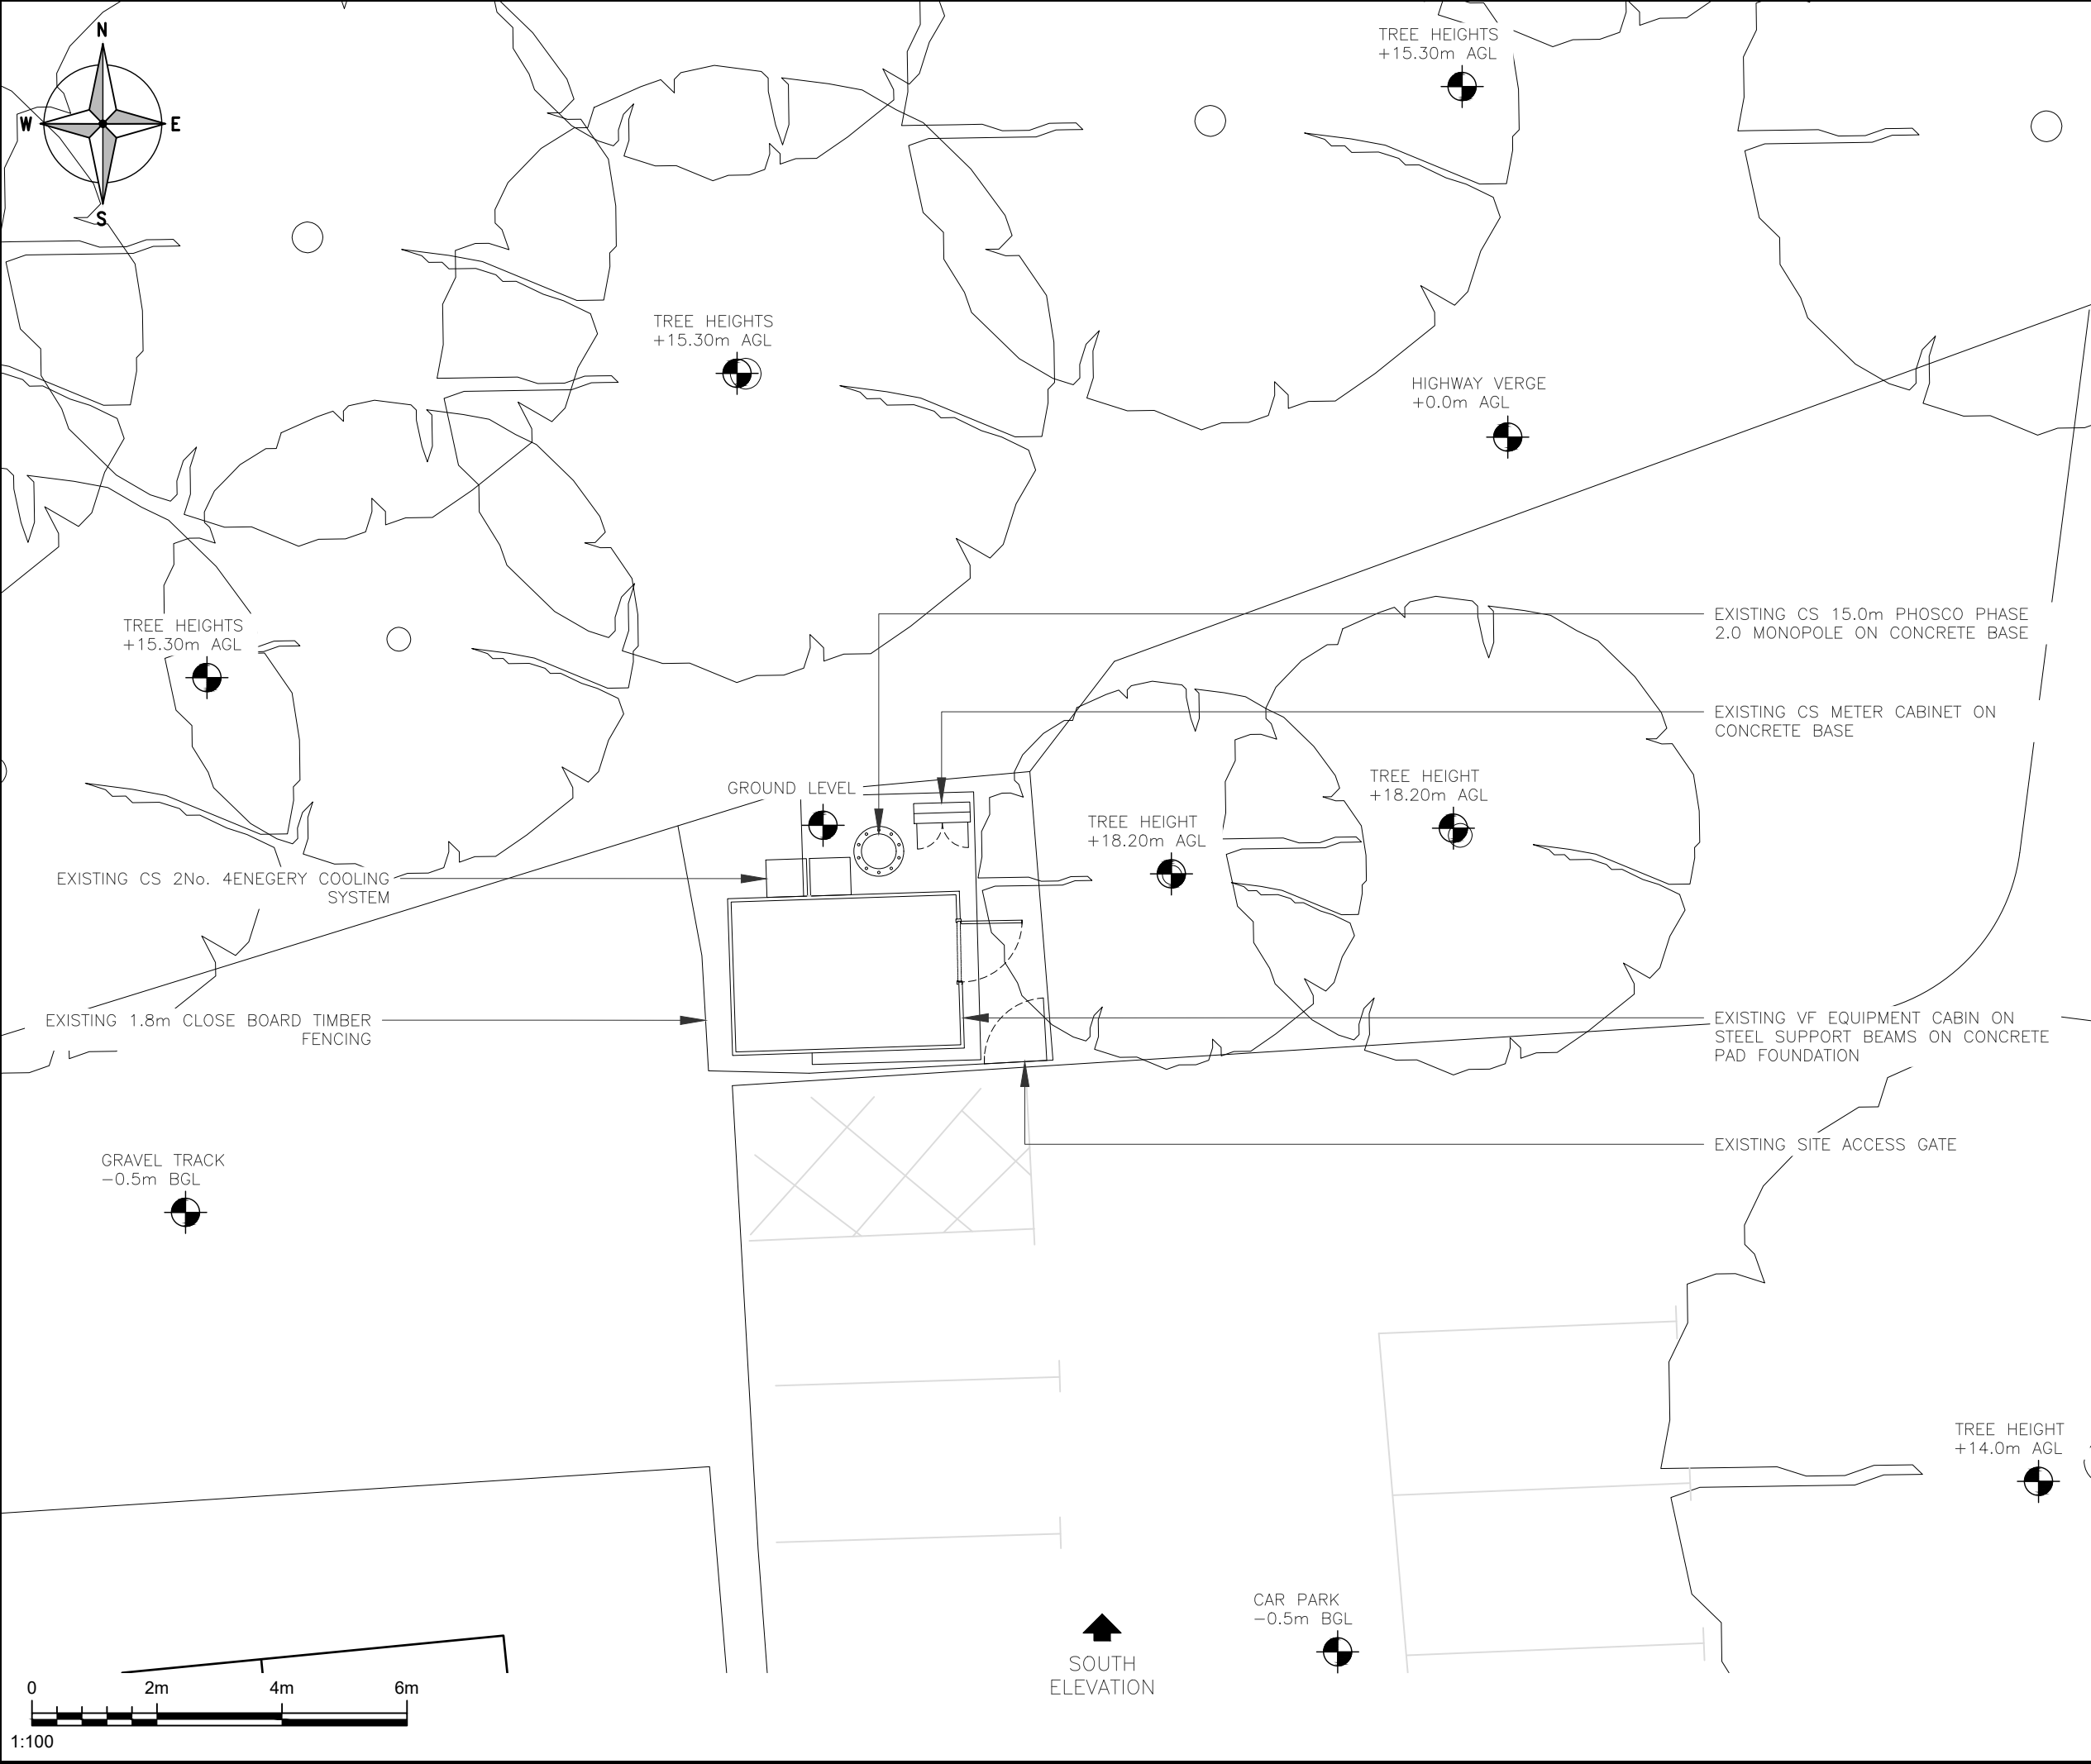

ALL DIMENSIONS ARE IN mm UNLESS NOTED OTHERWISE

N.G.R | E: 473083 | N: 168818

NOTES:

1B	MAJOR AMENDMENT	JB	TC	06/06/25
REV	MODIFICATION	BY	CH	DATE



BEACONCOMMS
TELECOMMUNICATIONS INFRASTRUCTURE
UNIT E3 PITTS CLEAVE INDUSTRIAL ESTATE, TAVISTOCK, DEVON, PL19 0PW
sales@beaconcomms.co.uk Tel: +44 (0)1822 610610



cornerstone

Cell Name	Opt.
SHINFIELD	-

Cell ID No				
CSID	✓	VF	-	TEF
12140030		1264_52		N/A
Project No.	-	TM Cell ID	-	N/A
E311278		N/A		N/A

Site Address / Contact Details
SHINFIELD ROAD SHINFIELD READING BERKSHIRE RG2 9BP

Drawing Title: EXISTING SITE PLAN				
Purpose of issue: PLANNING				Dwg Rev:
Drawing Number: 200				1B
Surveyed By: INS		Original Sheet Size: A3		Pack Issue:
Drawn: JB	Date: 06/06/25	Checked: TC	Date: 06/06/25	1B