


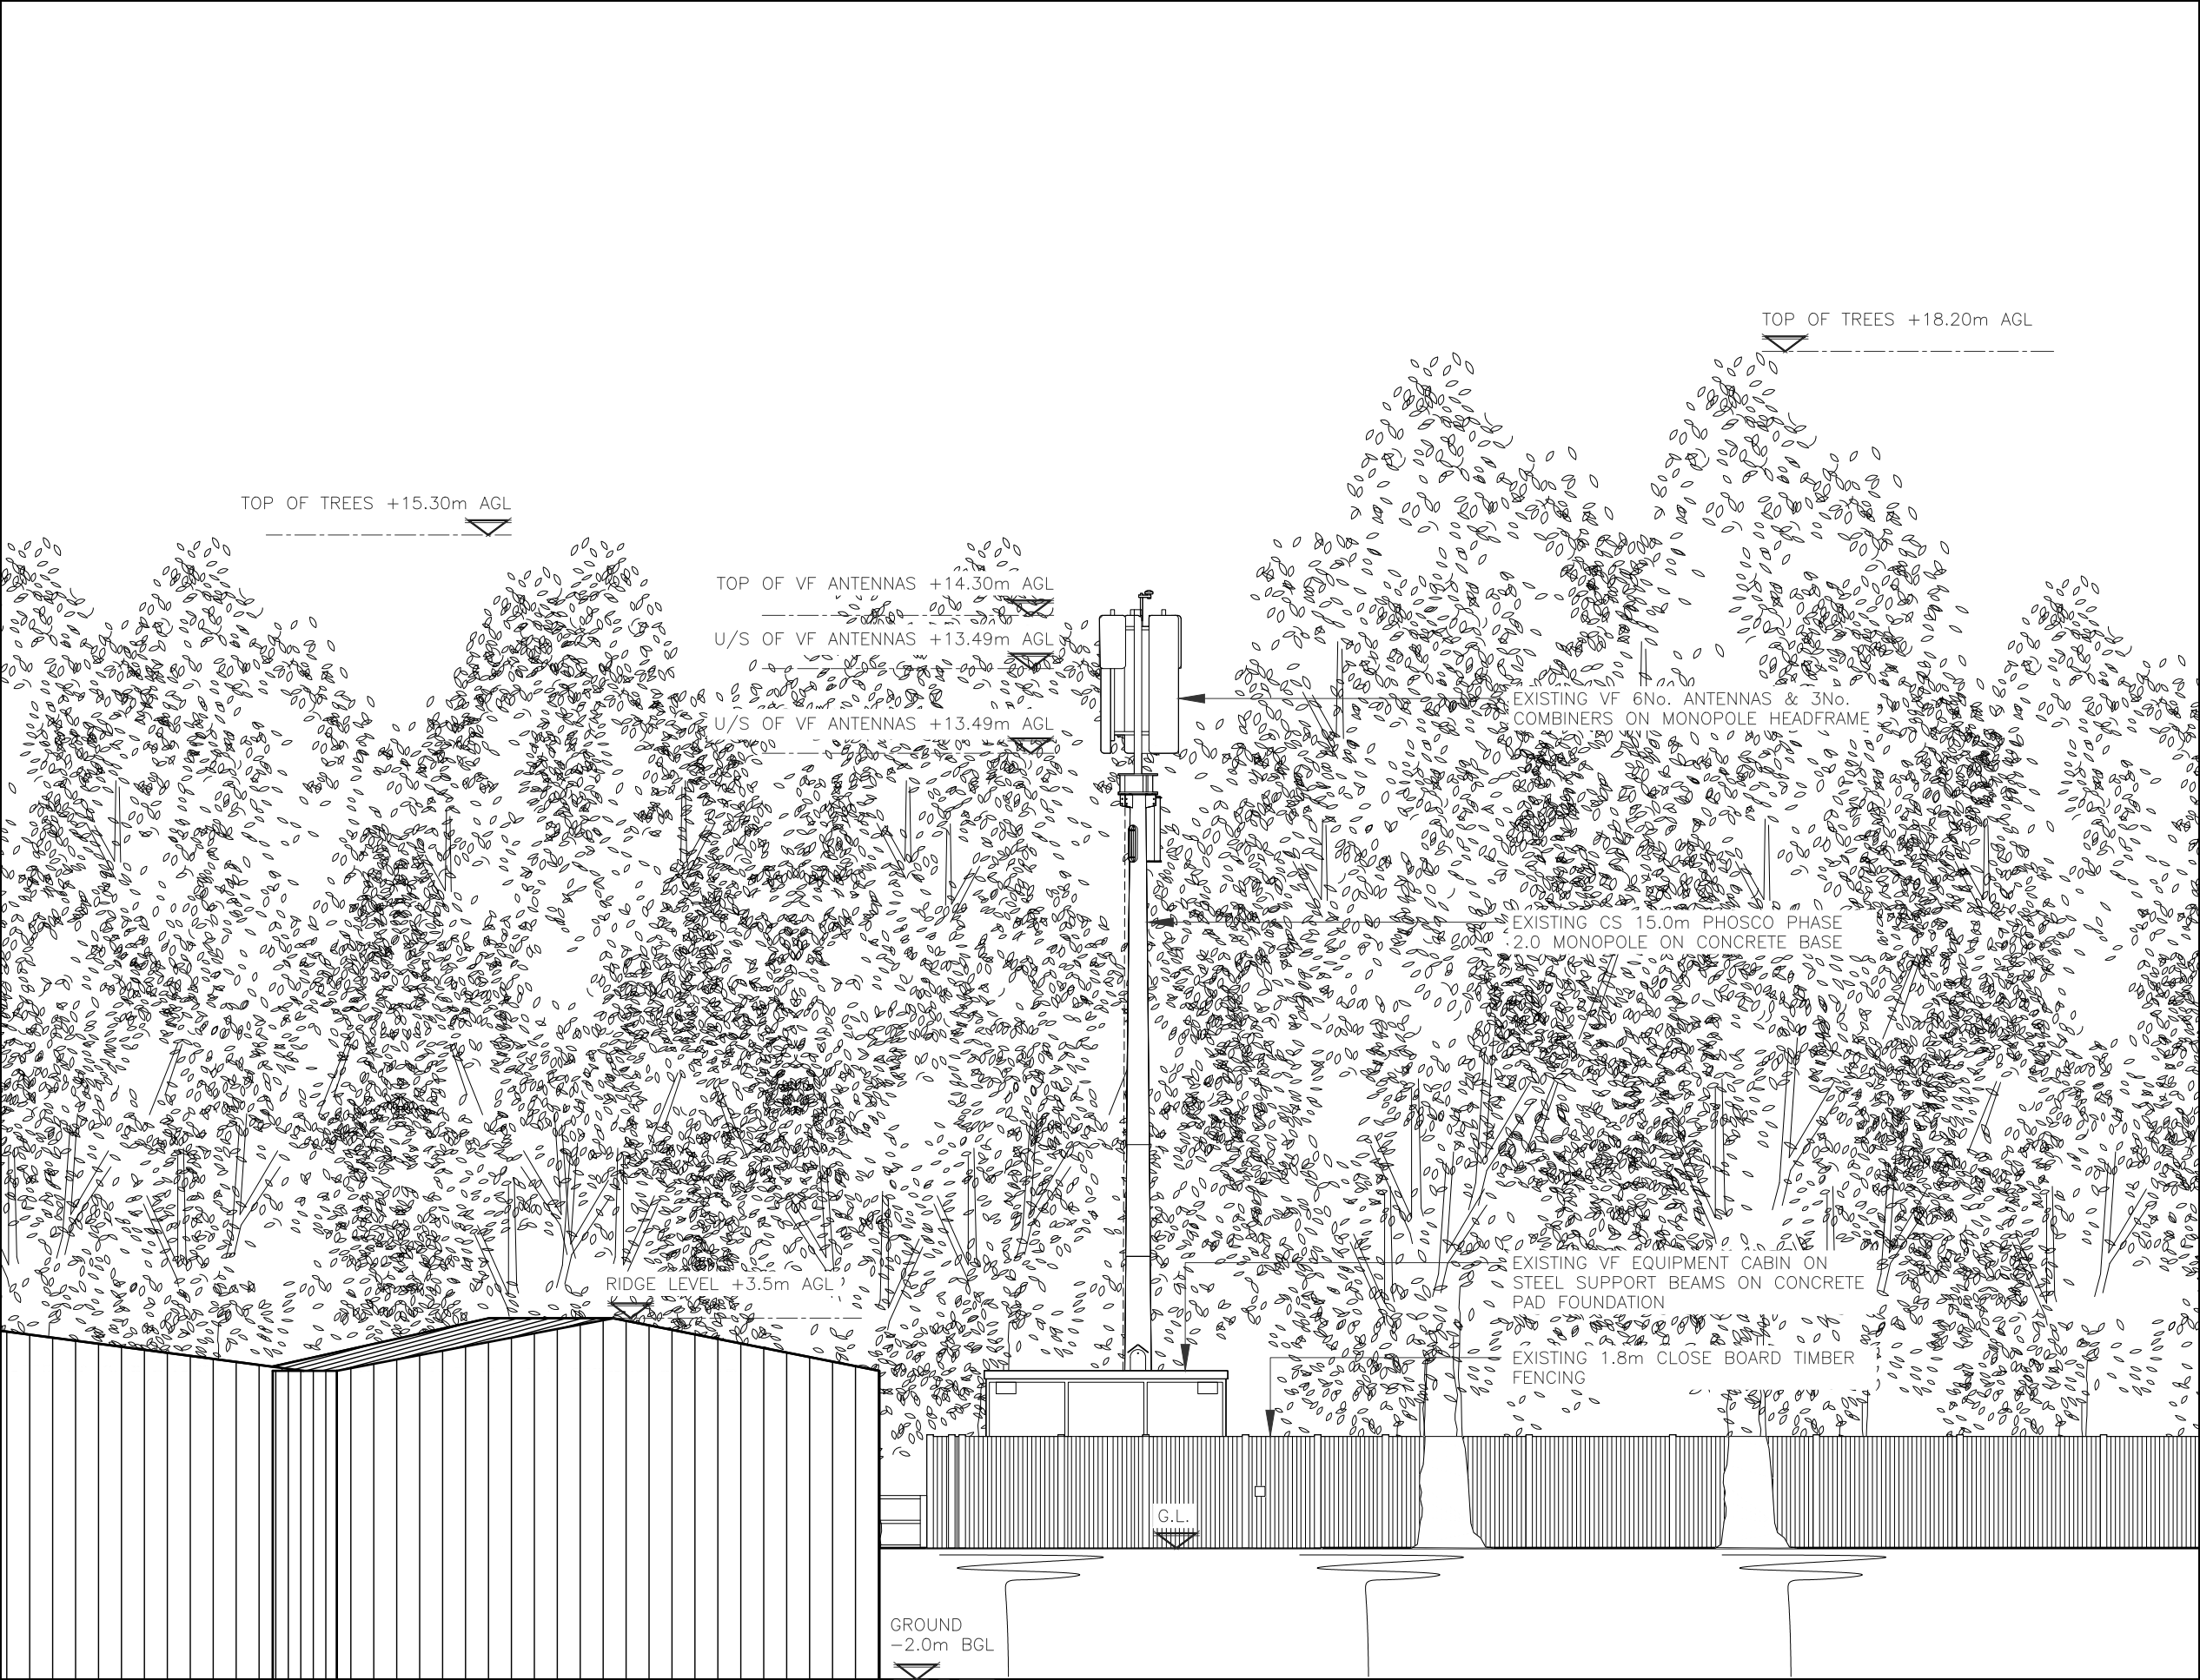

ALL DIMENSIONS ARE IN mm UNLESS NOTED OTHERWISE

N.G.R E: 473083 N: 168818

NOTES:

1B	MAJOR AMENDMENT	JB	TC	06/06/25
REV	MODIFICATION	BY	CH	DATE



BEACONCOMMS
TELECOMMUNICATIONS INFRASTRUCTURE
UNIT E3 PITTS CLEAVE INDUSTRIAL ESTATE, TAVISTOCK, DEVON, PL19 0PW
sales@beaconcomms.co.uk Tel: +44 (0)1822 610610



cornerstone

Cell Name	Opt.
SHINFIELD	—

Cell ID No				
CSID	✓	VF	—	TEF
12140030		1264_52		N/A
Project No.	—	TM Cell ID	—	N/A
E311278		N/A		N/A

Site Address / Contact Details
SHINFIELD ROAD SHINFIELD READING BERKSHIRE RG2 9BP

Drawing Title:
EXISTING SITE SOUTH ELEVATION

Purpose of issue:	PLANNING	Dwg Rev:
Drawing Number:	300	1B

Drawing Number:				300	1B	
Surveyed By:		INS		Original Sheet Size:	A3	Pack Issue:
Drawn:	Date:	Checked:	Date:			1B
JB	06/06/25	TC	06/06/25			



1:100