


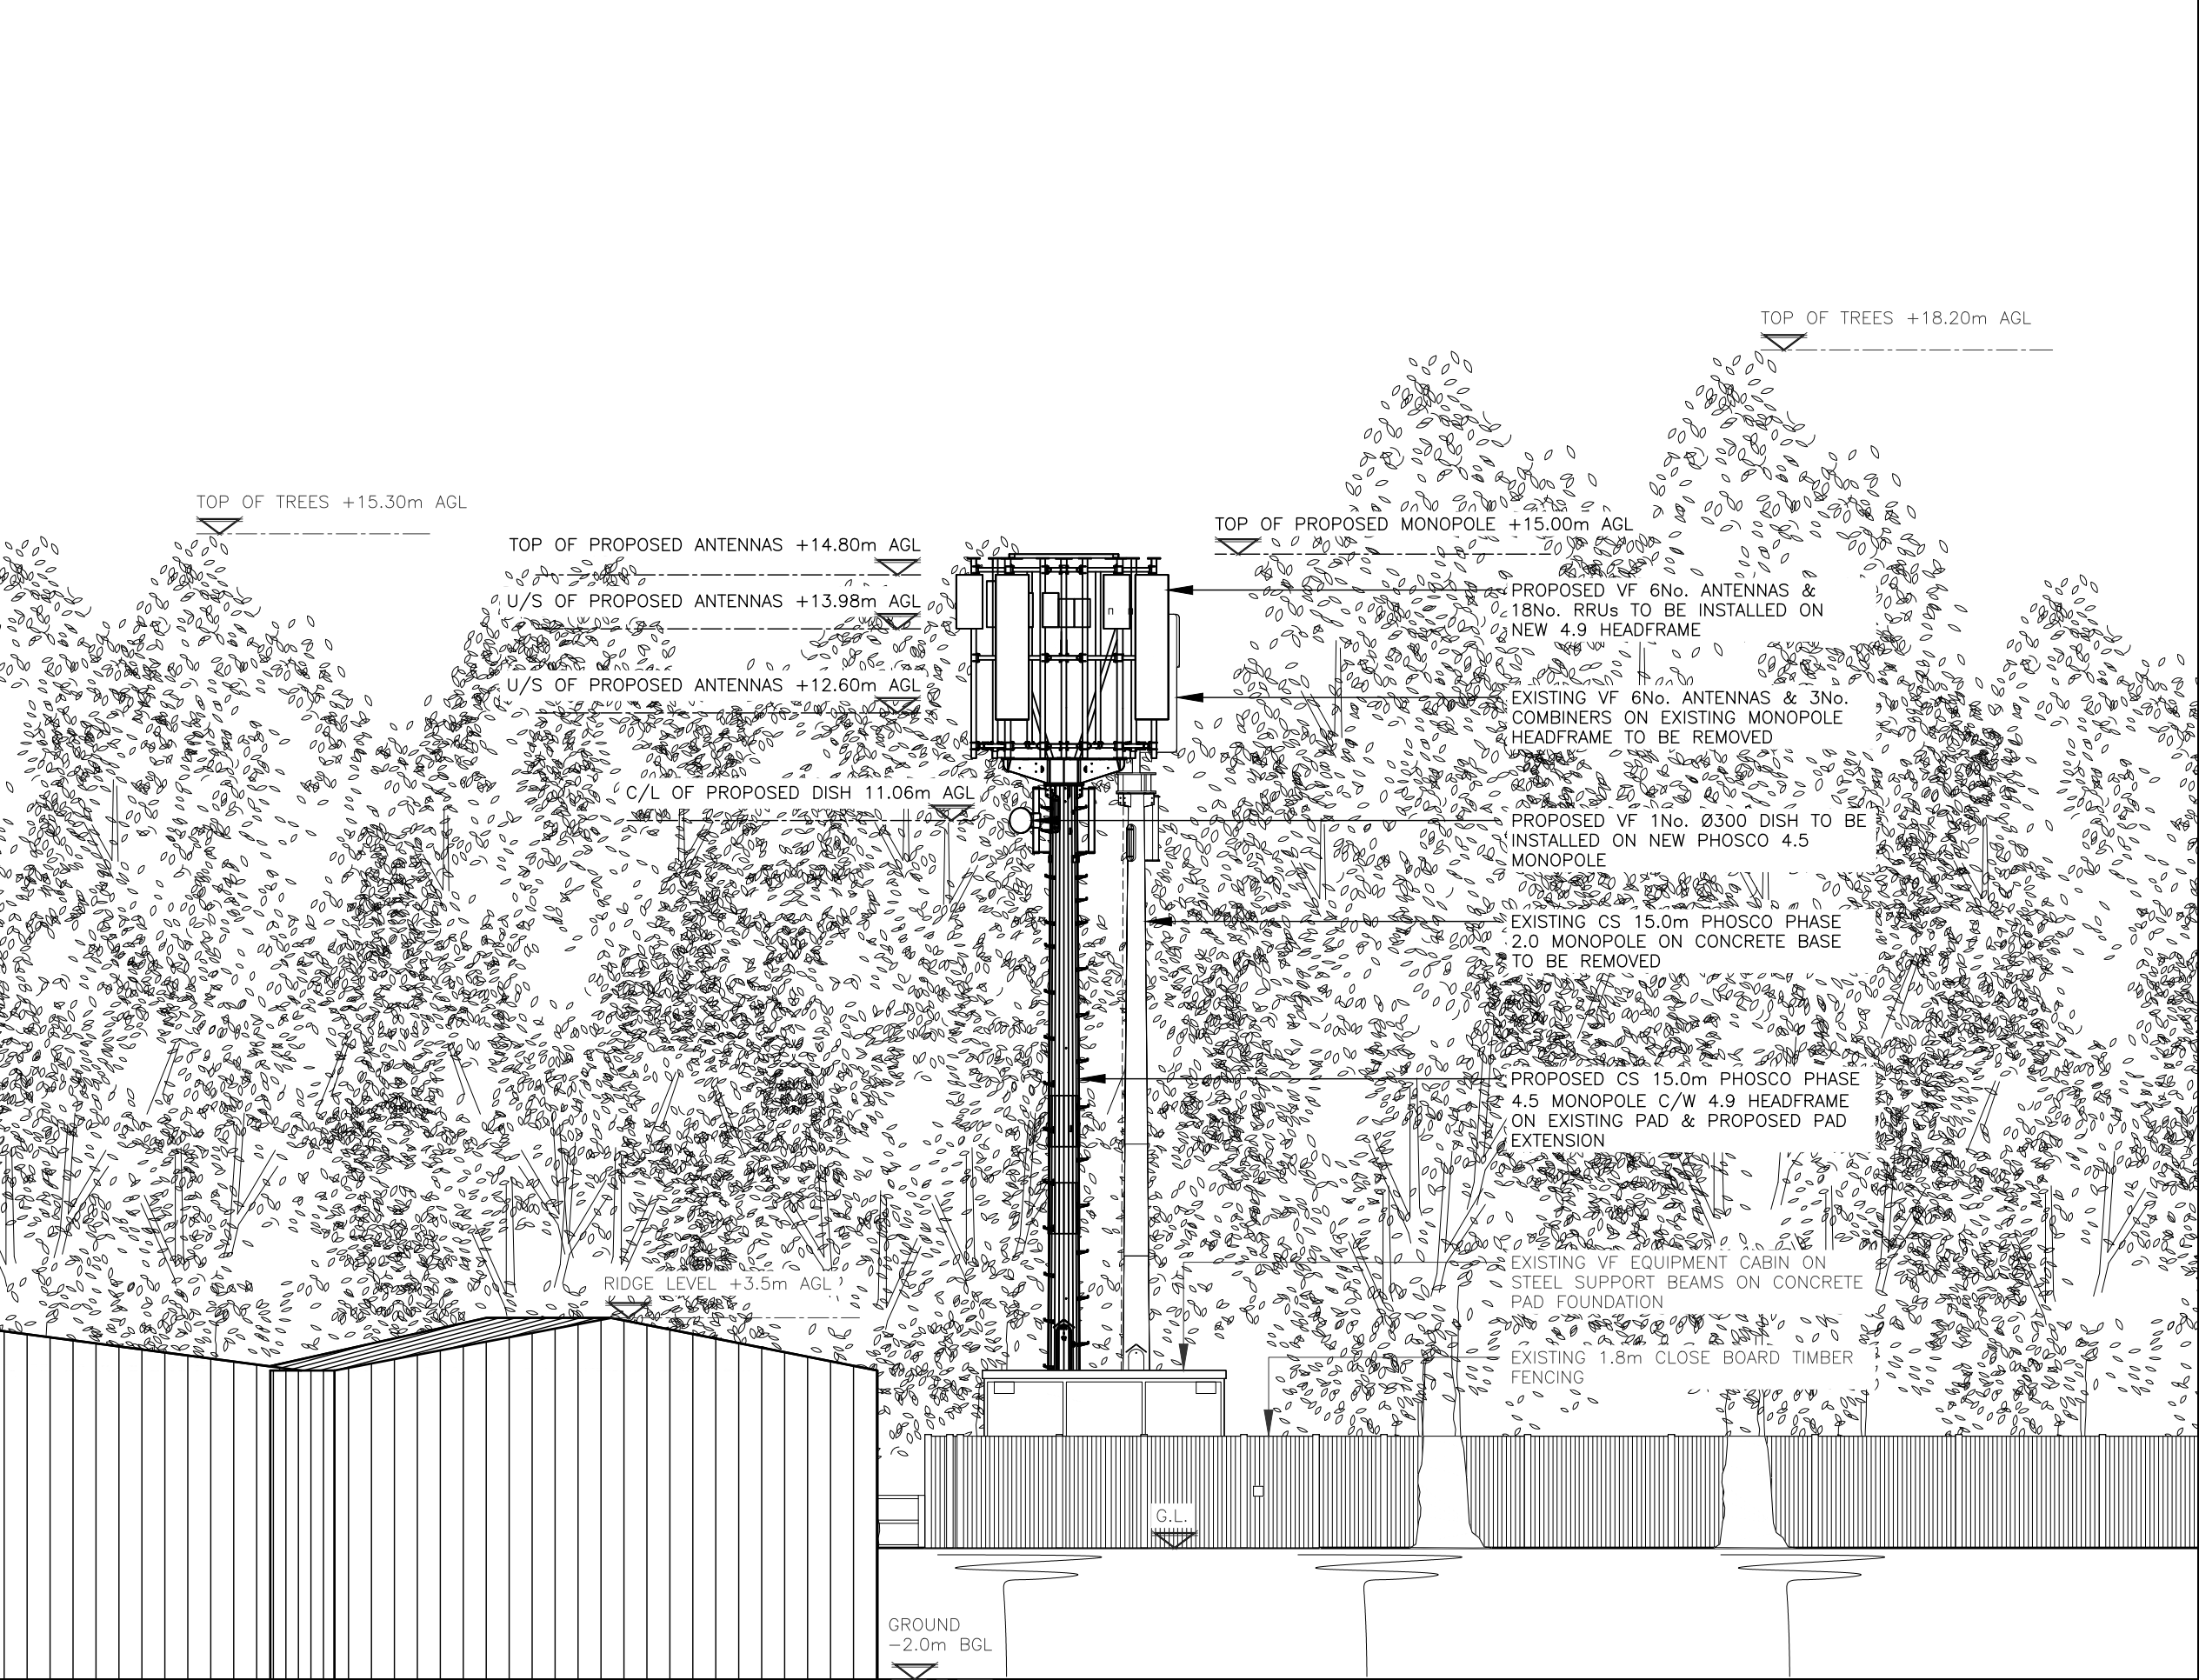

ALL DIMENSIONS ARE IN mm UNLESS NOTED OTHERWISE

N.G.R E:473083 N: 168818

NOTES:

1B	MAJOR AMENDMENT	JB	TC	06/06/25
REV	MODIFICATION	BY	CH	DATE



BEACONCOMMS
TELECOMMUNICATIONS INFRASTRUCTURE

UNIT E3 PITTS CLEAVE INDUSTRIAL ESTATE, TAVISTOCK, DEVON, PL19 0PW
sales@beaconcomms.co.uk Tel: +44 (0)1822 610610



cornerstone

Cell Name	Opt.
SHINFIELD	-

Cell ID No				
CSID	✓	VF	-	TEF
12140030		1264_52		N/A
Project No.	-	TM Cell ID	-	N/A
E311278		N/A		N/A

Site Address / Contact Details	
SHINFIELD ROAD SHINFIELD READING BERKSHIRE RG2 9BP	

Drawing Title:
PROPOSED SITE SOUTH ELEVATION

Purpose of issue:	PLANNING	Dwg Rev:
Drawing Number:	301	1B

Surveyed By:	INS	Original Sheet Size:	A3	Pack Issue:
Drawn:	JB	Date:	06/06/25	1B
Checked:	TC	Date:	06/06/25	