

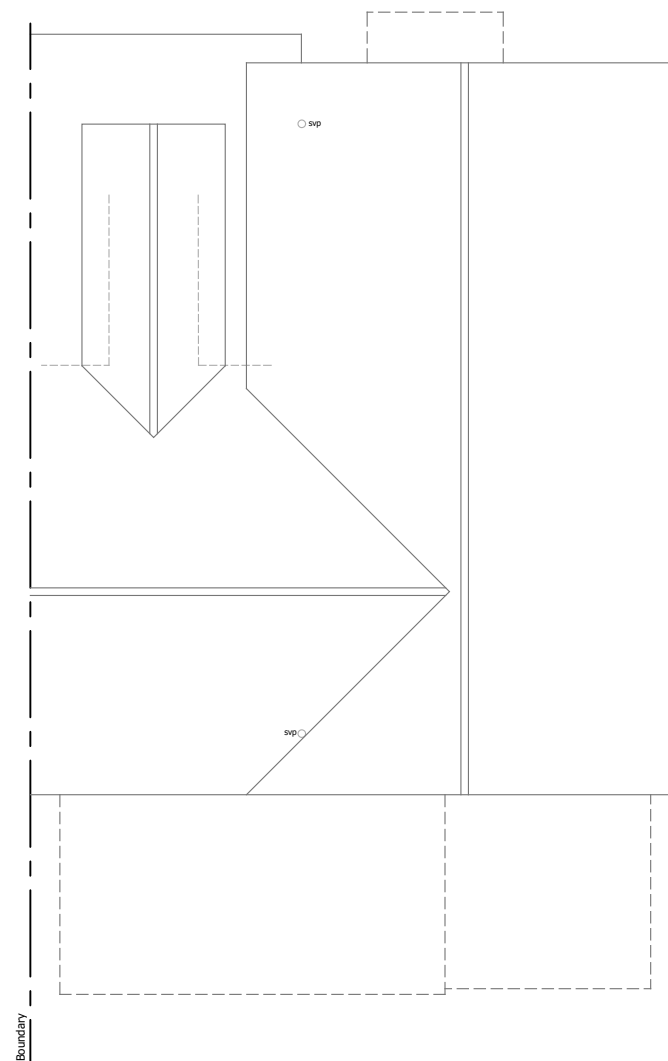


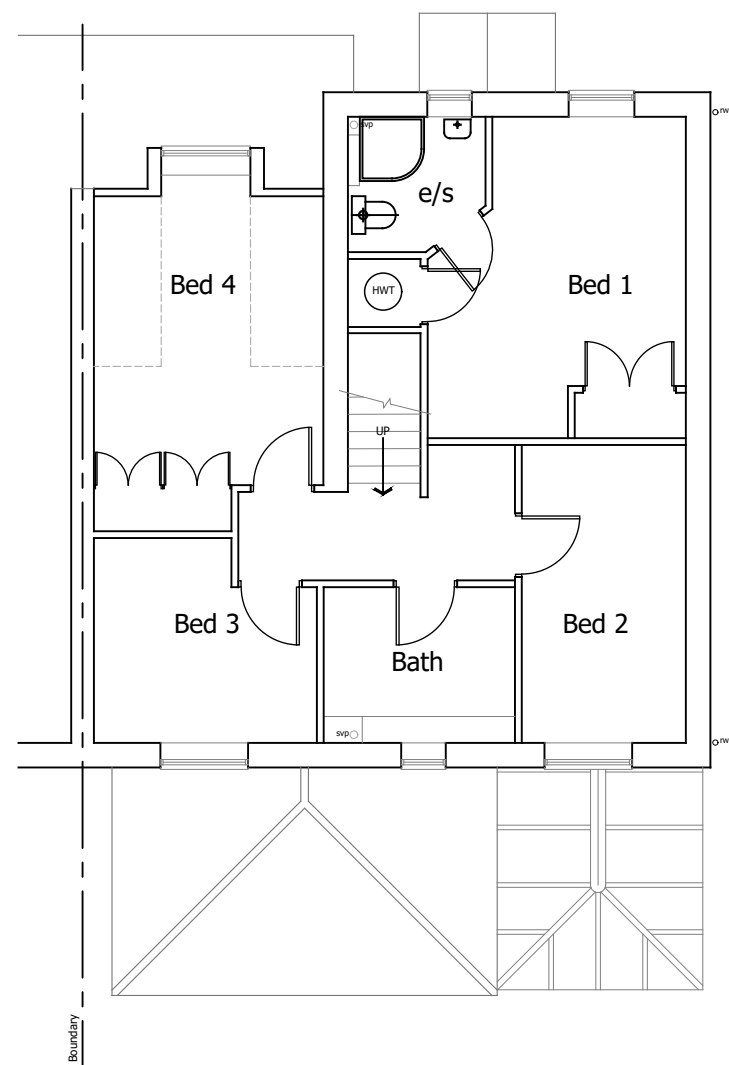

This drawing has been prepared without the benefit of a measured building survey or topographic information.

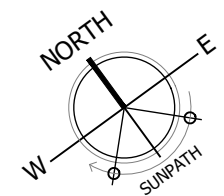

PLANNING

Project
5 Minster Grove, Woosehill,
Wokingham RG41 2AP
Drawing Title
Existing F. F. & Roof Plan

Date 01.08.2025	Scale As noted @A3	Drawn by SJ
Project No 198	Drawing No 003	Revision -

1 First Floor
Existing
SCALE 1:100

2 Roof Plan
Existing
SCALE 1:100

