


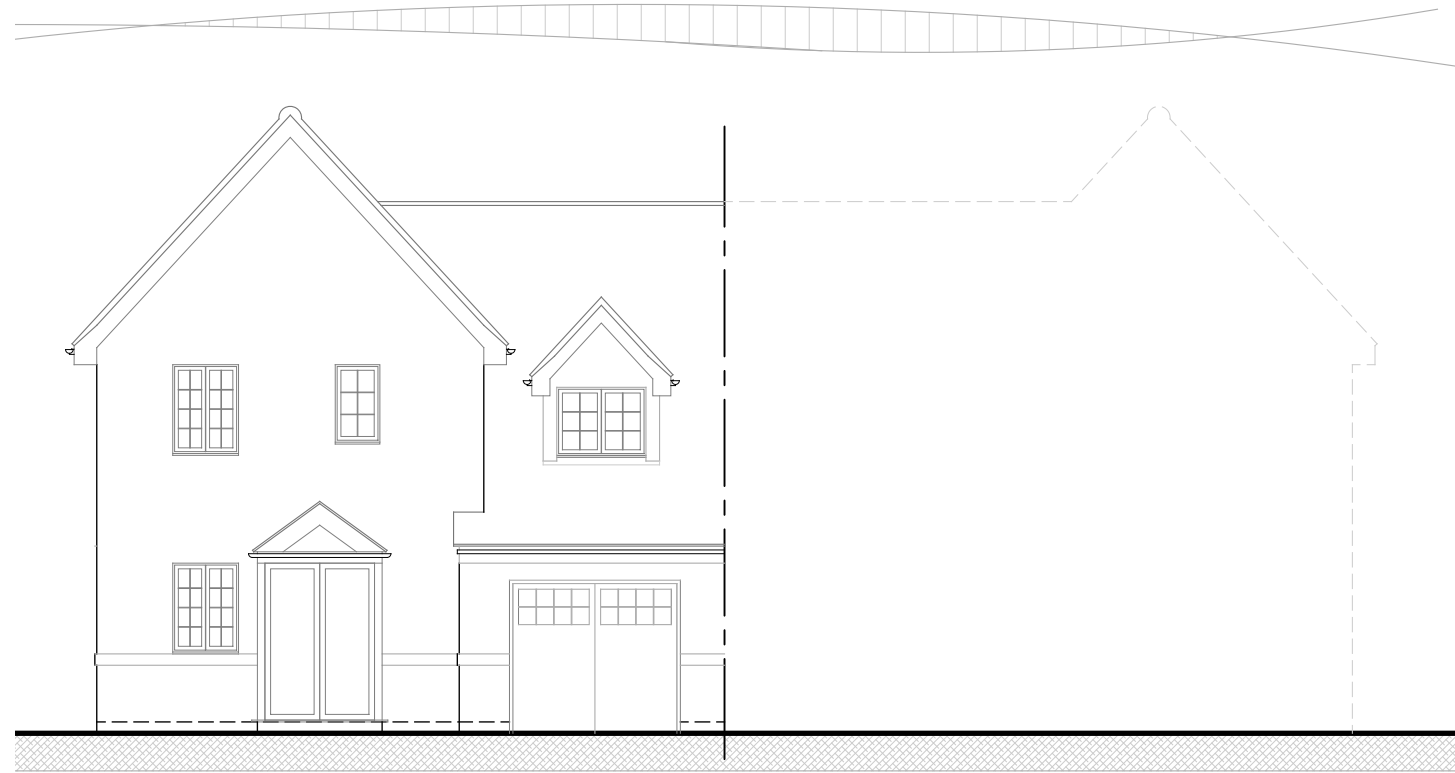


1

North Elevation

Existing Frontage

SCALE 1:100

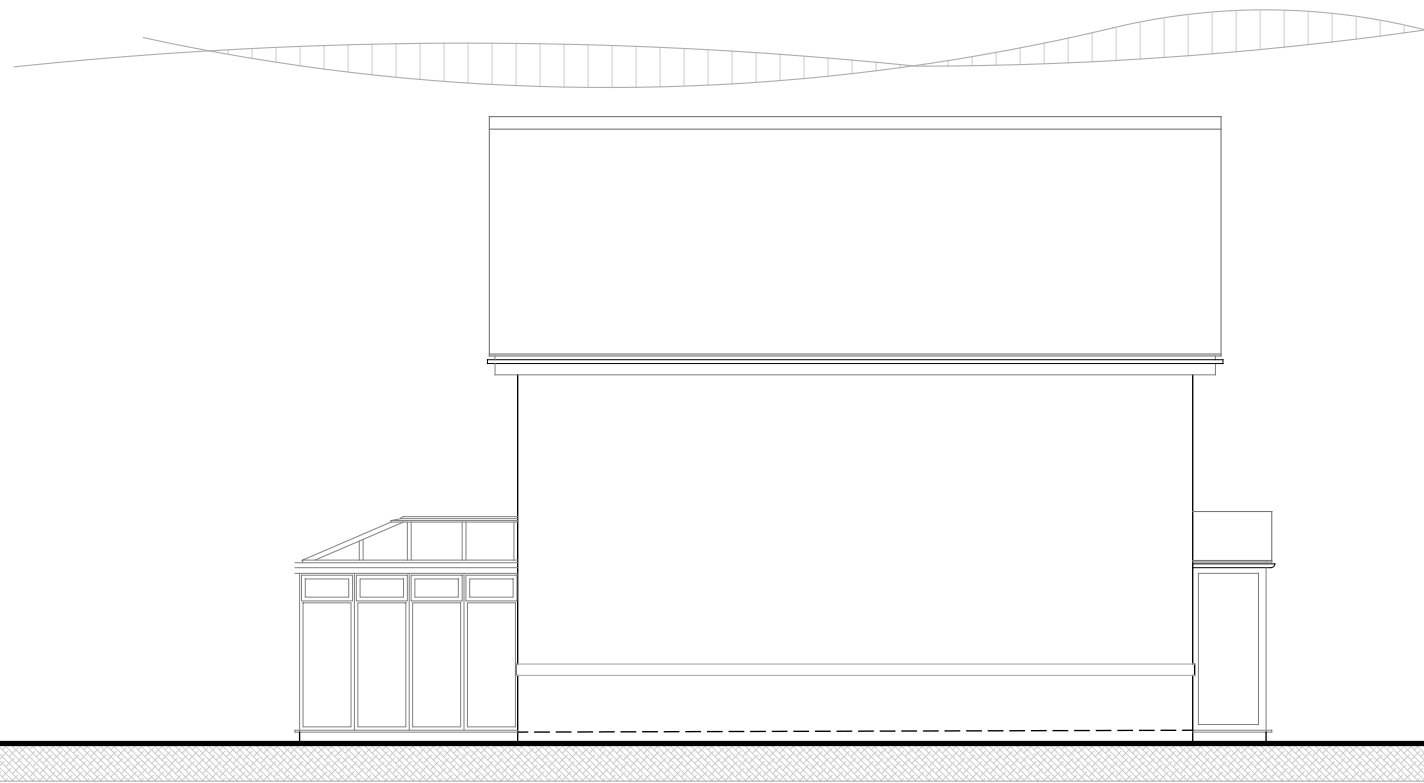


2

East Elevation

Existing Side

SCALE 1:100

 

This drawing has been prepared without the benefit of a measured building survey or topographic information.

PLANNING

Project		
5 Minster Grove, Woosehill, Wokingham RG41 2AP		
Drawing Title		
Existing Elevations		
Sht 2		
Date	Scale	Drawn by
01.08.2025	As noted @A3	SJ
Project No	Drawing No	Revision
198	005	-