



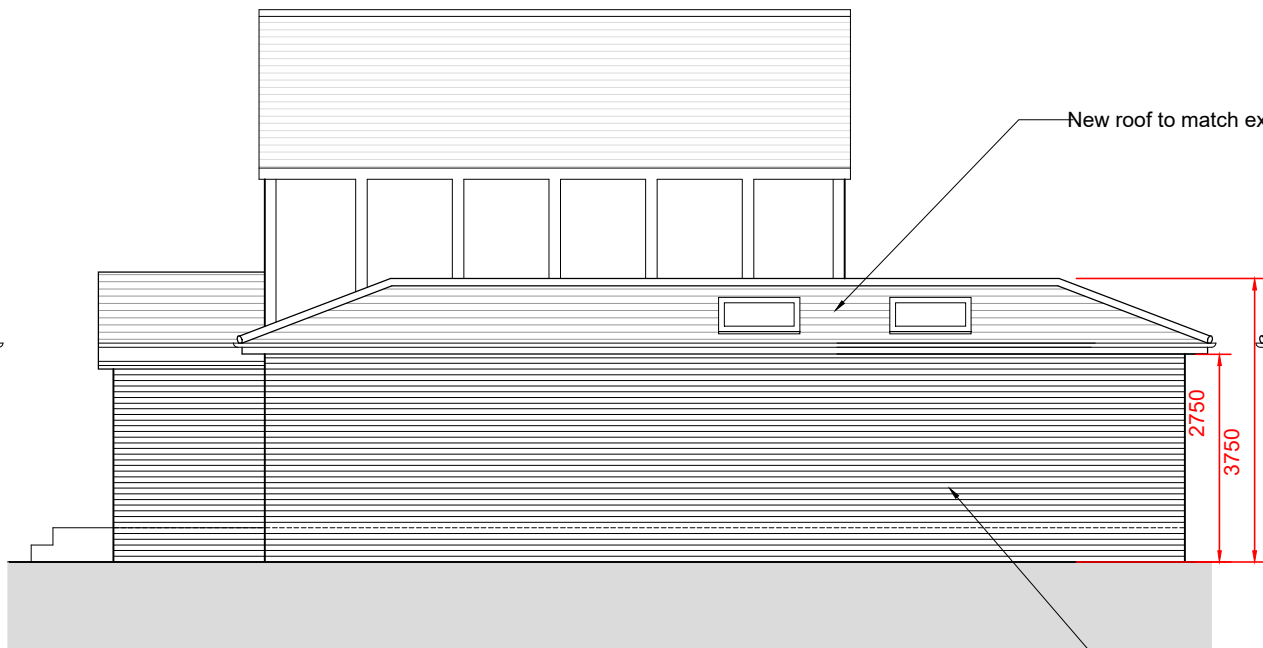


PROPOSED SOUTH ELEVATION  
SCALE 1 : 100

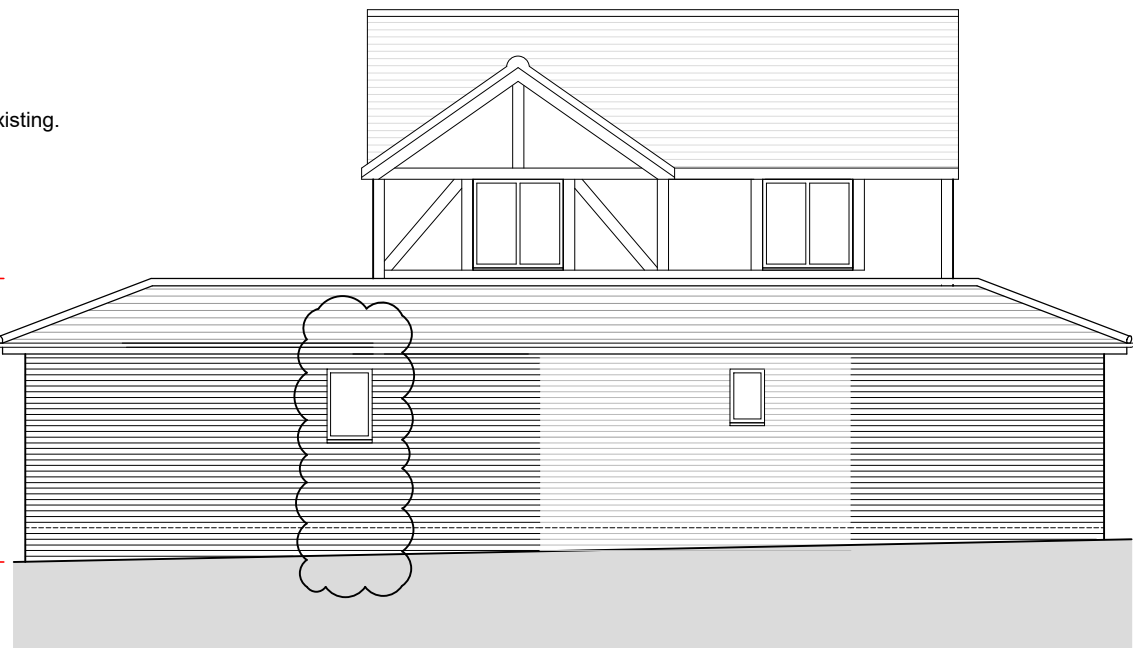


PROPOSED EAST ELEVATION  
SCALE 1 : 100



PROPOSED WEST ELEVATION  
SCALE 1 : 100

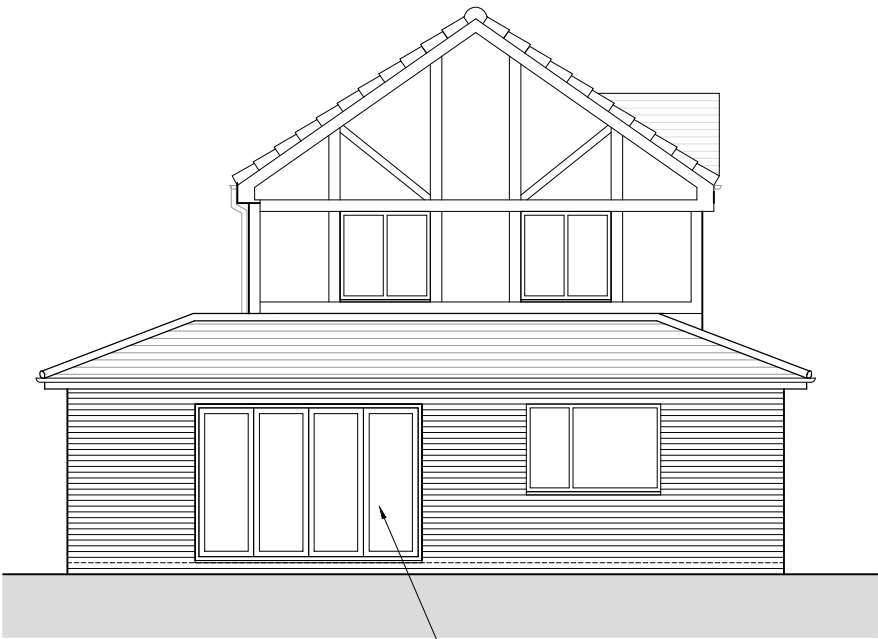

PROPOSED NORTH ELEVATION  
SCALE 1 : 100

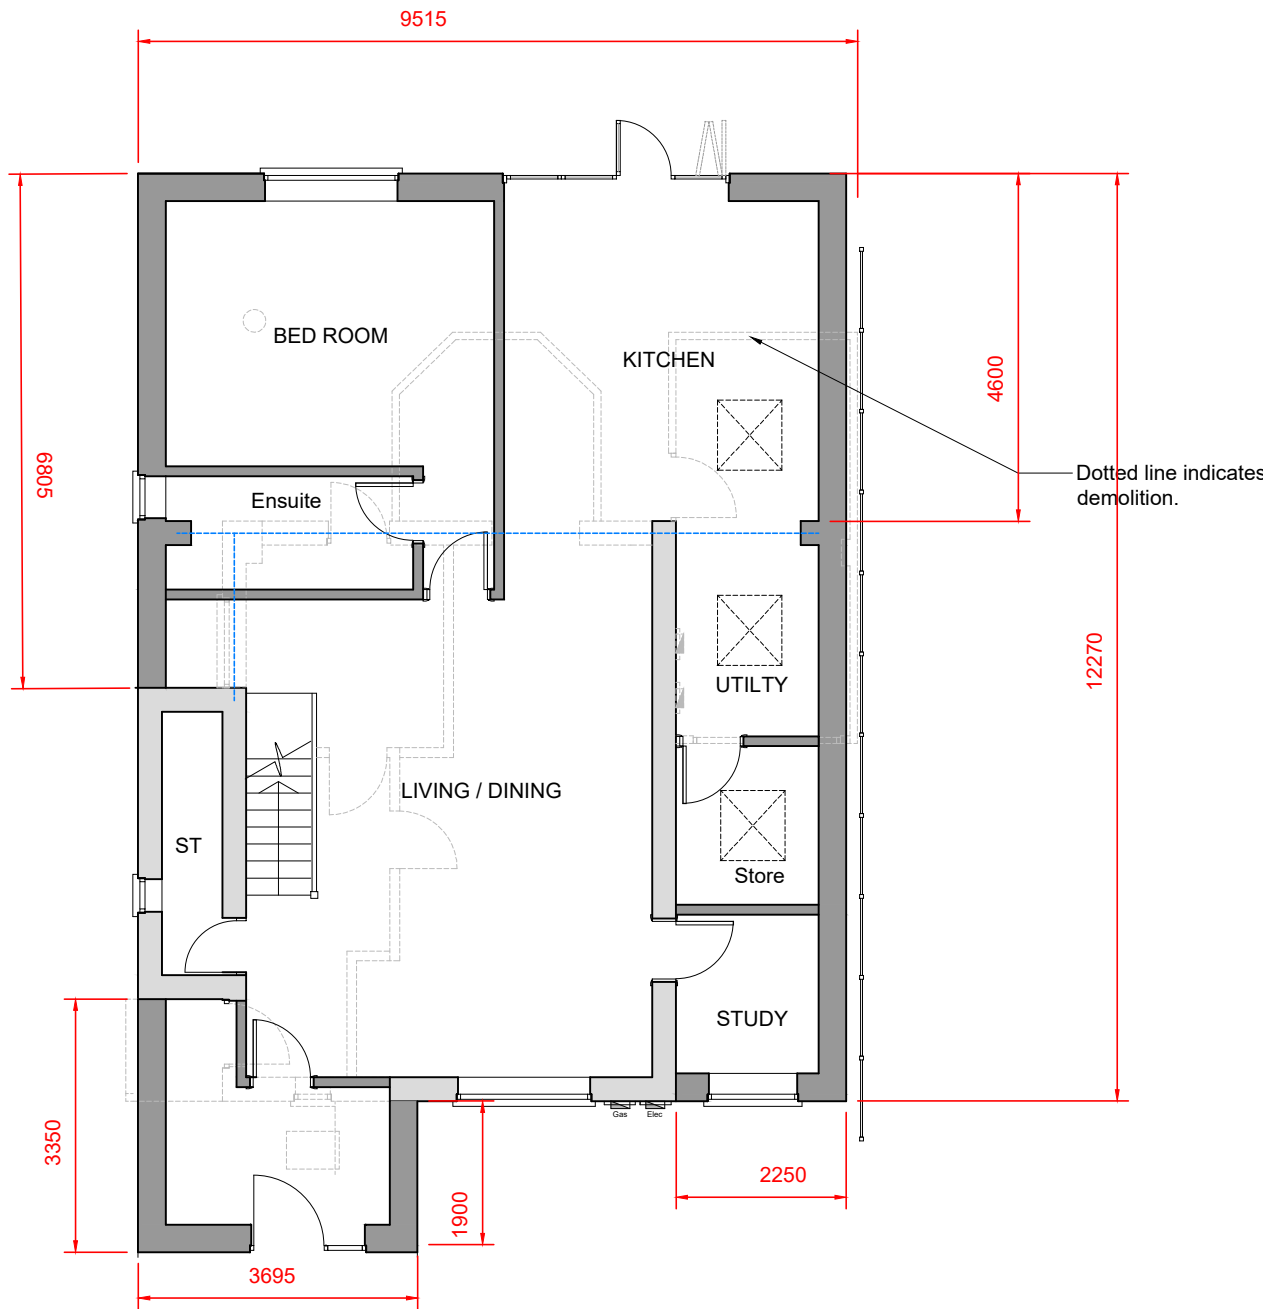

PROPOSED GROUND FLOOR PLAN  
SCALE 1 : 100



A 24.09.2024 Added as per planners comments SK

#### NOTES

© SK Design consultants - THIS DRAWING AND DESIGN REMAINS THE COPYRIGHT AND INTELLECTUAL PROPERTY OF SK CONSULTANTS AND SHALL NOT BE COPIED IN ANY FORMAT WITHOUT APPROVAL.

THIS DRAWING IS TO BE READ IN CONJUNCTION WITH ALL OTHER DRAWINGS AND DOCUMENTS PROVIDED. THE CONTRACTOR MUST CHECK ALL DIMENSIONS ON SITE BEFORE PLACING ORDERS FOR MATERIALS OR SHOP FABRICATIONS OR COMMENCING WORKS ON SITE. ANY DISCREPANCIES SHOULD BE NOTIFIED BEFORE PROCEEDING.

SK Design Consultants  
22 Netley close  
Caversham  
Reading RG4 6SR  
Tel : 07821111602

Client:  
Mr Senthilnathan Thiyagarajan

Project:  
SINGLE STOREY REAR , FRONT SIDE EXTENSION  
& A FRONT PORCH CONVERSION.

Location:  
18 Ratby Close, Earley, READING, Berkshire, RG6 4ER

Drawing Title:  
PROPOSED PLANS AND ELEVATIONS

Date:  
JUL 2024

Sheet Size:  
A2

Drawn:  
SK

Drawing No:

P1546-03

Revision:

.