





FRONT ELEVATION
SCALE 1:100

SIDE ELEVATION
SCALE 1:100


REAR ELEVATION
SCALE 1:100

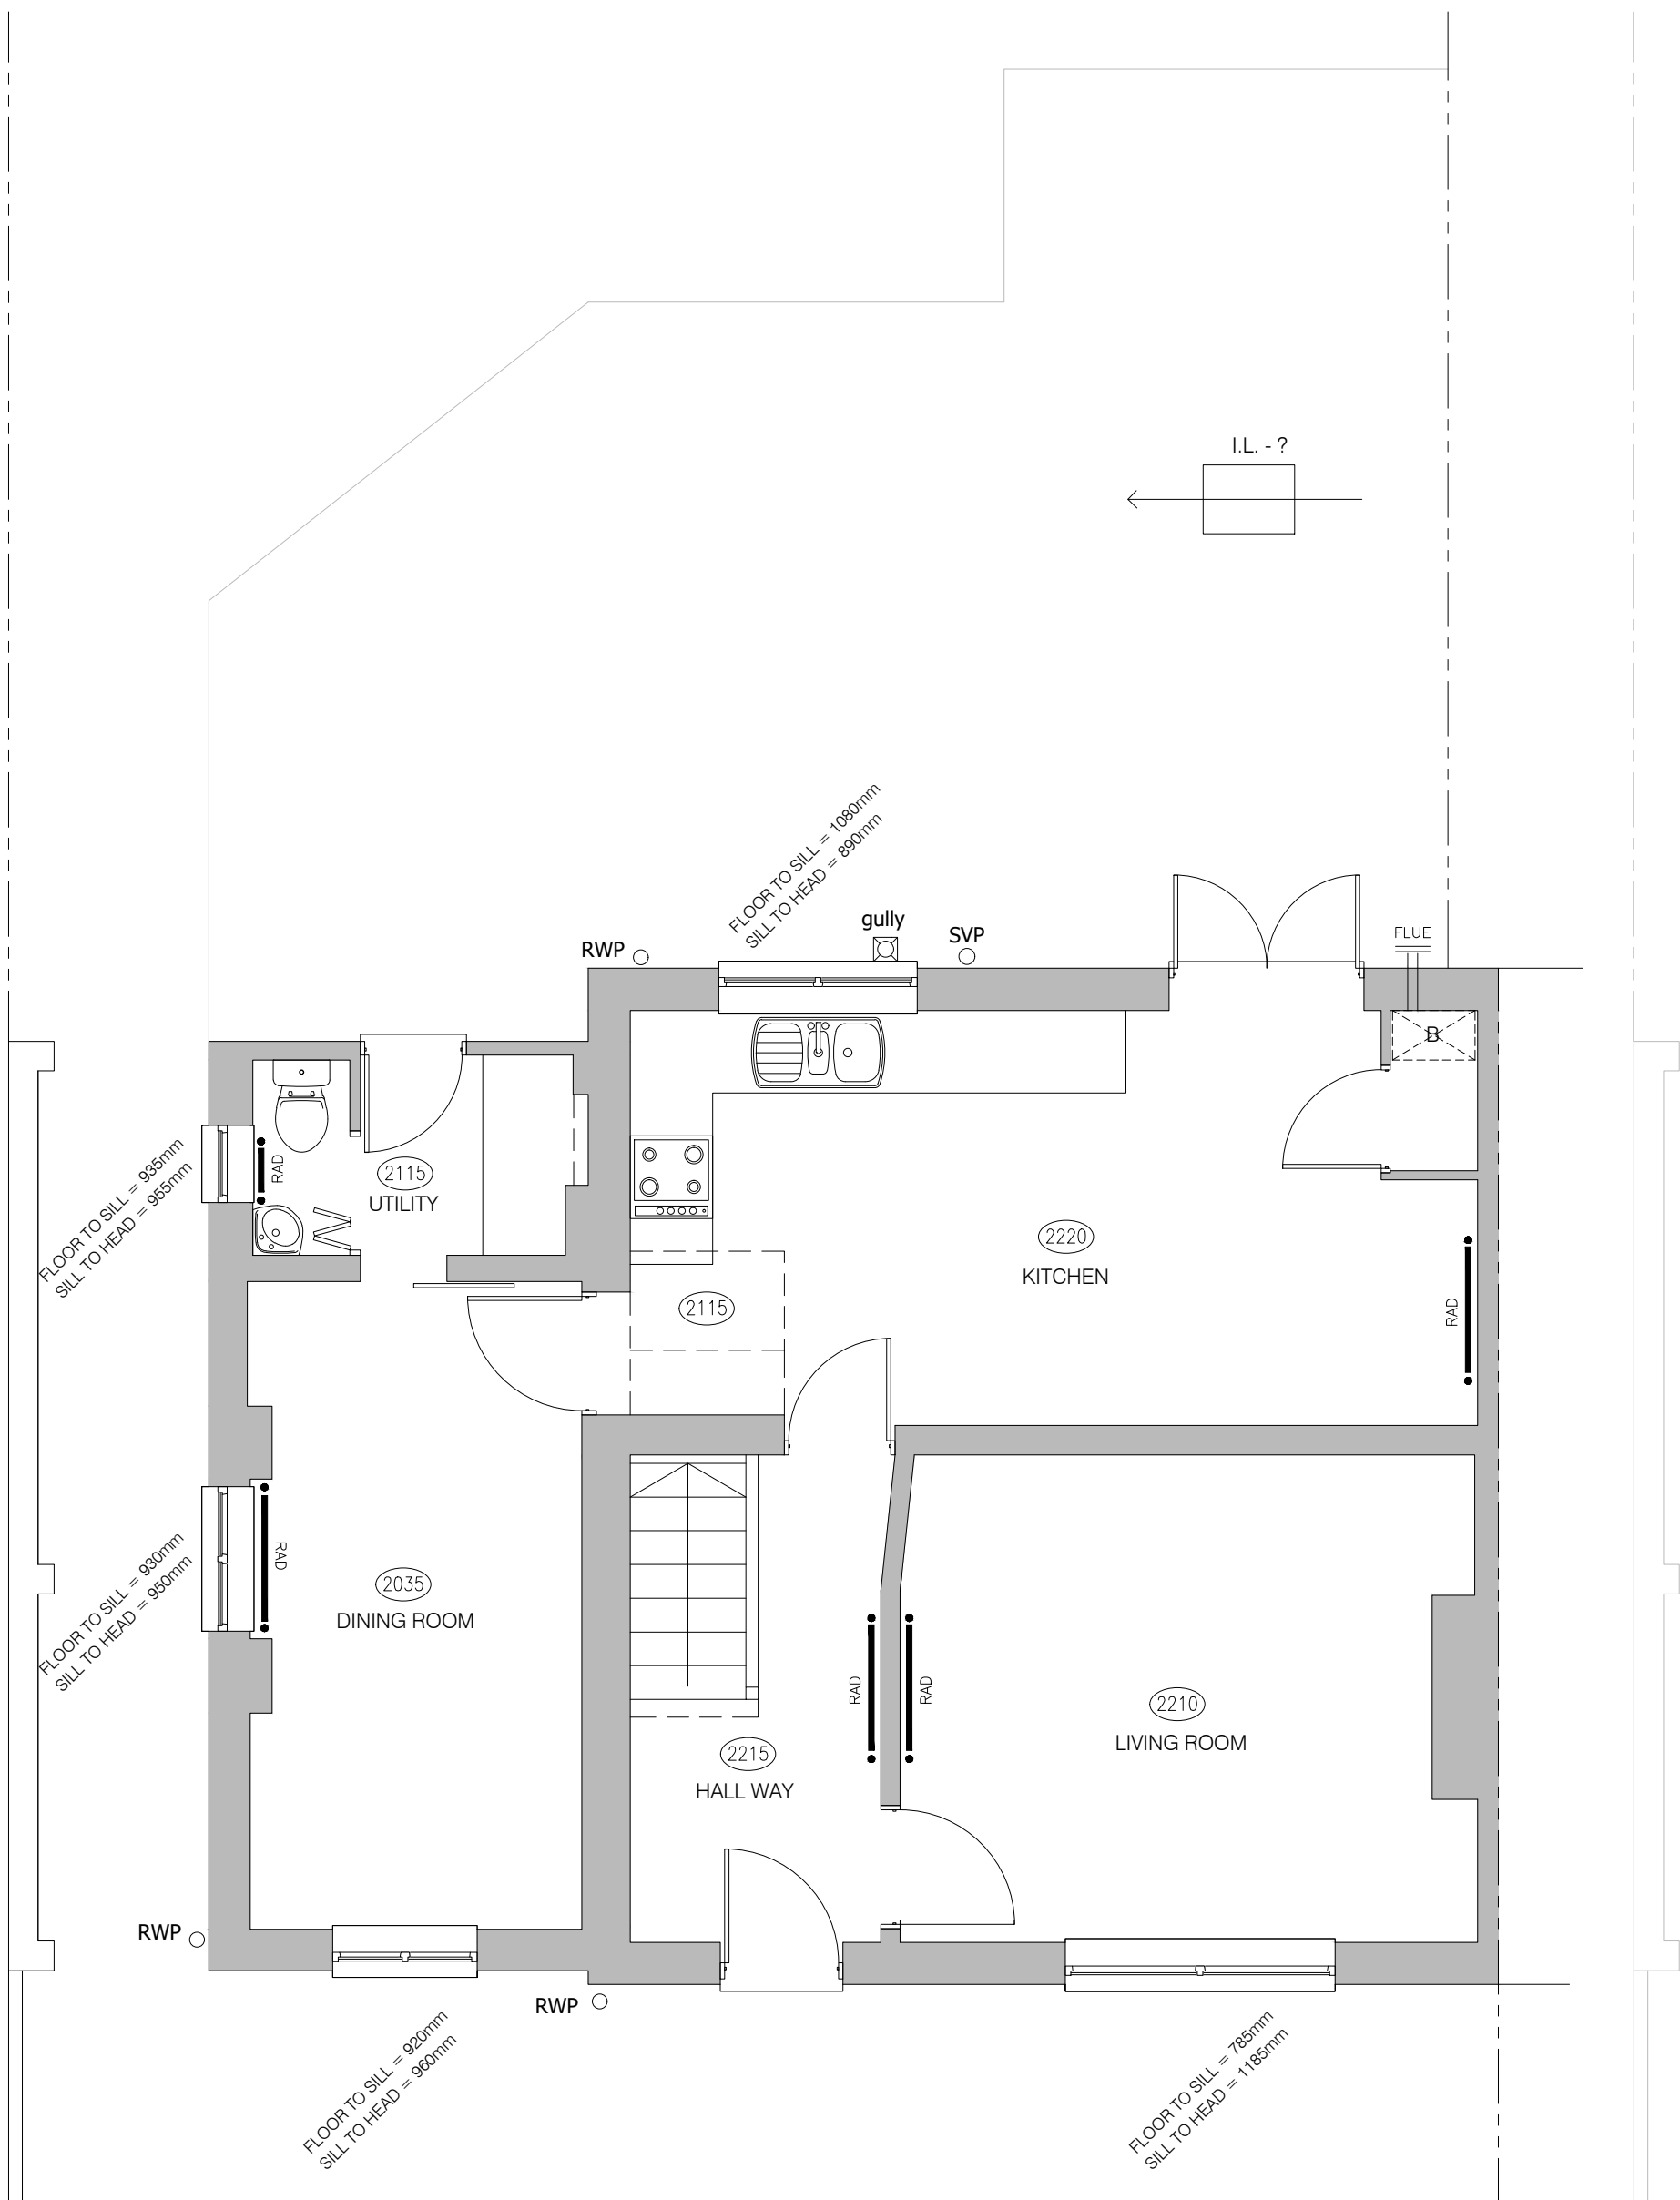


GROUND FLOOR PLAN
SCALE 1:50

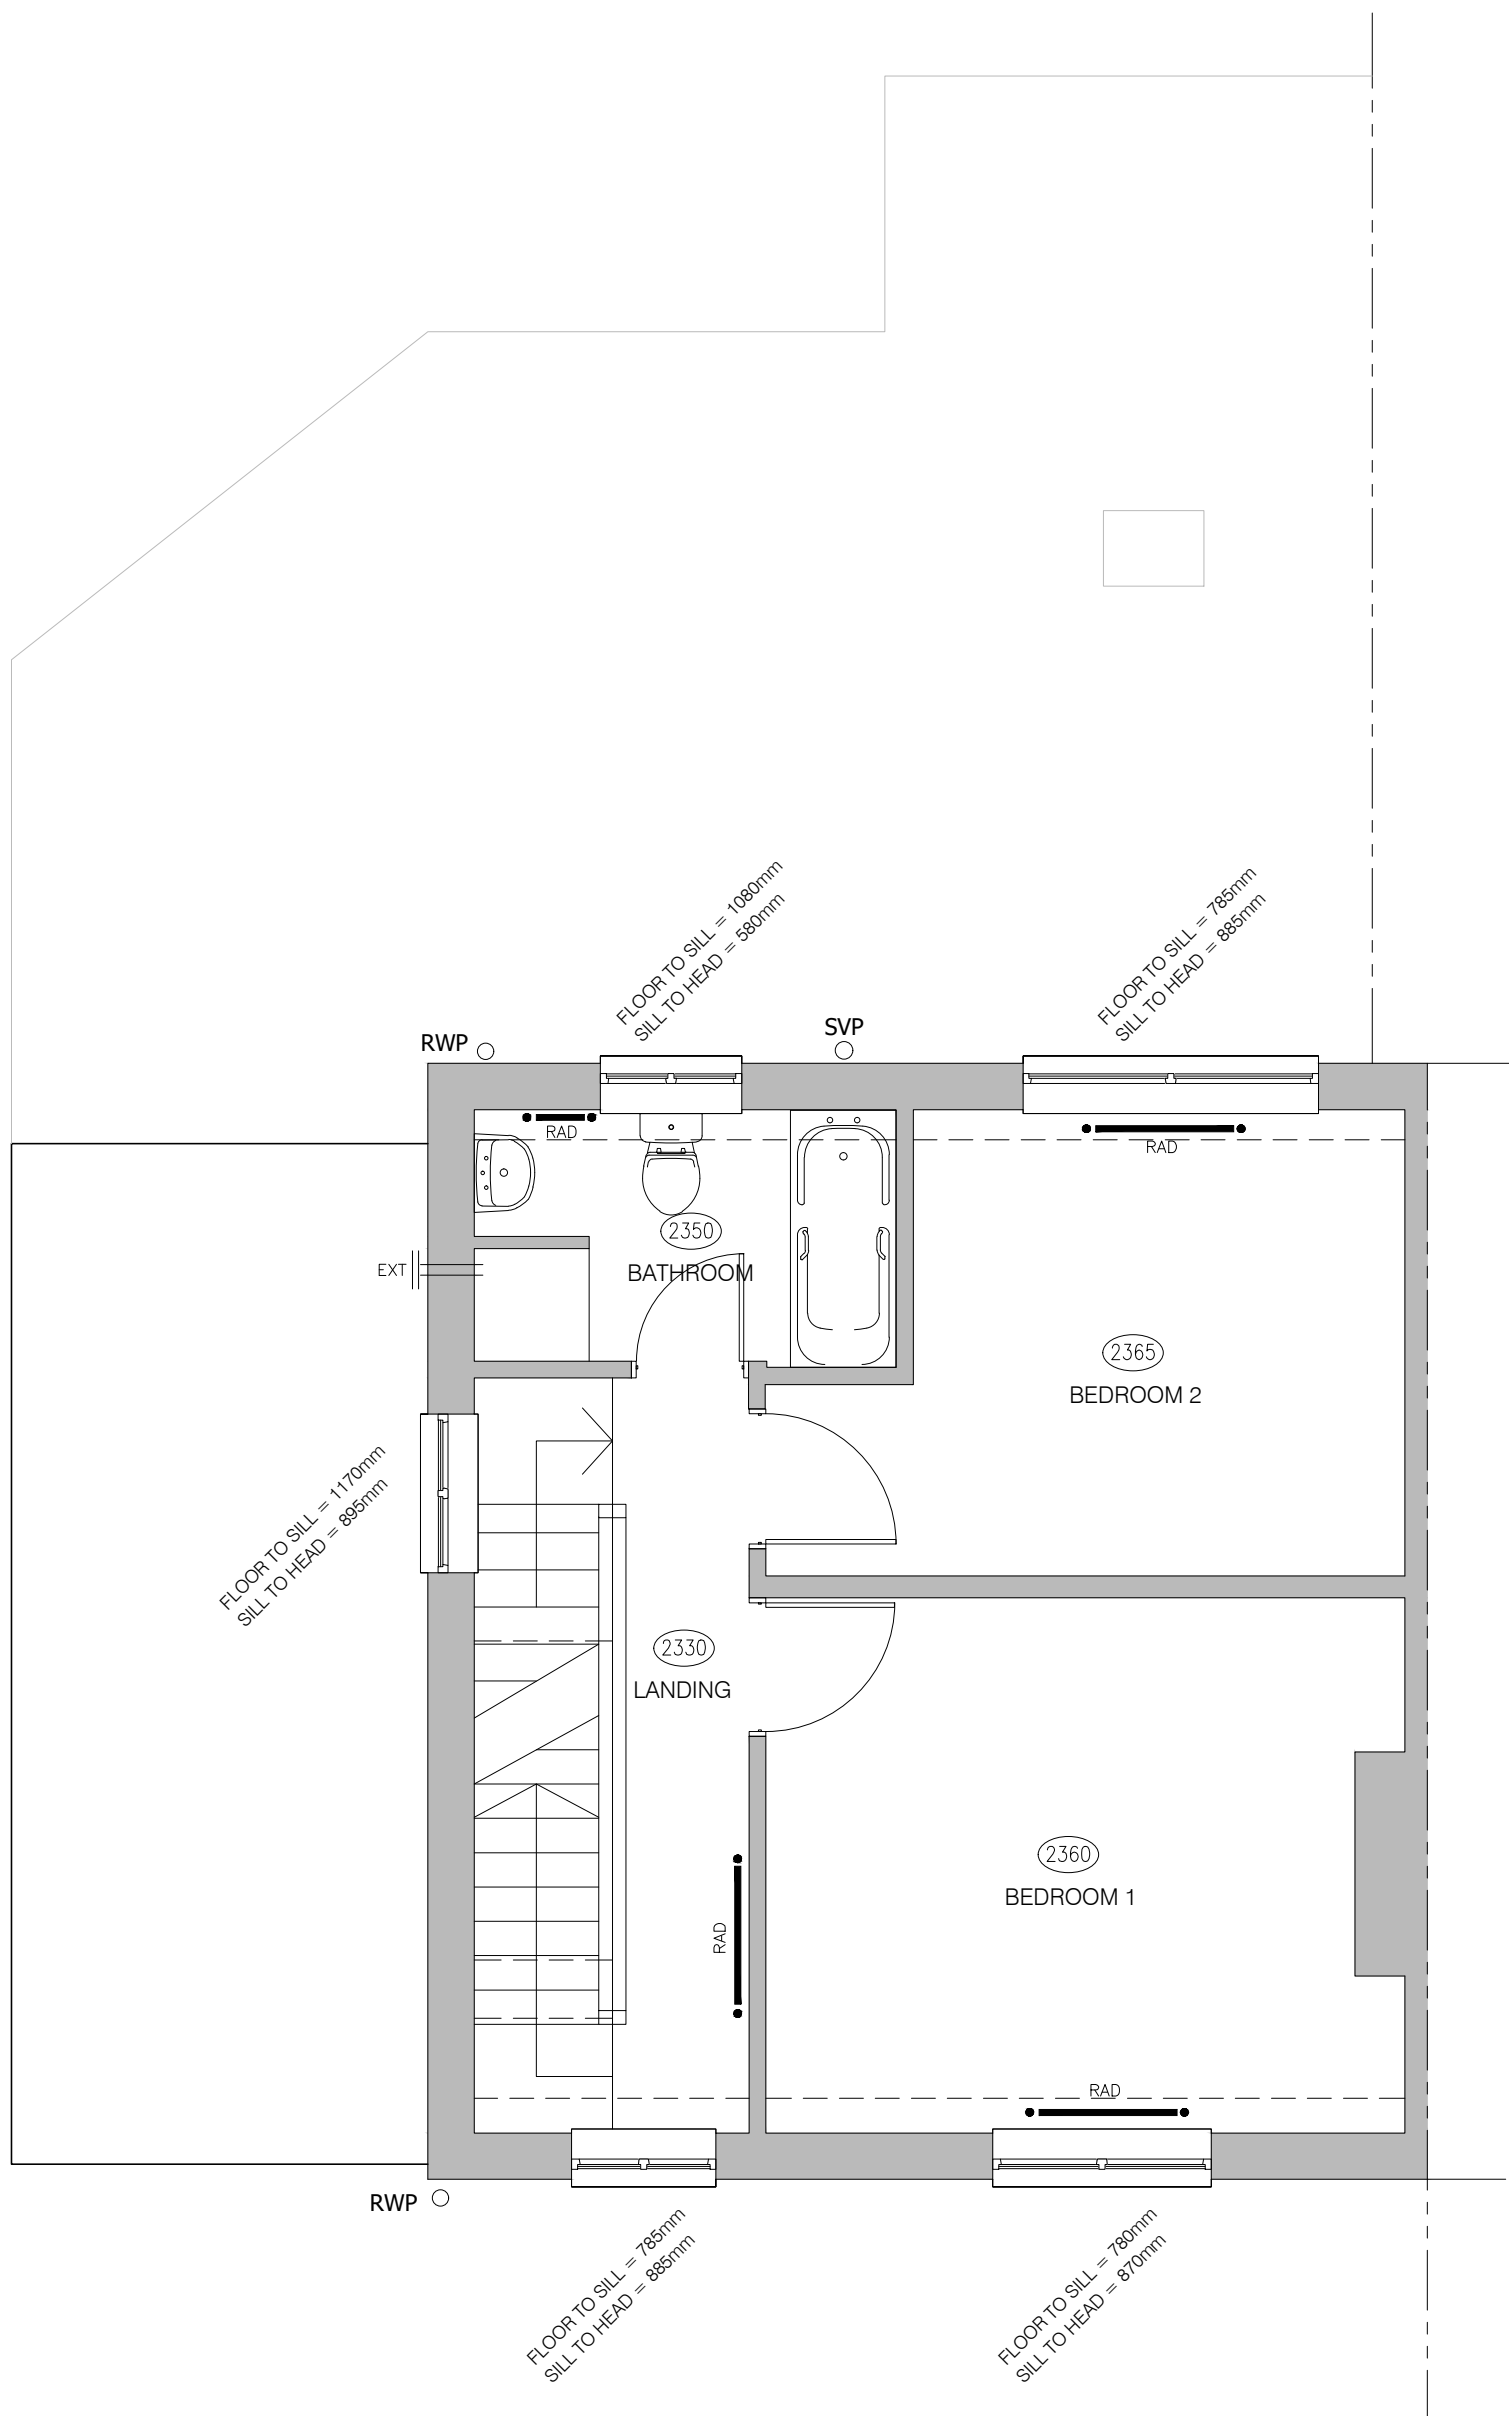

FIRST FLOOR PLAN
SCALE 1:50

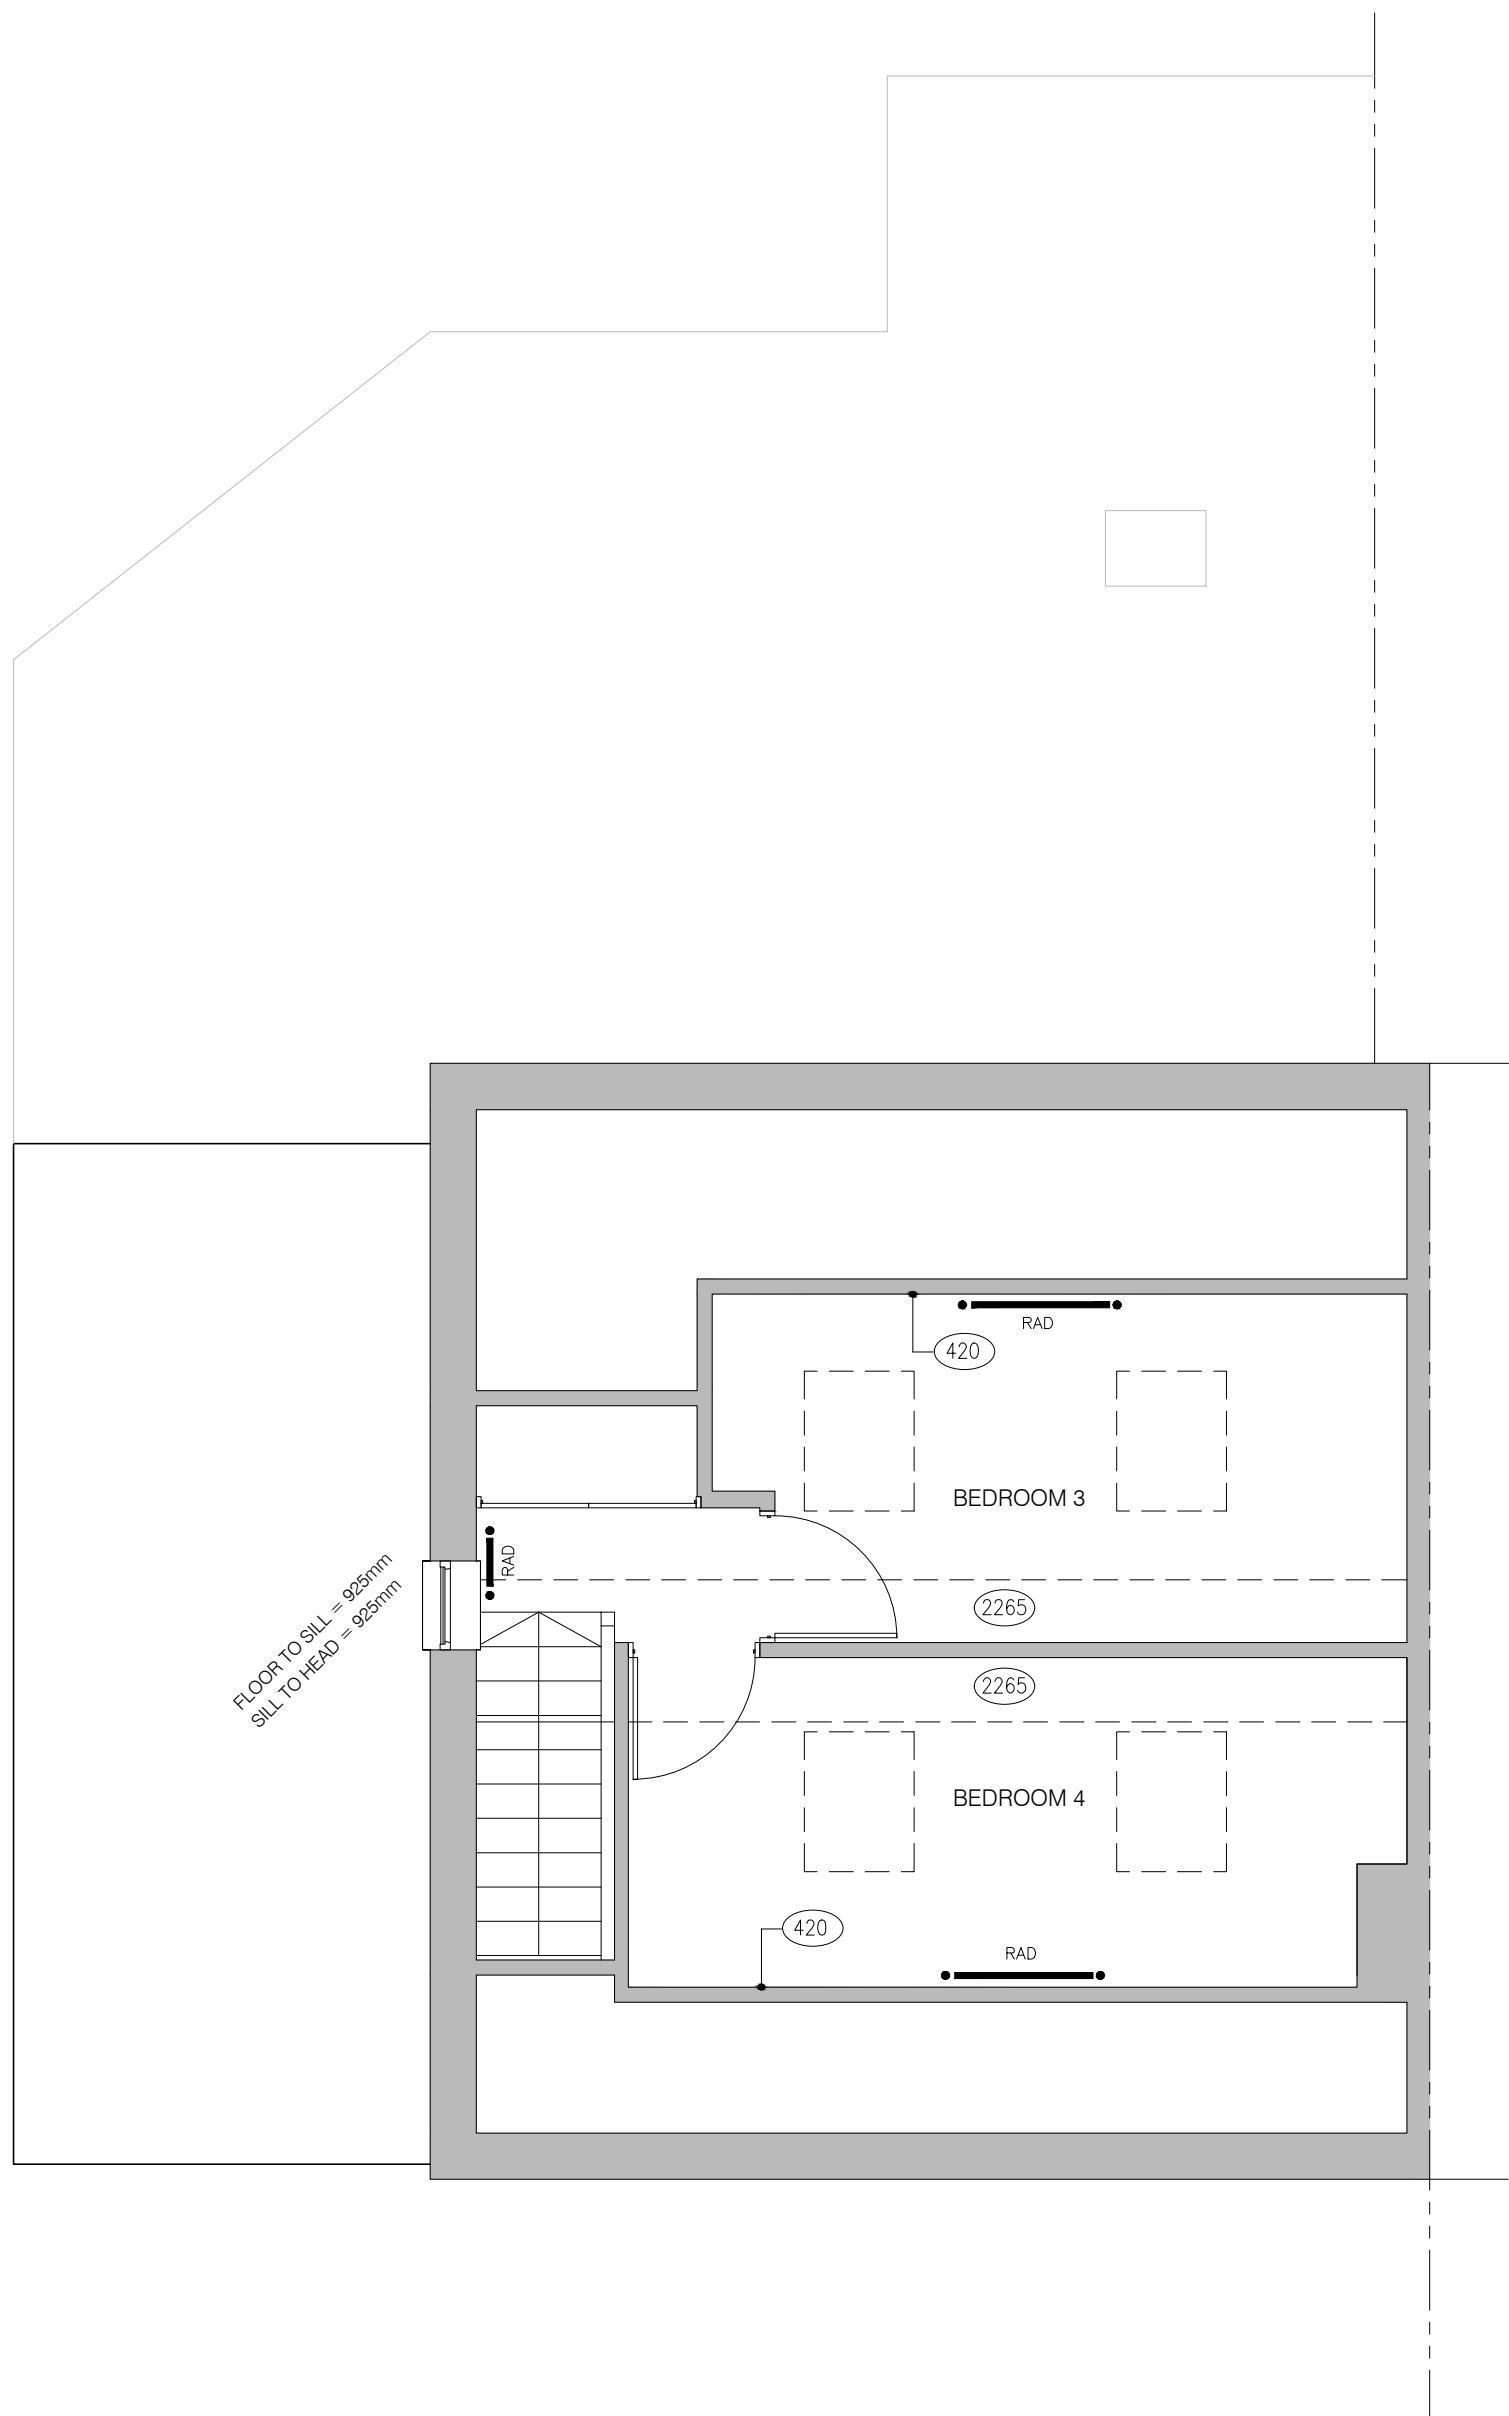

SECOND FLOOR PLAN
SCALE 1:50

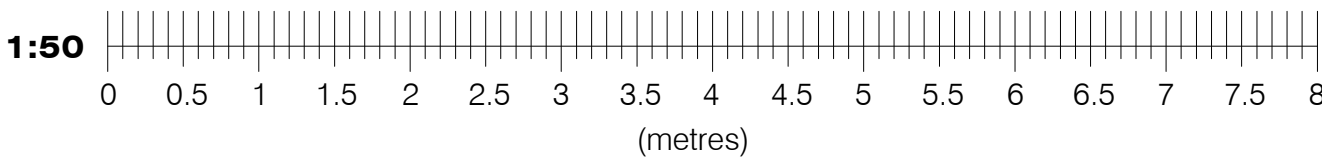

- NOTES:
- THIS DRAWING IS TO BE READ IN CONJUNCTION WITH ALL RELEVANT ARCHITECTS, SUB-CONTRACTORS AND ARCHITECTURAL DRAWINGS.



Arena Business Centre
100 Berkshire Place
Winnersh
Wokingham, Berkshire RG41 5RD
email: info@jetarchdesign.co.uk

Client
MS YVONNE MCMEEL

Property:
45 SOUTHLAKE CRESCENT
WOODLEY
RG5 3QJ

Drawing Title:
DETAILS OF EXISTING
FLOOR PLANS
AND ELEVATIONS

Rev.	Date	Revisions

Drawing No.
A1/399/01

Rev.
A

Plot Date: JAN 24

Scale 1:50, 1:100 @ A1

Date JAN 24 Drawn J.T.