




FRONT ELEVATION
SCALE 1:100


SIDE ELEVATION
SCALE 1:100

REAR ELEVATION
SCALE 1:100


SIDE ELEVATION
SCALE 1:100

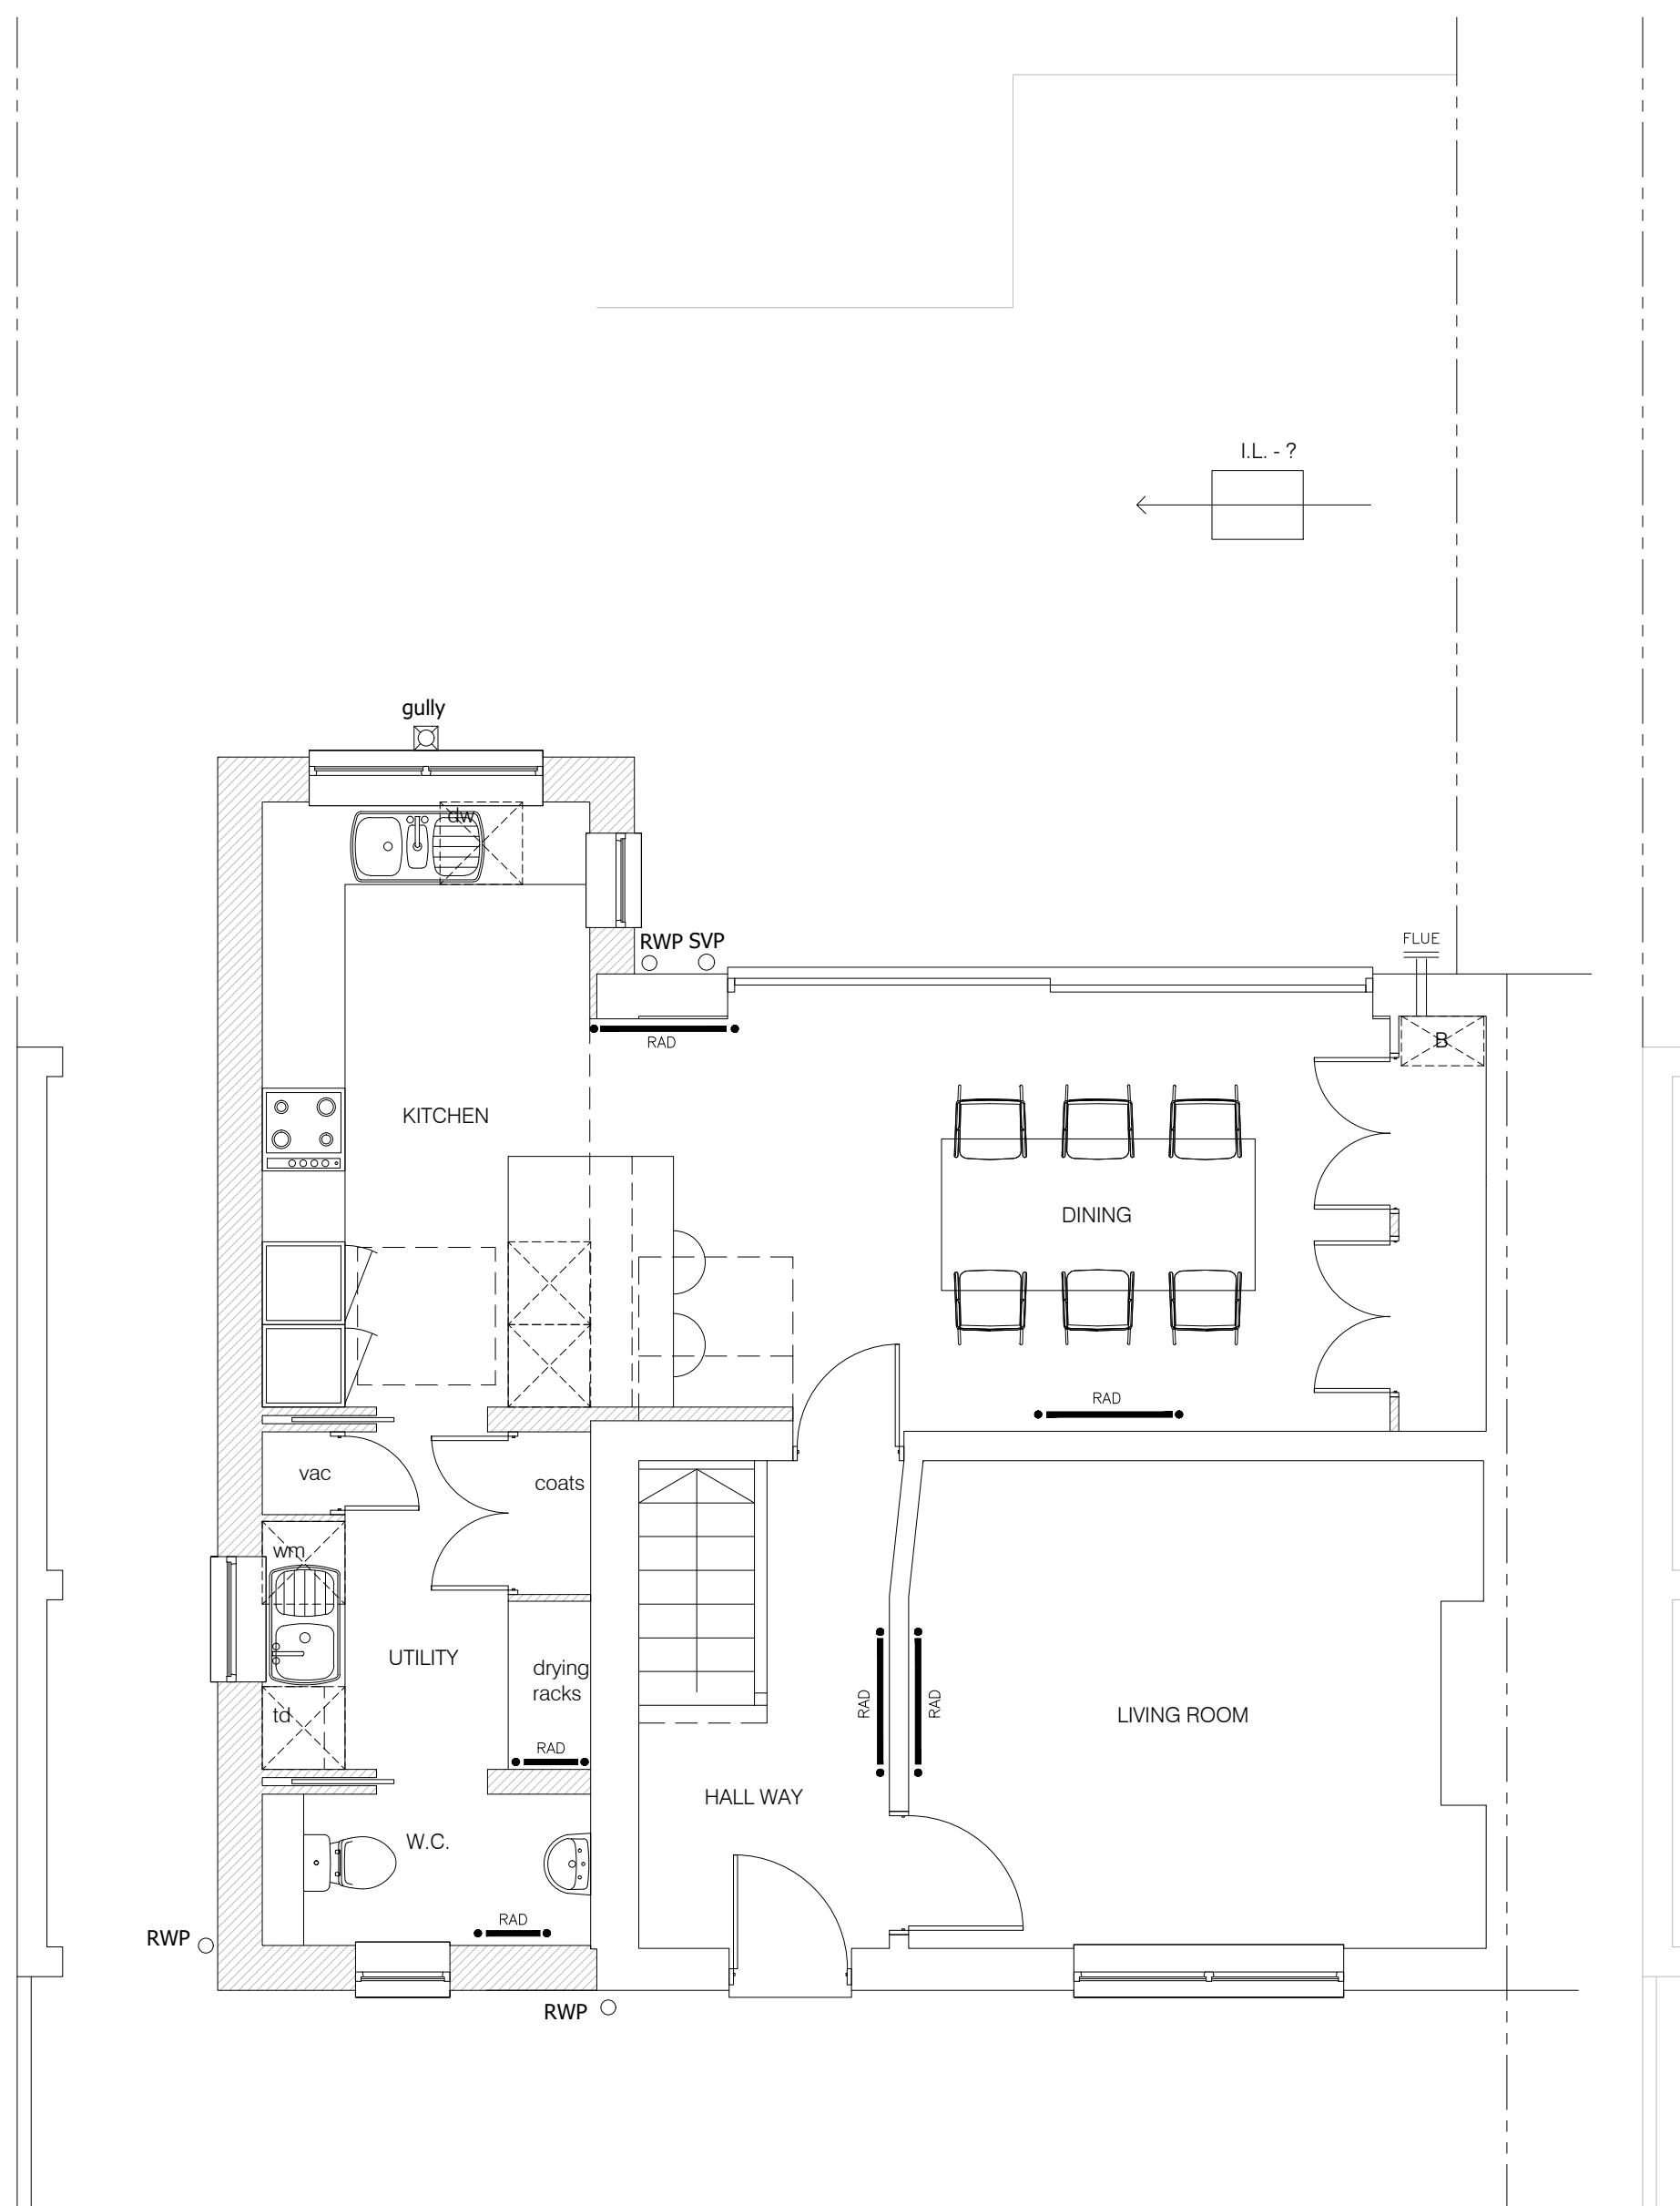


GROUND FLOOR PLAN
SCALE 1:50

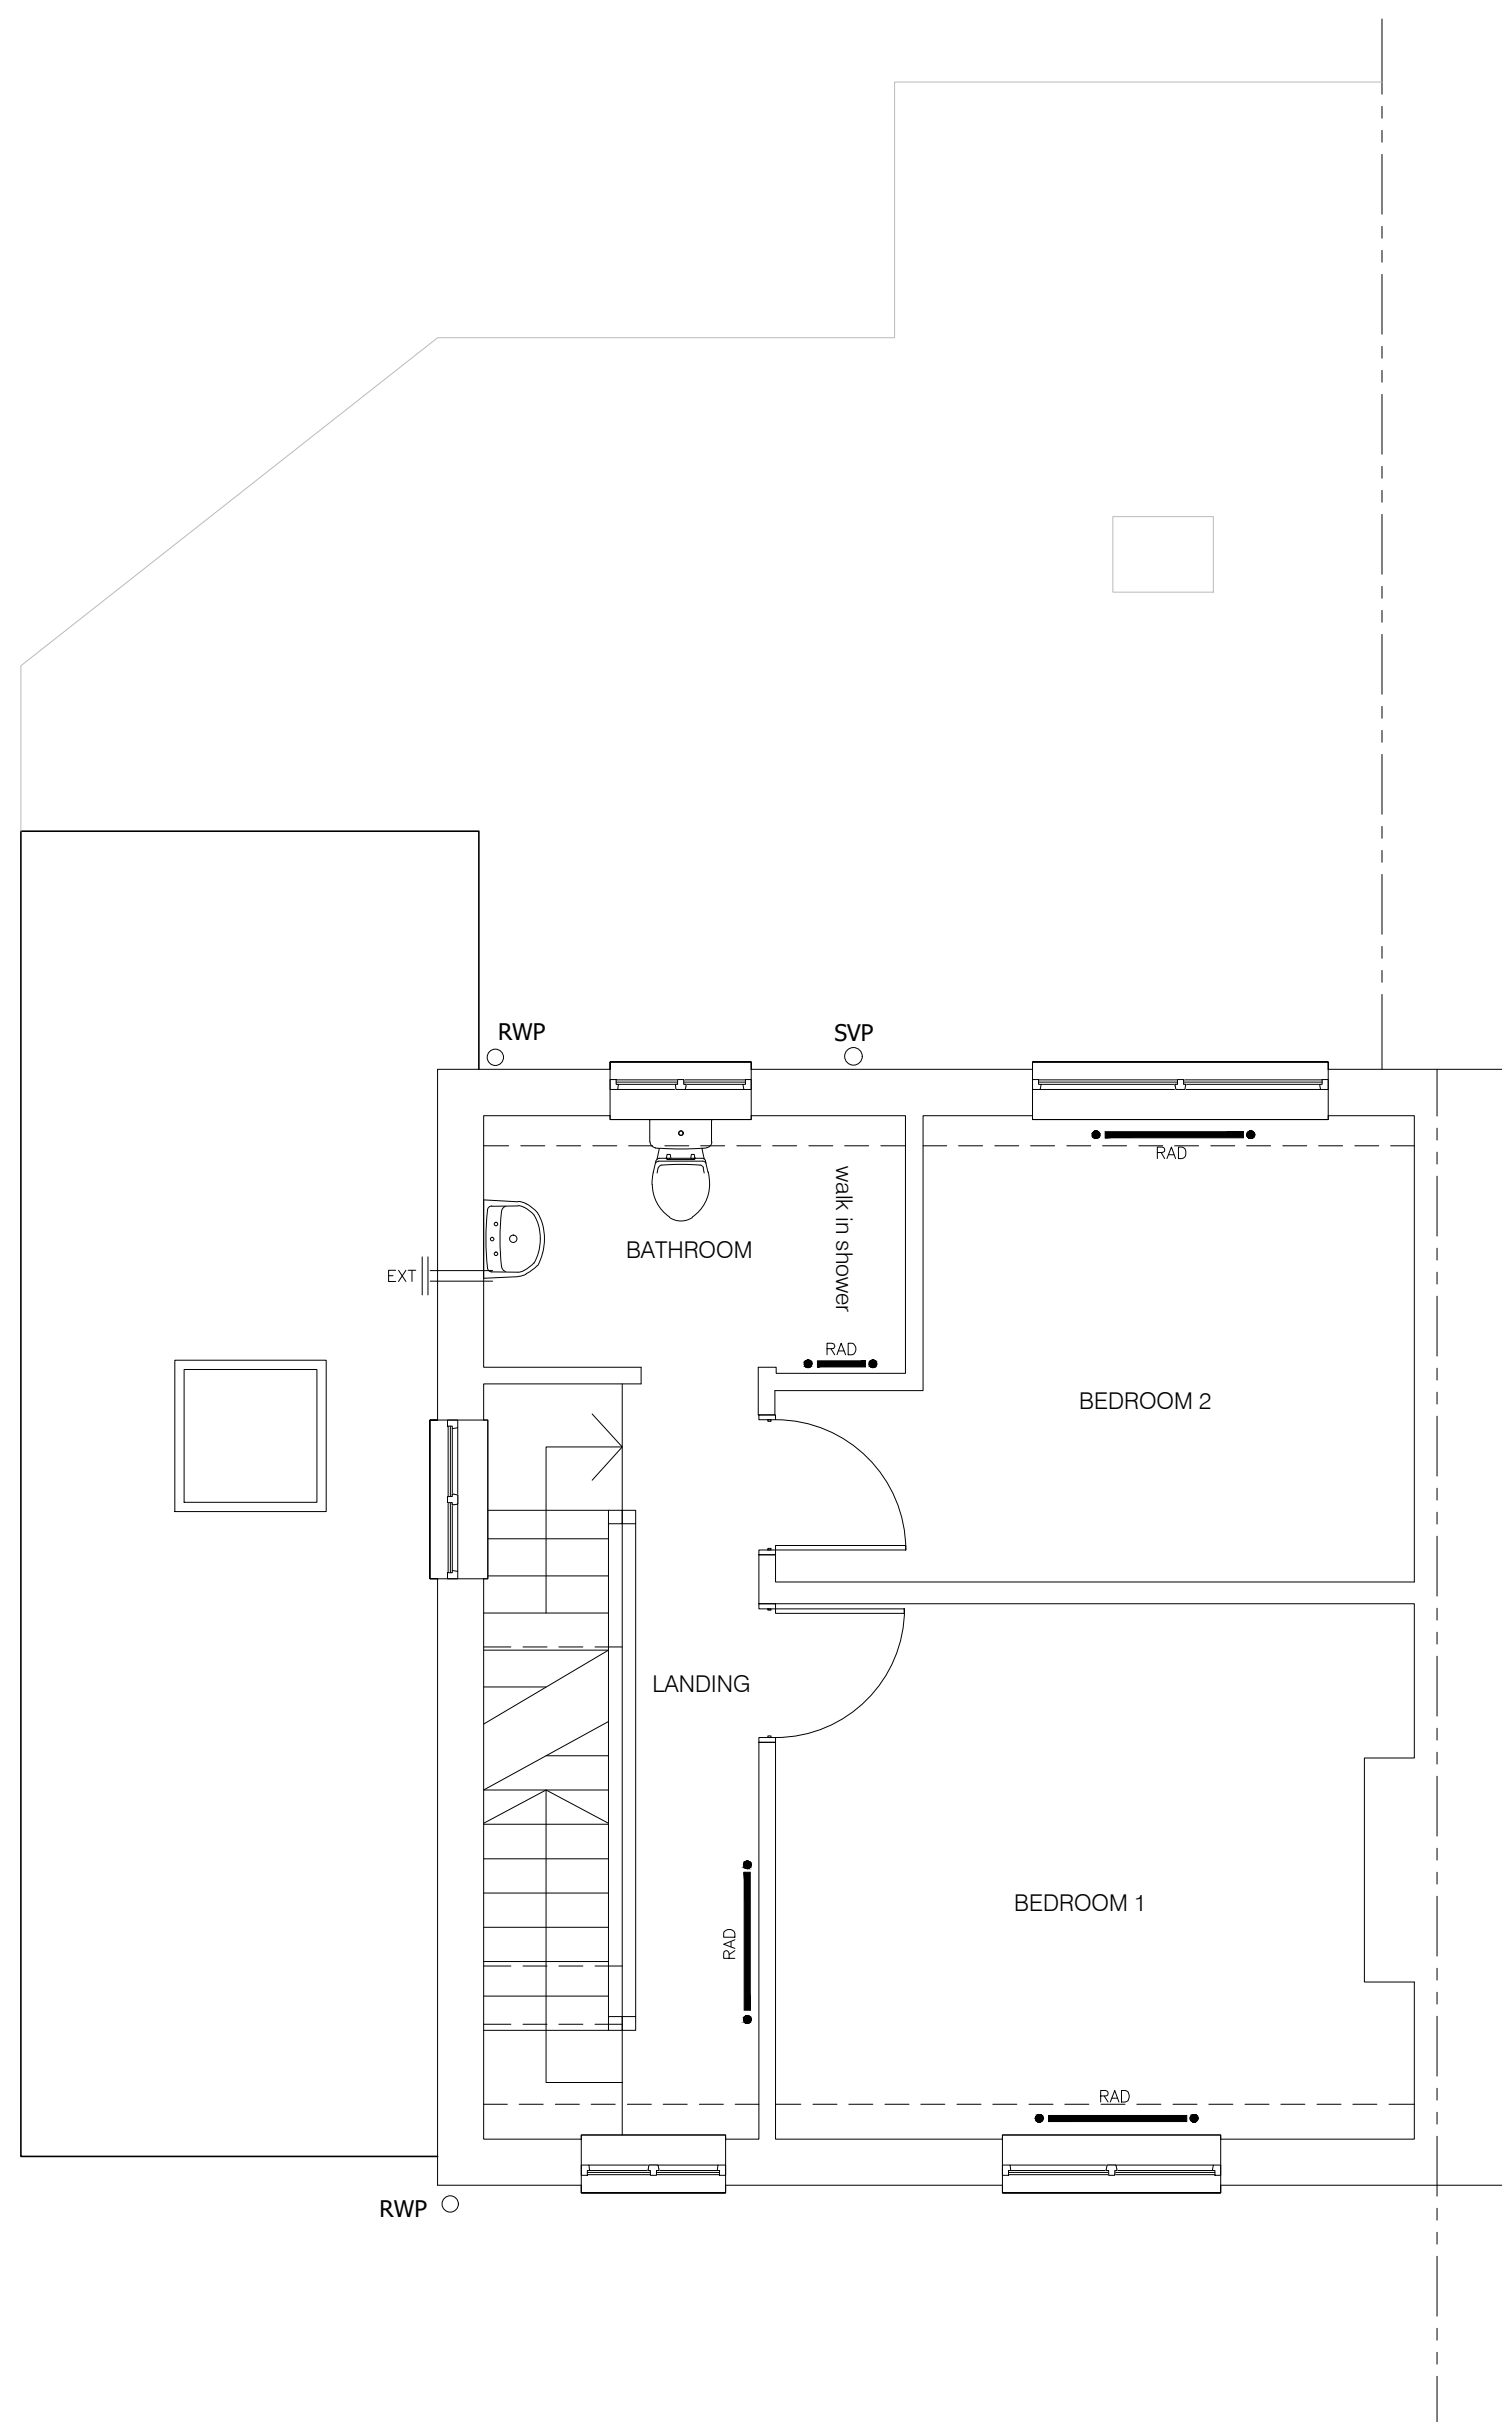

FIRST FLOOR PLAN
SCALE 1:50

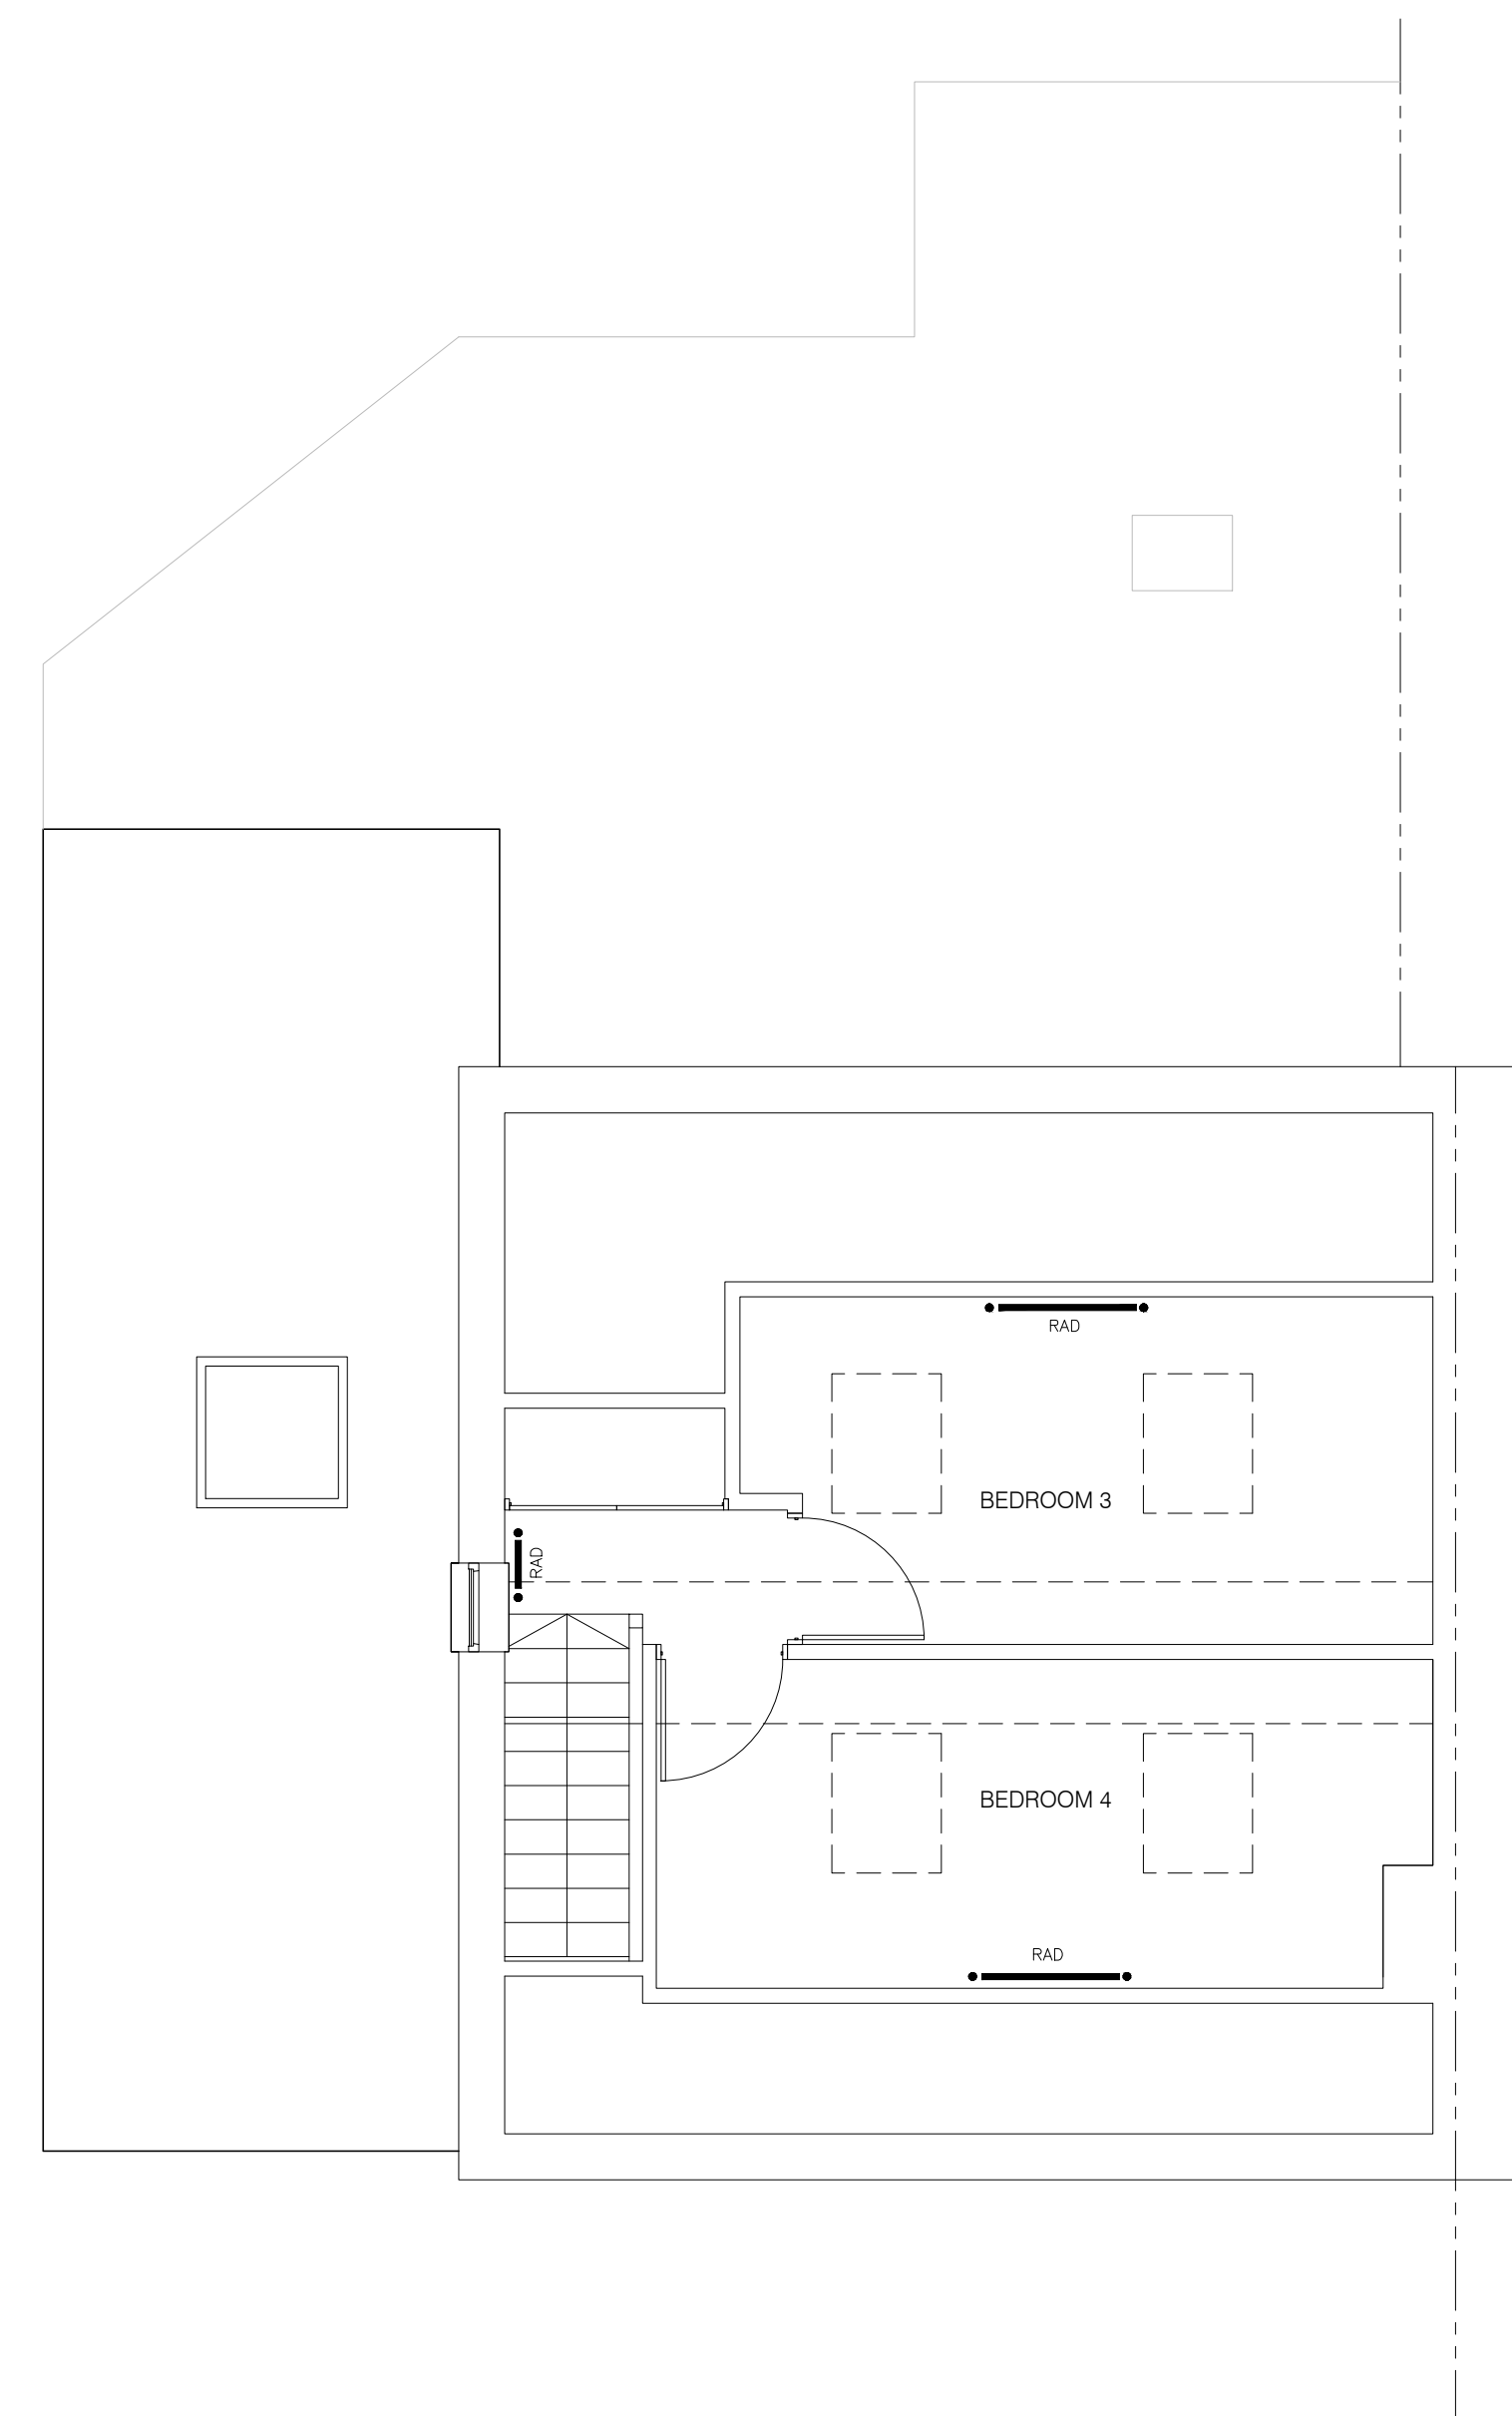

SECOND FLOOR PLAN
SCALE 1:50

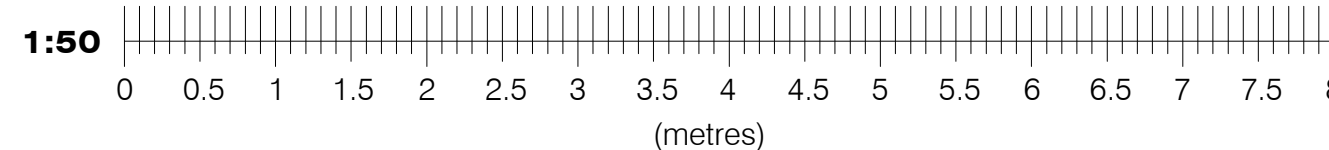

NOTES:

- THIS DRAWING IS TO BE READ IN CONJUNCTION WITH ALL RELEVANT ARCHITECTS, SUB-CONTRACTORS AND ARCHITECTURAL DRAWINGS.



Arena Business Centre
100 Berkshire Place
Winnersh
Wokingham, Berkshire RG41 5RD
email: info@jetarchdesign.co.uk

Client

MS YVONNE MCMEEL

Property:

45 SOUTHLAKE CRESCENT
WOODLEY
RG5 3QJ

Drawing Title:

DETAILS OF PROPOSED
FLOOR PLANS
AND ELEVATIONS

Rev.	Date	Revisions

Drawing No.	Rev.
A1/399/02	A
Plot Date:	JAN 24
Scale	1:50, 1:100 @ A1
Date	JAN 24
Drawn	J.T.