




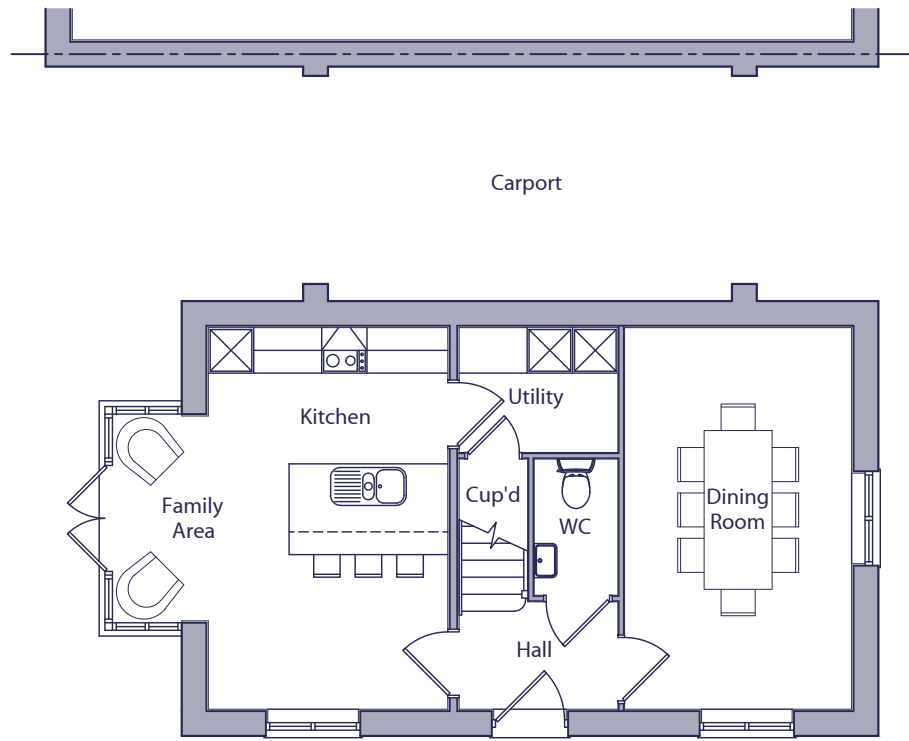


GROUND FLOOR PLAN

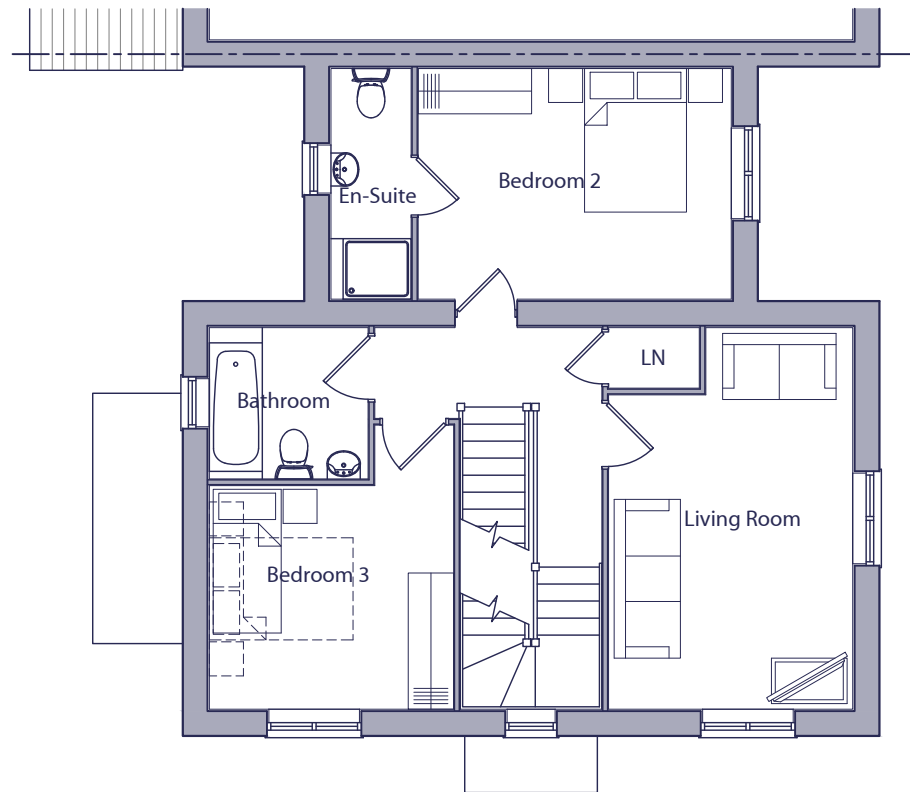


FIRST FLOOR PLAN

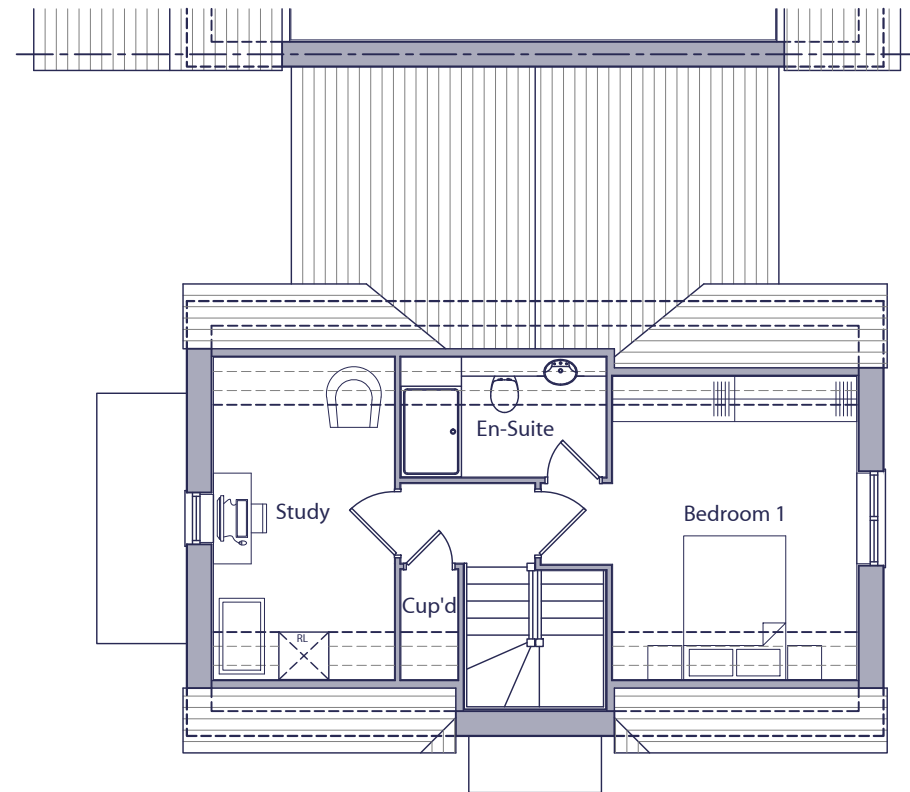

SECOND FLOOR PLAN

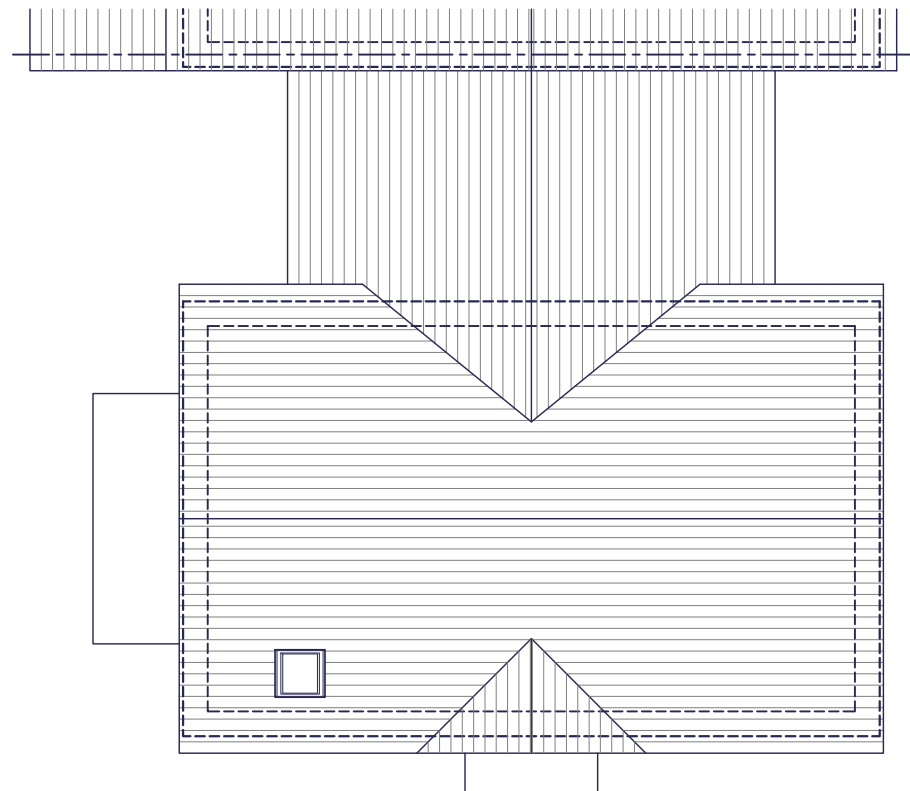

ROOF PLAN

 

PLOT 1127

HOUSE TYPE D - 3 BED / 5 PERSON HOUSE		
SPACE STANDARDS	REQUIRED	ACTUAL
FLOOR AREA	99.00 m ²	143.67 m ²
STORAGE	2.50 m ²	3.05 m ²
BEDROOM 1	11.50 m ²	13.96 m ²
BEDROOM 2	11.50 m ²	12.63 m ²
BEDROOM 3	7.50 m ²	10.39 m ²

Rev.	Date	Description	Drawn	Checked
Client		Scale 1:100 @ A3	Drawn MCN	Checked DGP
Project		Date March 2025	File P1914 D Type	
Drawing Title		Drg.No. P1914.D.103	Rev. -	Drawing Status PLANNING
Type D - Style 1 Floor & Roof Plans				

Rev.

Date

Drg.No.

Client

Project

Drawing Title

Scale

Date

Drg.No.

1:100 @ A3

March 2025

P1914.D.103

Drawn

File

Rev.

MCN

P1914 D Type

-

Checked

Drawing Status

DGP

PLANNING

aap

architecture

AAP Architecture Ltd

Unit A, Monument Business Centre, Monument Way East, Woking, Surrey GU21 5LG

T 01483 727345 E projects@aap-arc.co.uk W aap-arc.co.uk