




GENERAL NOTES:
1. THIS DRAWING IS TO BE READ IN CONJUNCTION WITH THE OTHER RELEVANT CONSULTANTS DRAWINGS.
2. ALL FINISHES ARE TO CONFORM TO THE CURRENT BUILDING REGULATIONS.
3. REFER TO A SEPARATE DOCUMENT FOR THE DESIGNERS RISK ASSESSMENT.
4. ALL WORKS OR MATERIALS INDICATED ON THIS DRAWING ARE TO BE TO THE LATEST RELEVANT BRITISH STANDARDS AND CARRIED OUT IN ACCORDANCE WITH THE BRITISH STANDARDS CODES OF PRACTICE OR RECOGNIZED INSTITUTE OR TRADE ASSOCIATION RECOMMENDATIONS AND PUBLICATIONS.

 

Proposed
Roof Plan

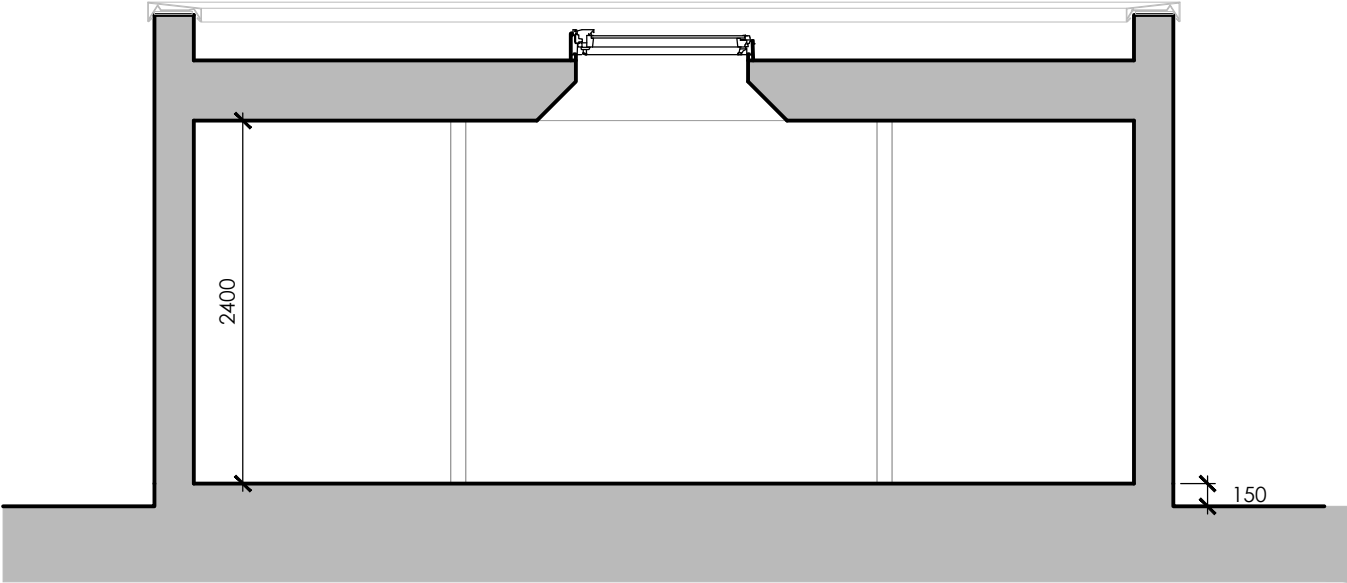

Proposed
Indicative Cross Section

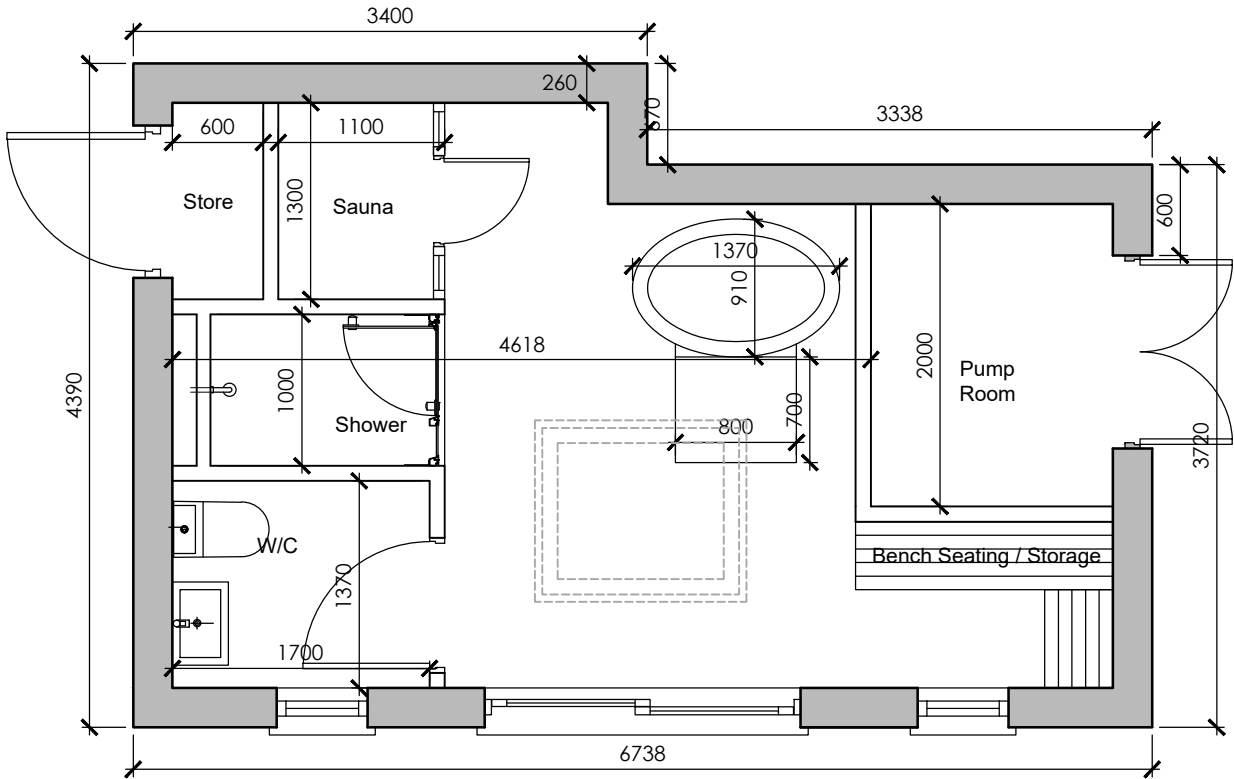

Proposed
Ground Floor Plan

Revision	Date	Description	Dwn	Chkd
PLC ARCHITECTS			Lansdowne House 25-26 Hampshire Terrace Portsmouth PO1 2QF Hampshire England Tel: (023) 92 755 333 E-Mail: admin@plcarchitects.com Web: www.plcarchitects.com	
Client :				
Project : 123 High Street Wargrave RG10 8DG				
Drawing Title : Proposed Floor Plans				
Drawn By CG	Date Jun'24	Checked By	Date	Approved By Date
Drawing No. 24.3499.102	Revision: P3	Scale: 1:50 A3		
PLC ARCHITECTS © COPYRIGHT RESERVED 2022 NOT TO BE SCALED. DIMENSIONS TO BE CHECKED ON SITE SCALING ONLY FOR LOCAL AUTHORITY PURPOSES				