





SCALE - 1 : 100.

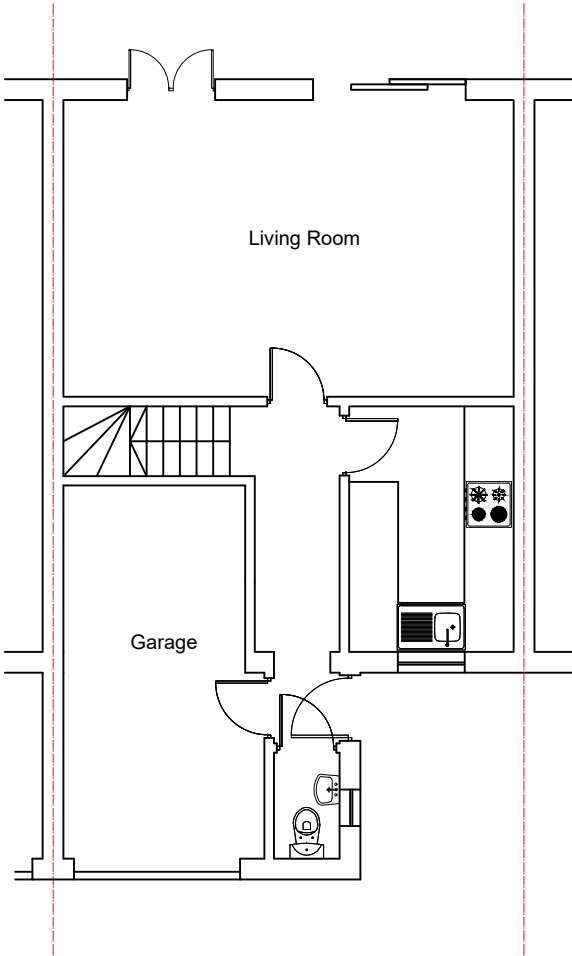

EXISTING GROUND FLOOR PLAN

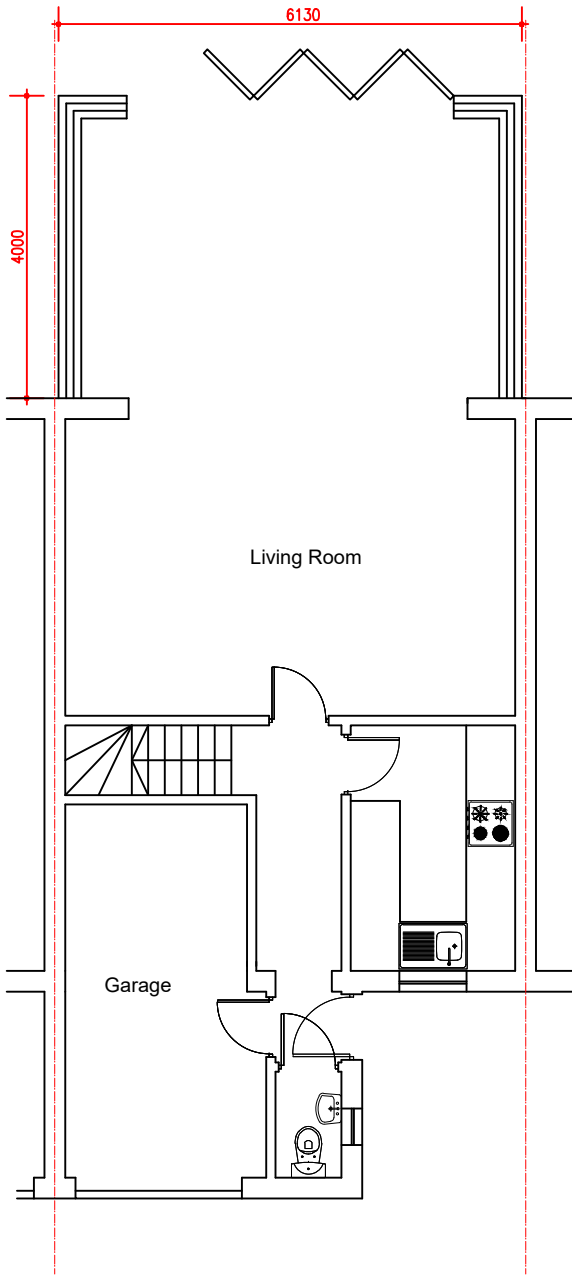

PROPOSED GROUND FLOOR PLAN

M C S DESIGN Architectural Services Millennium Creative Services Design 53 Westmead, Windsor, SL4 3NN	mob: 07989319224 tel: 01753 869117 fax: 01753 869117 www.mcsdesignservices.co.uk email: info@mcsdesignservices.co.uk	client MR. MURAD KHAN	site 9 MEDINA CLOSE, WORKINGHAM, RG41 3TZ	project 4M REAR EXTENSION & 2 ROOF LIGHTS	title EXISTING AND PROPOSED GROUND FLOOR PLAN	status HOUSE HOLDER APPLICATION	scale 1:100 @ A3	drawn Kaleem Janjua B.Arch.
						drawing number KHAN/PLAN/003	date 13th September 2024	revision