




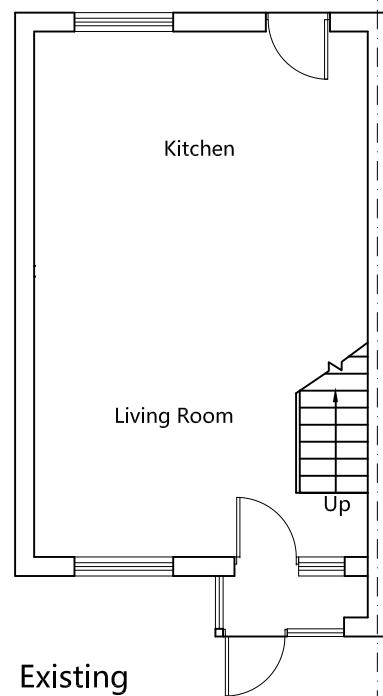

Existing
Ground Floor Plan

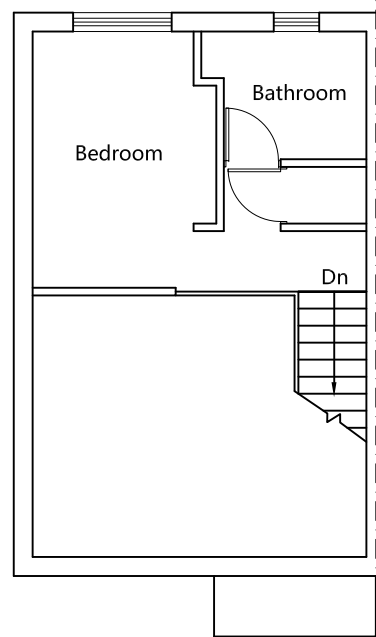

Existing
First Floor Plan

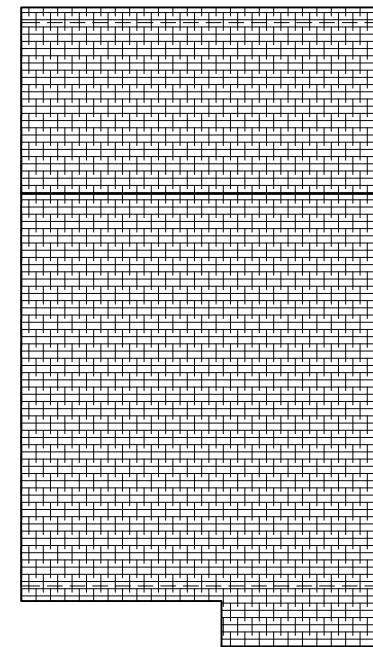

Existing
Roof Plan

Scale 1:100 0 1 2.5 5 10m



Project
62 CANNOCK WAY
RG6 4EF

Drawing
EXISTING PLANS

Dwg No. 101	Date JANUARY 2026
-----------------------	-----------------------------

Scale @ A3 1:100