


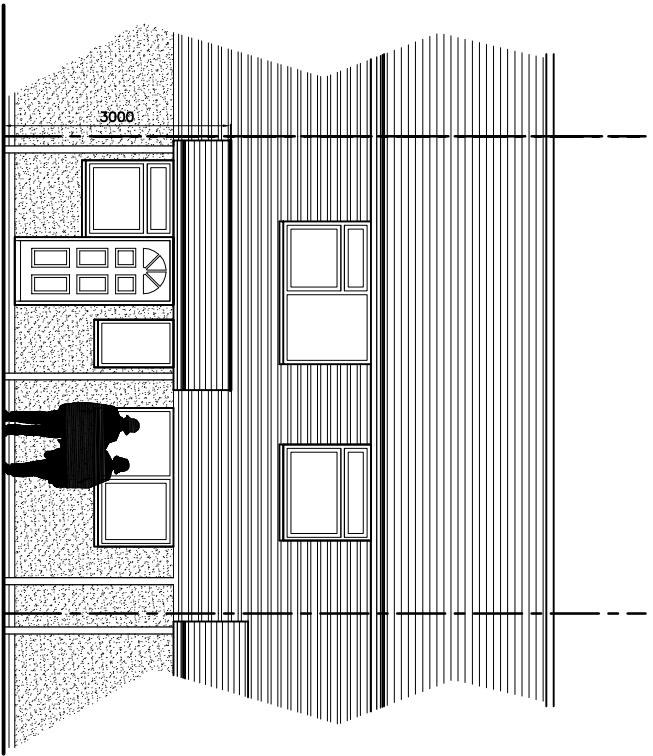


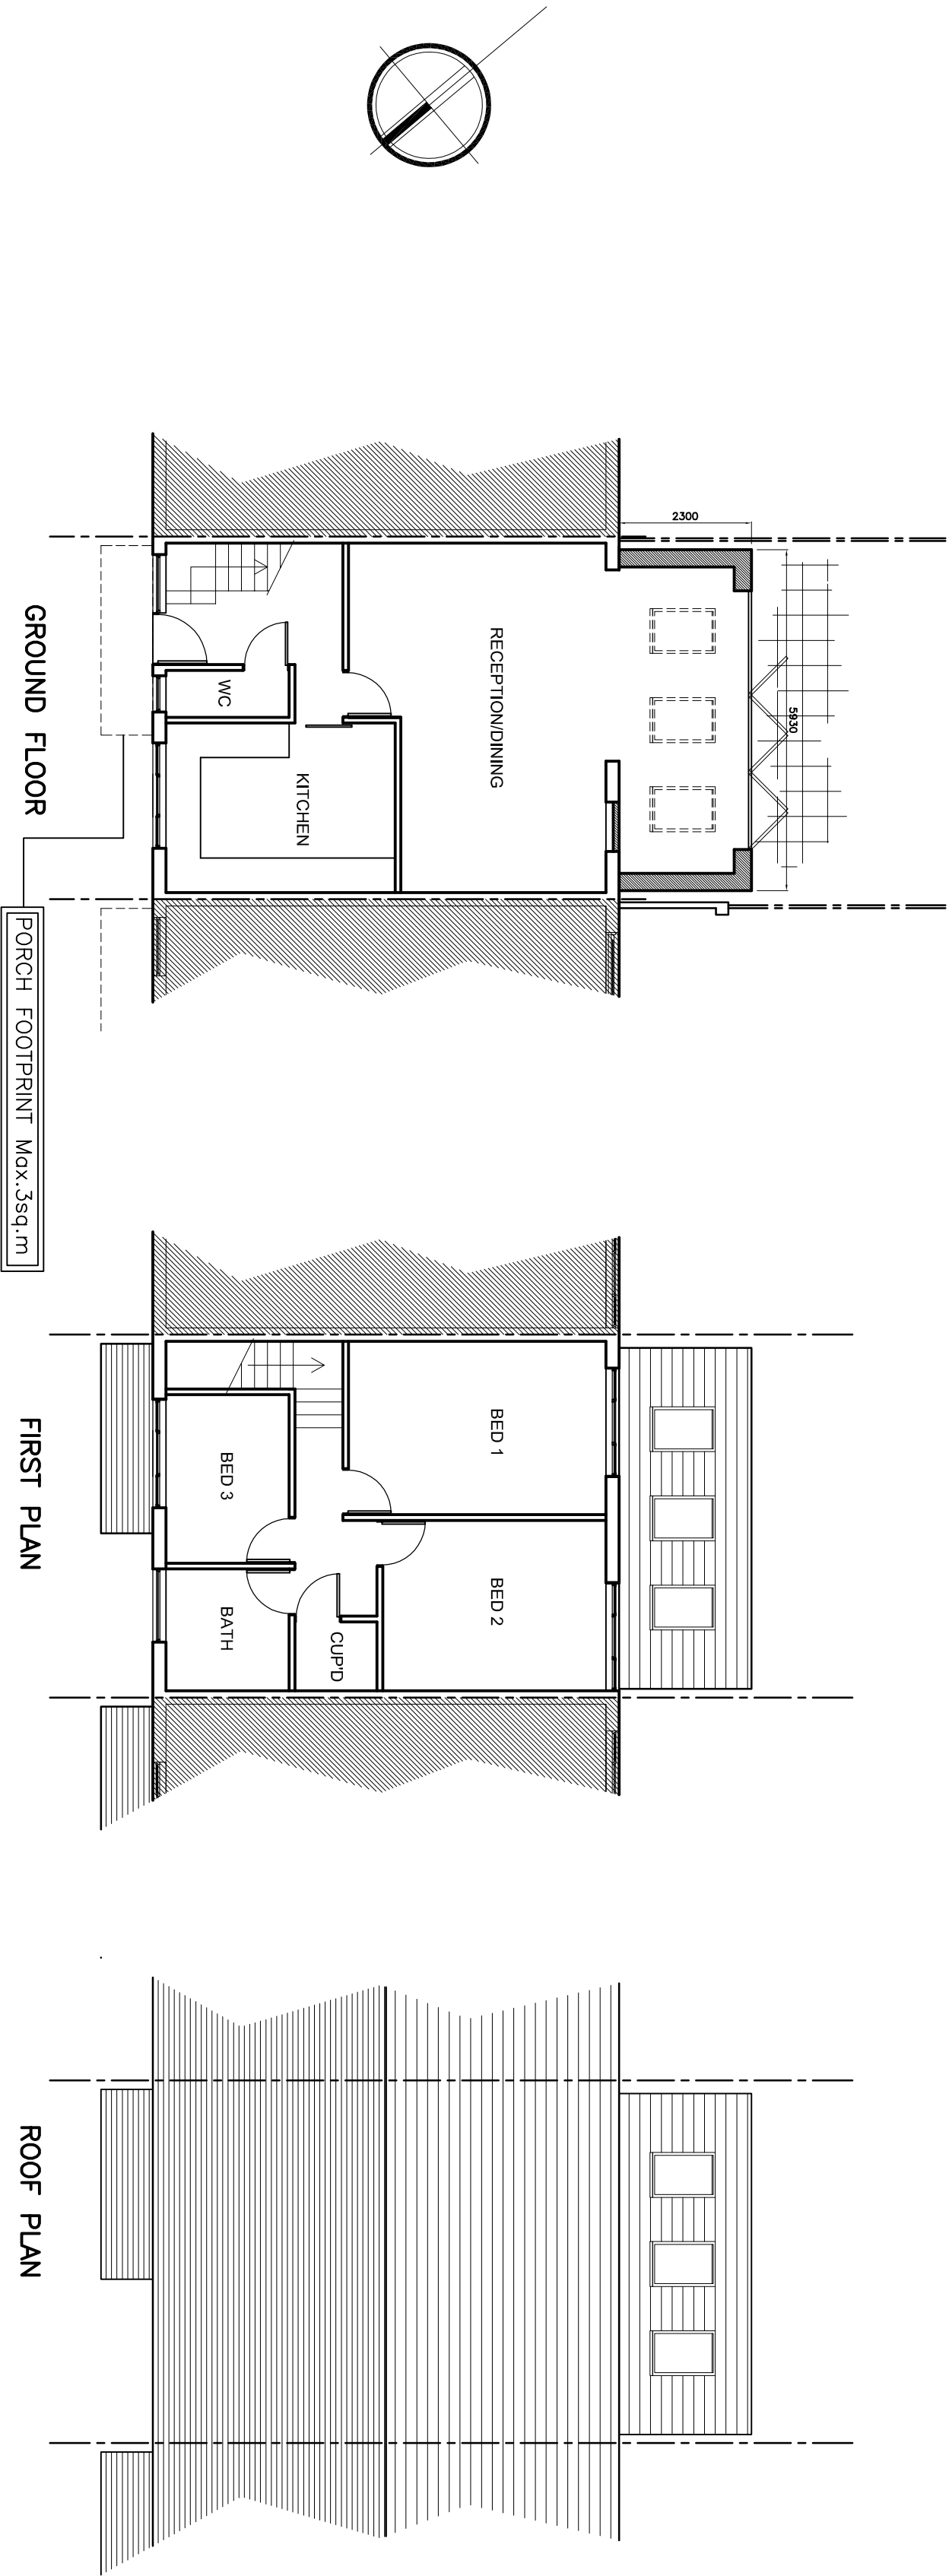


FRONT ELEVATION

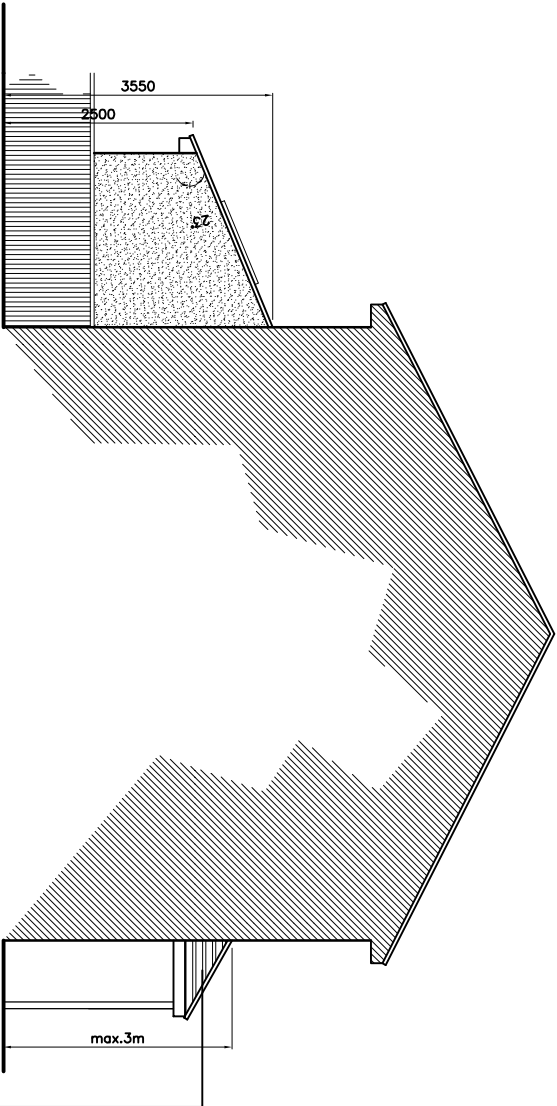

SIDE ELEVATION

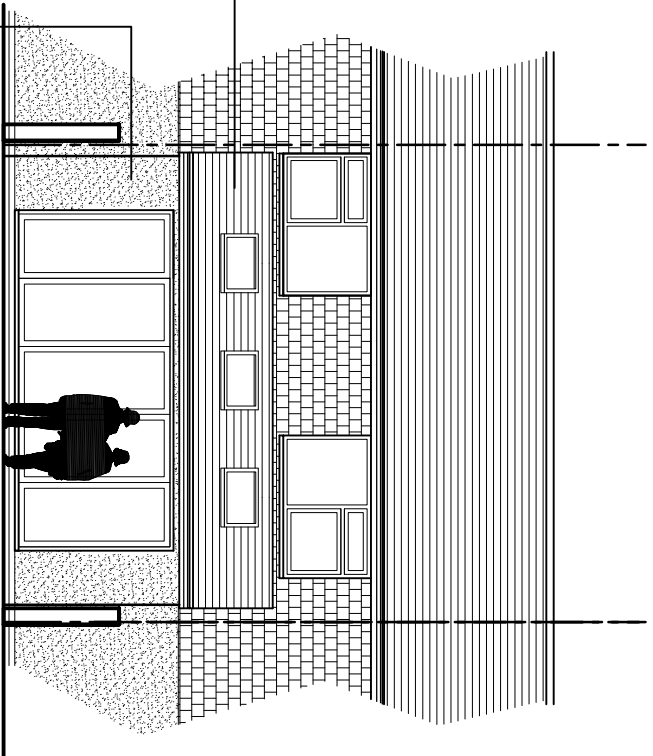


REAR ELEVATION

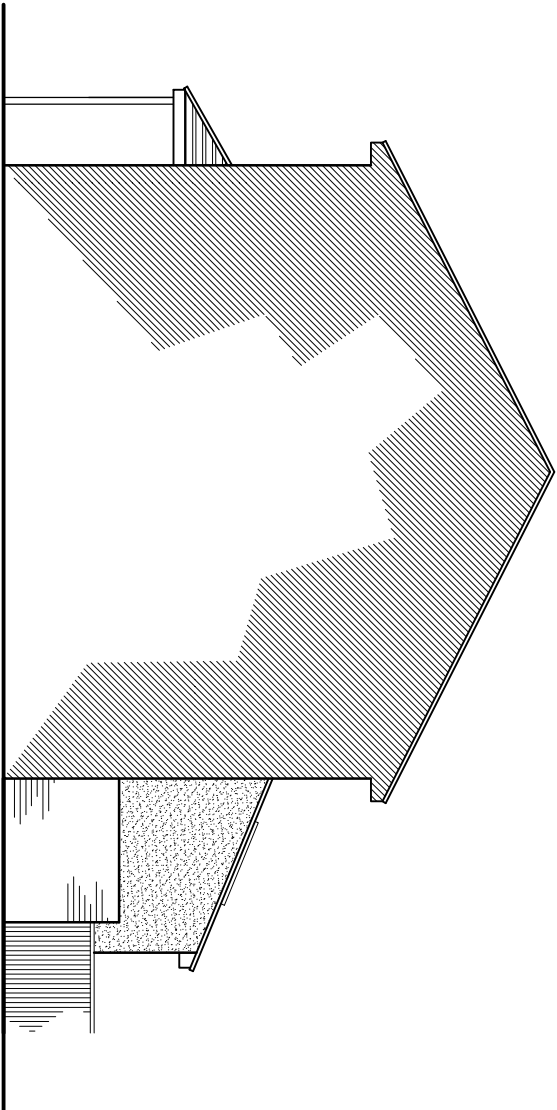

SIDE ELEVATION

MATERIALS TO MATCH HOST DWELLING

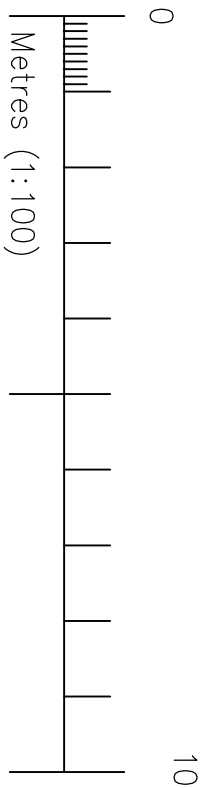

PROJECT TITLE	49 ENSTONE RD, WOODLEY, READING		
DRAWING TITLE	RG5 4QU PROPOSED PLANS & ELEVATIONS		
CLIENT	MRS G MORETTI CHAMBERS		
drawn	scale	100	
date	drawing no.	9687/PL02a	

bourne
architectural design services

m 07444 040170 e info@bourne9.co.uk w www.bourne9.co.uk