



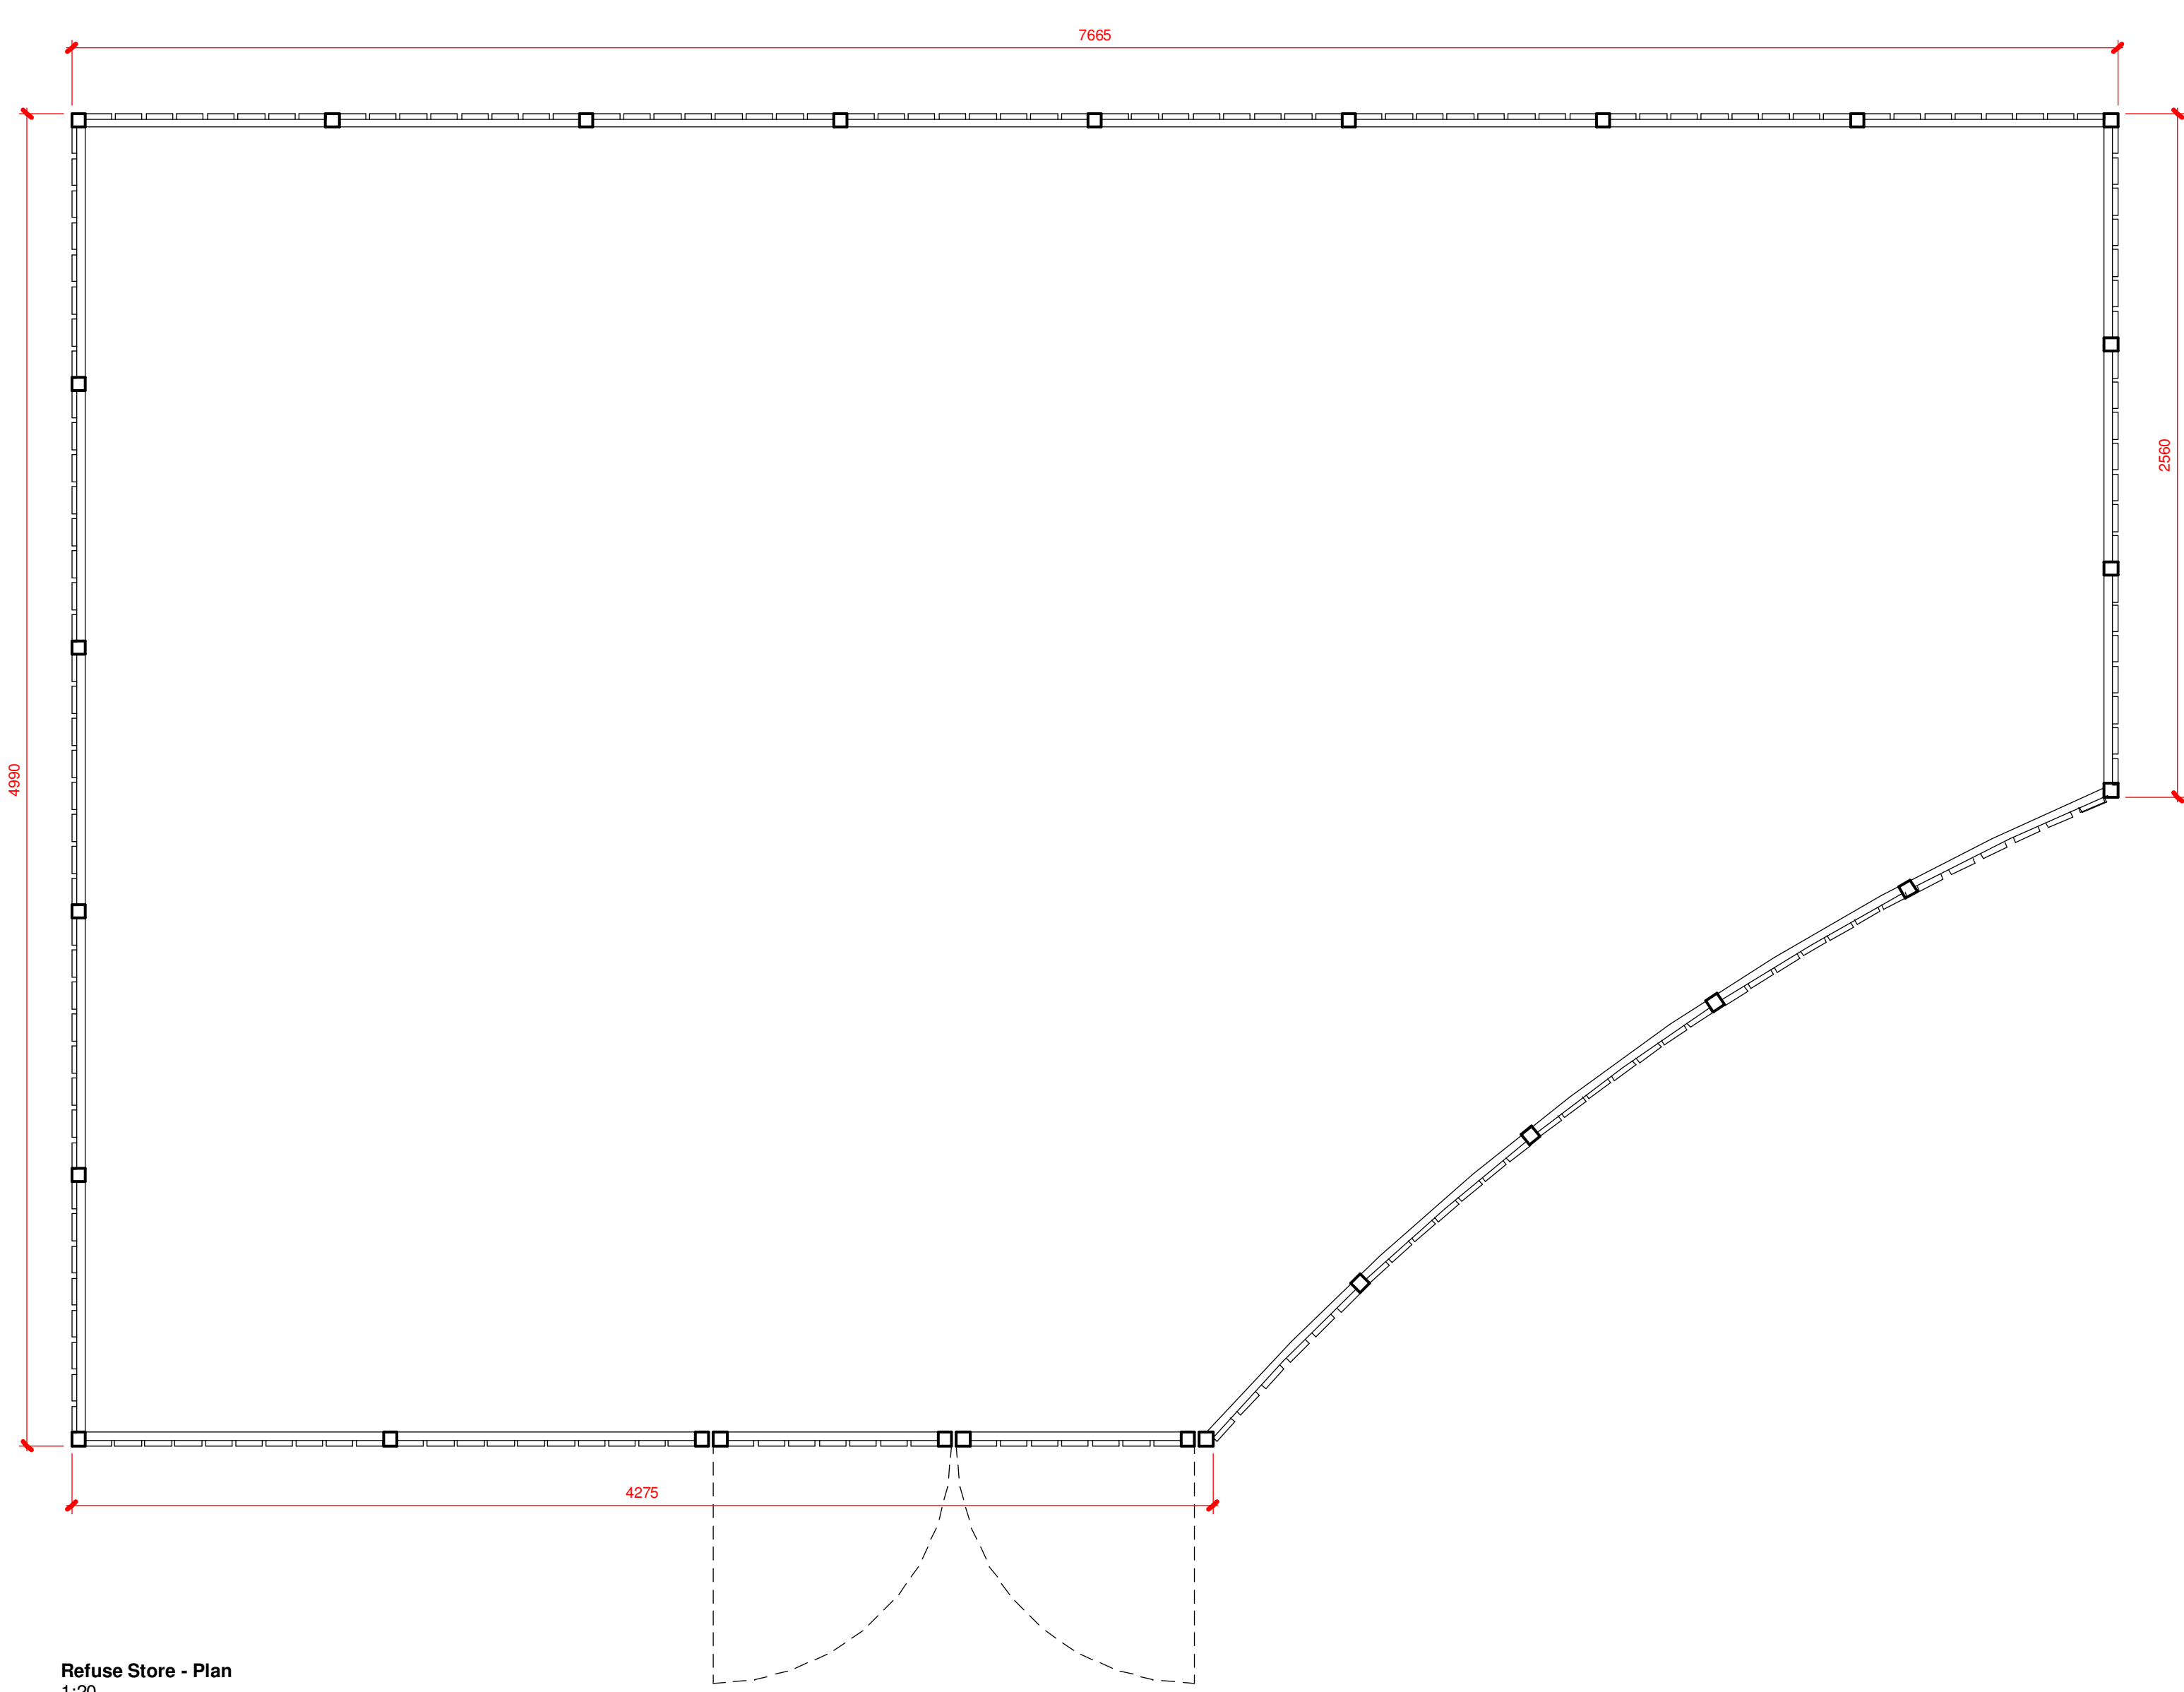


Refuse Store - Plan
1:20

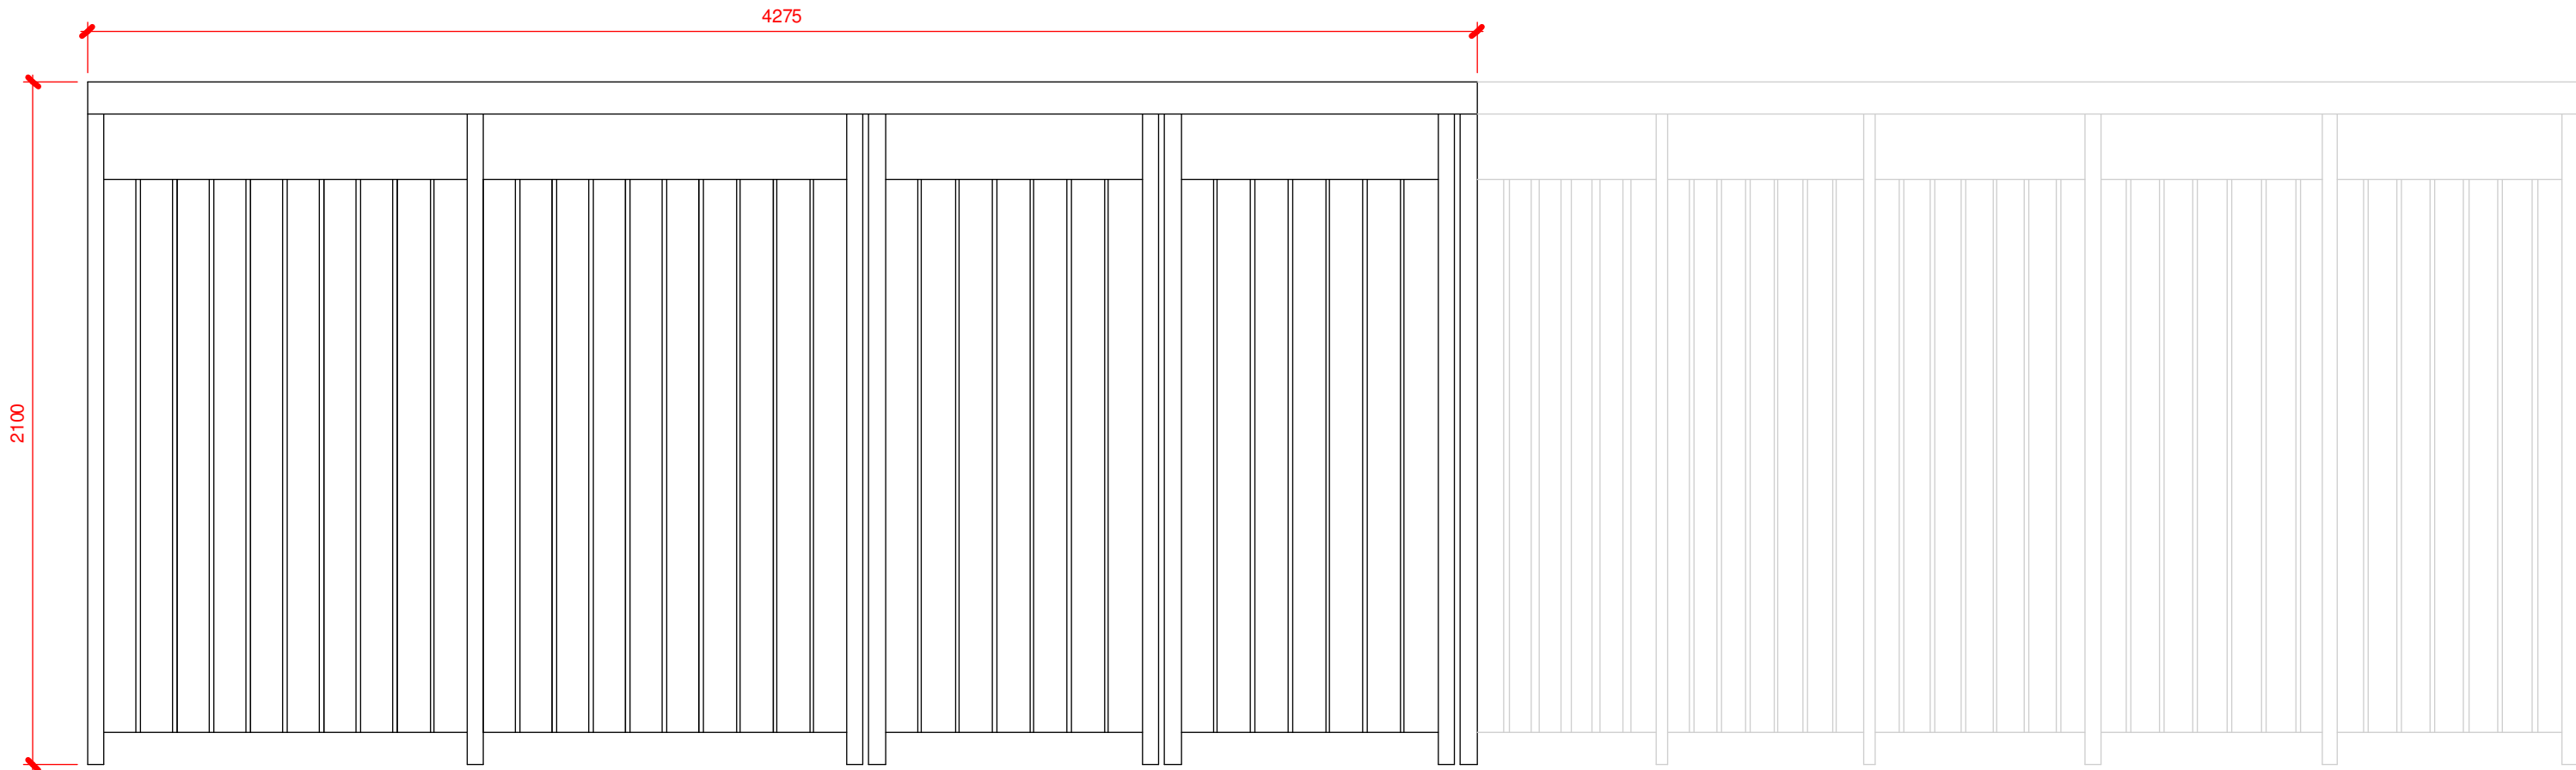


Refuse Store - Front Elevation
1:20


Refuse Store Details 1 : 20

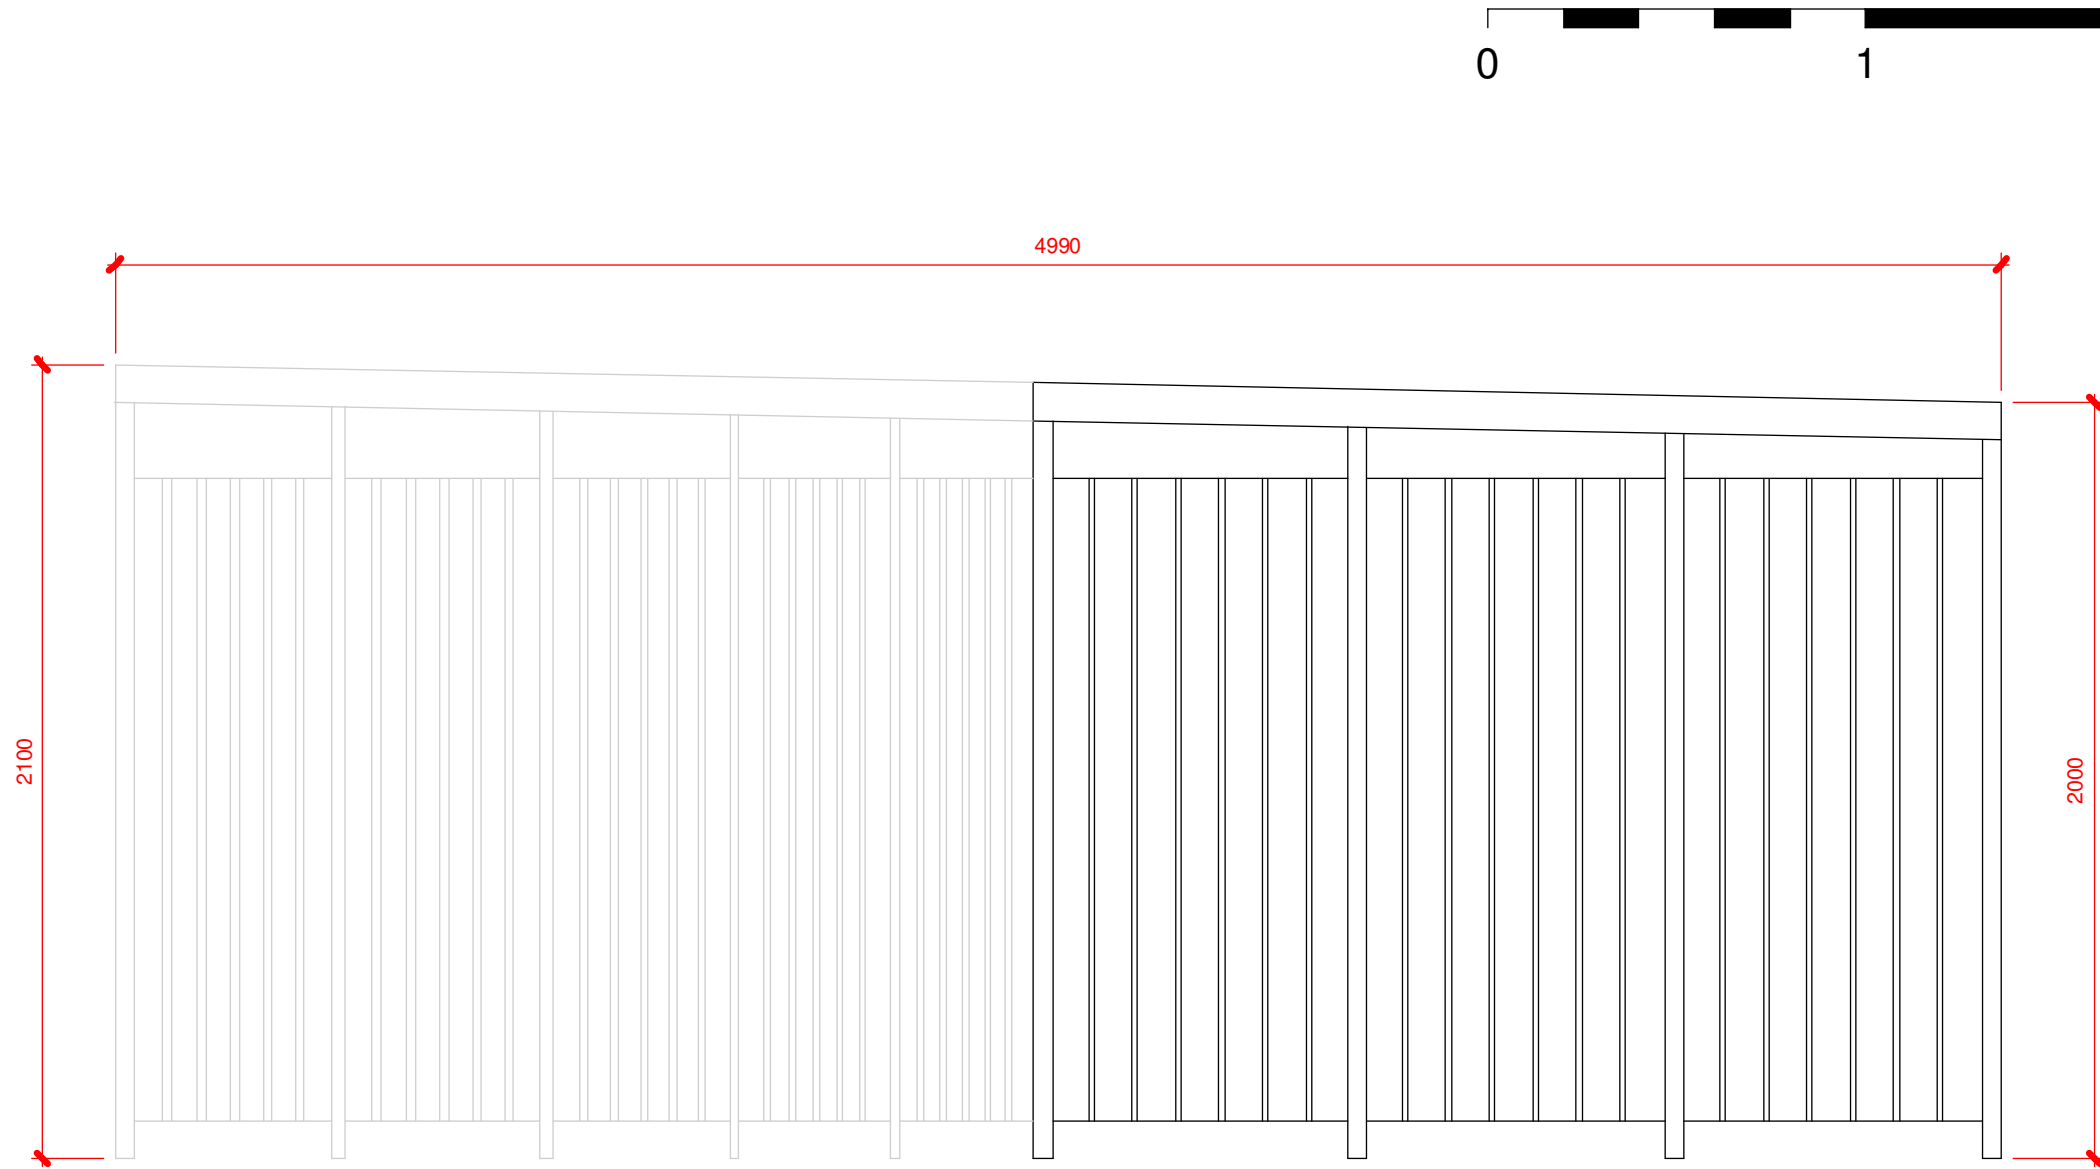


Refuse Store - Side Elevation
1:20

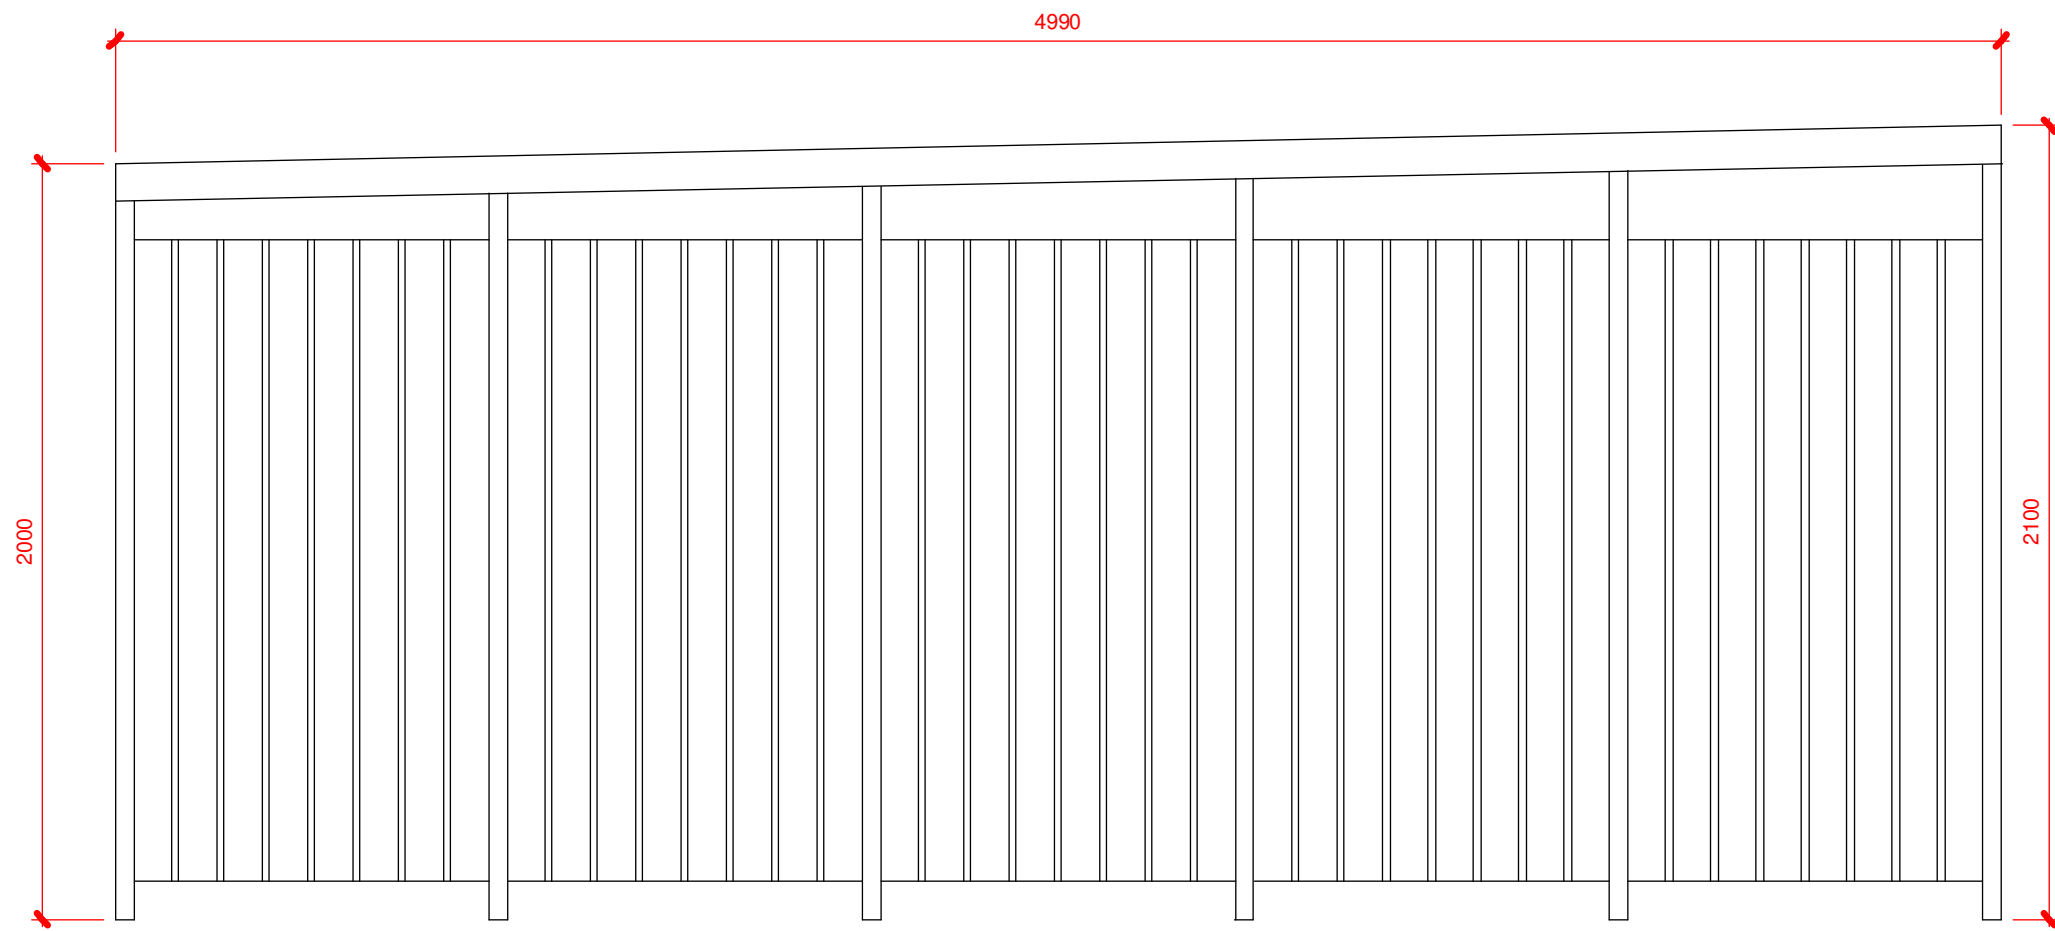

Refuse Store - Side Elevation
1:20

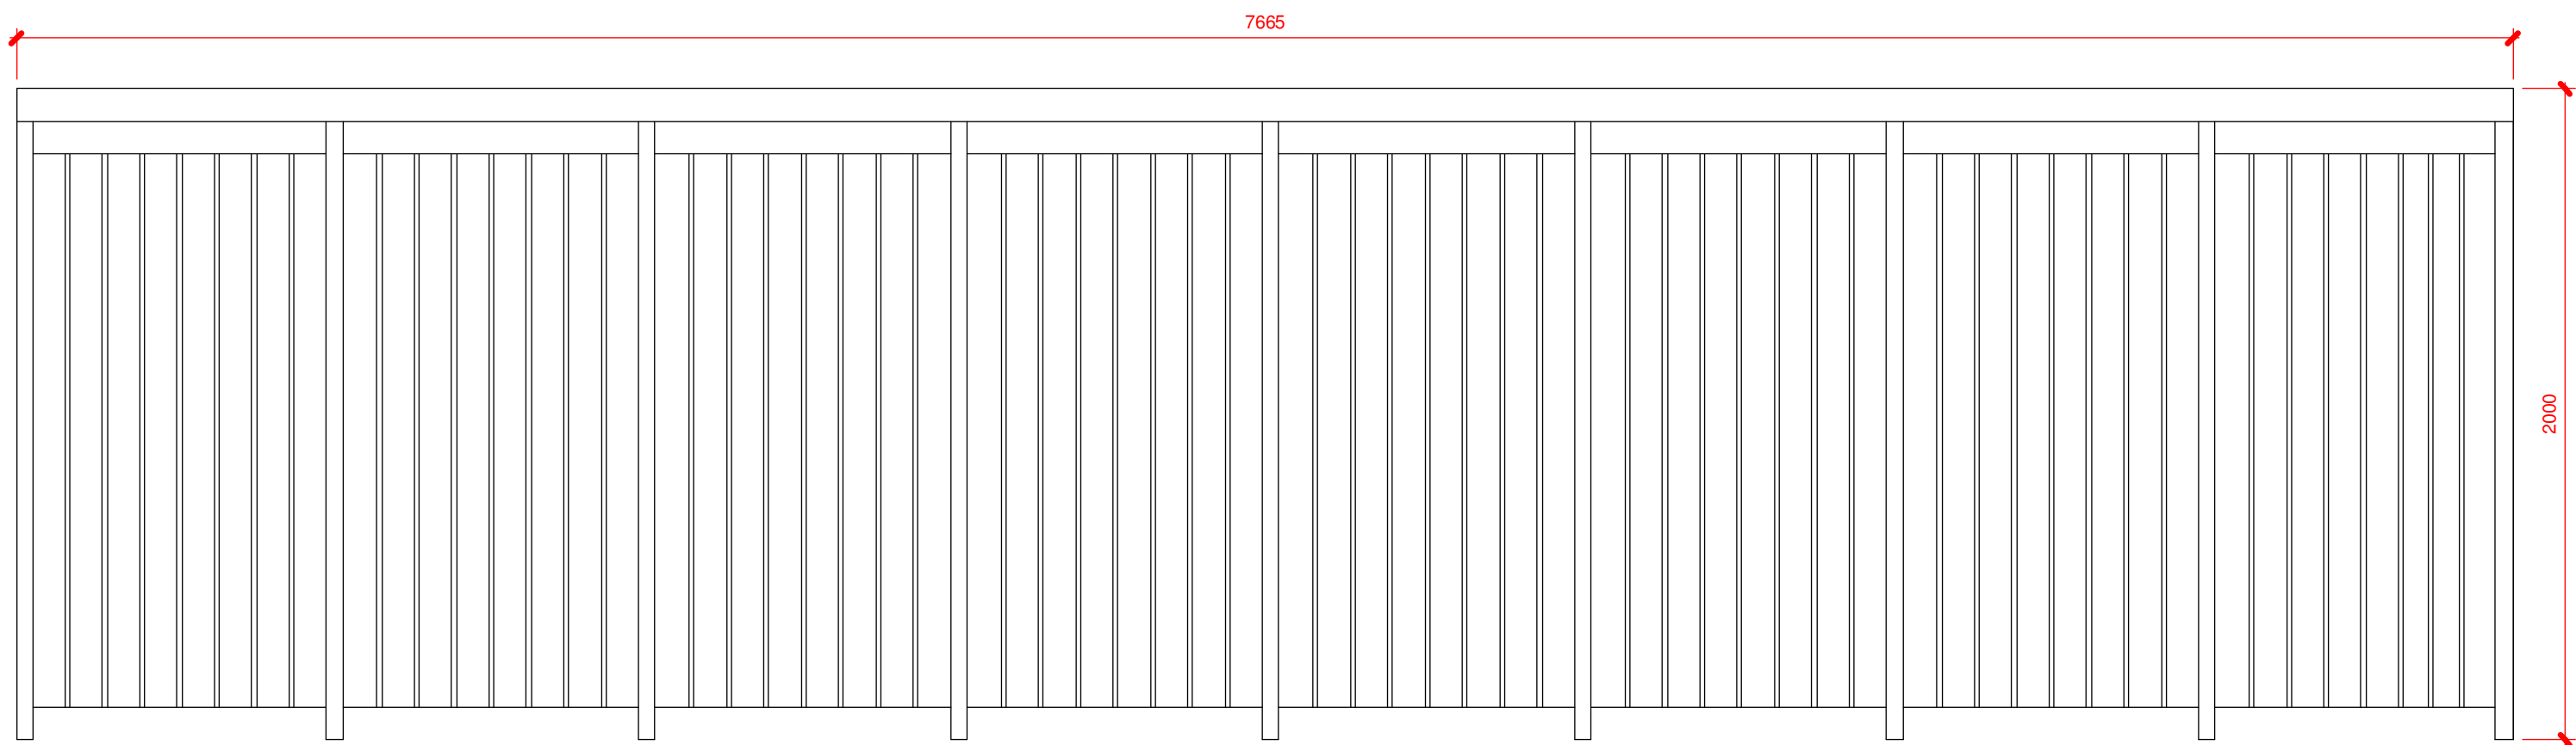

Refuse Store - Rear Elevation
1:20

 

Notes:
This drawing is to be read in conjunction with all other relevant architectural drawings.
Drawing not to be scaled, use figured dimensions only. All dimensions to be checked on site by the contractor prior to the commencement of any work or specialist production drawings. Any discrepancies to be notified to Hay Associates and further instructions obtained before work is commenced.
Copyright © Hay Associates Limited

- NOTES**
1. REFUSE STORE TO HOLD MINIMUM 8 NO. 1100L EURO BINS.
 2. FRAME: MILD STEEL, HOT-DIPPED GALVANISED TO BS EN ISO 1461:2022, POWDER COATED TO RAL 9005 JET BLACK.
 3. INFILL PANELS: WESTERN RED CEDAR CLADDING WITH WEATHER PROTECTION.
 4. ROOF: CORRUGATED STEEL, BLACK.
 5. GATES: DOUBLE SWING GATES.
 6. LOCKING SYSTEM: SWING GATE CODE LOCK.

C	References updated to Refuse Store	27.02.2026
B	TENDER ISSUE	03.02.2026
A	Initial Issue for review/comment	28.01.2026
Rev. No:		Date:
		
Hay Associates Limited 4100 Park Approach Thorpe Park Leeds LS15 8GB		
0113 880 5500 info@thehayassociates.co.uk www.thehayassociates.co.uk		
Client Propco (Wokingham) Ltd		
Project Evendons Lane, Wokingham, RG41 4EH		
Title Refuse Store Details		
Scale @ A1 1 : 20	Date Jan 2026	Drawn by LL
Project No. B606	Drawing No. T-901	Revision C
Status TENDER		