




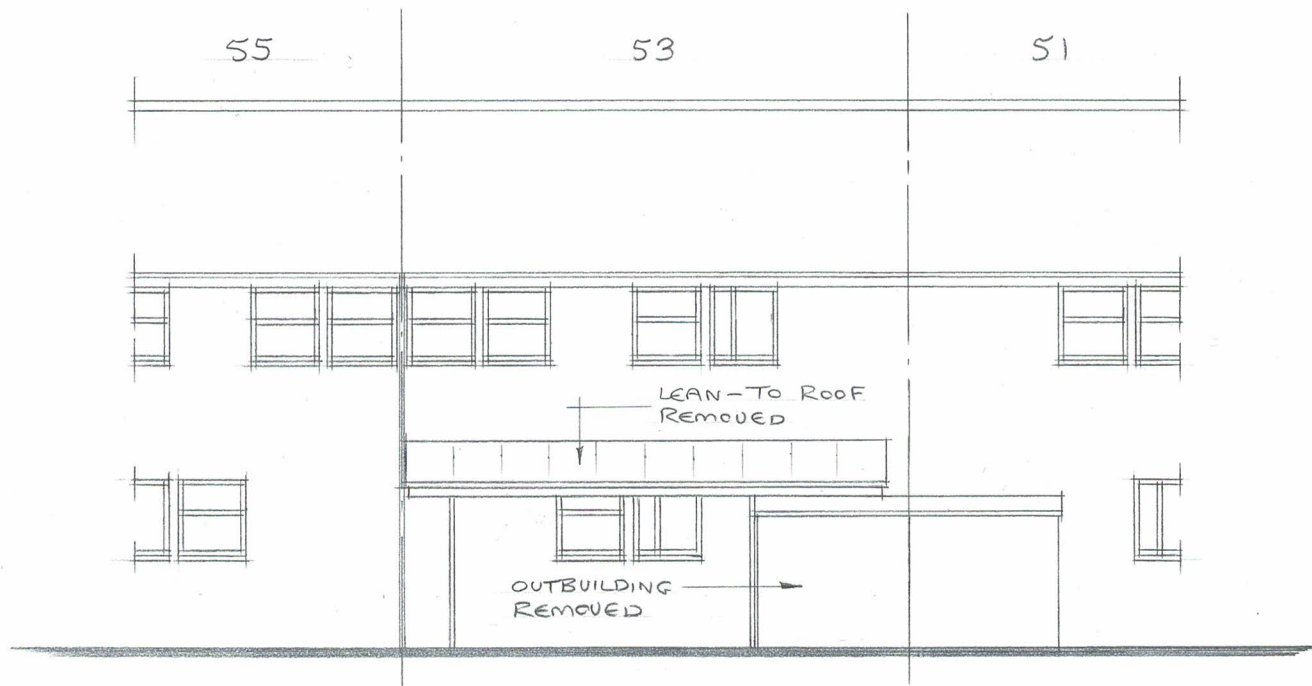

EXISTING REAR ELEVATION

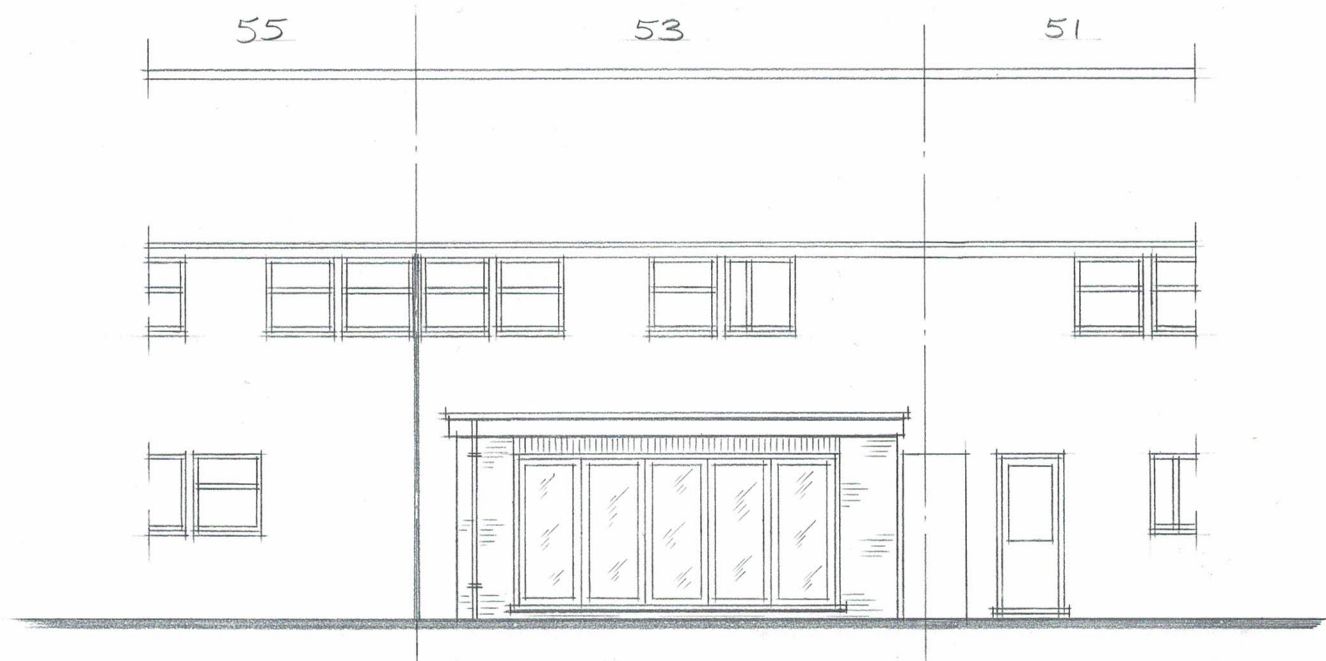

PROPOSED REAR ELEVATION

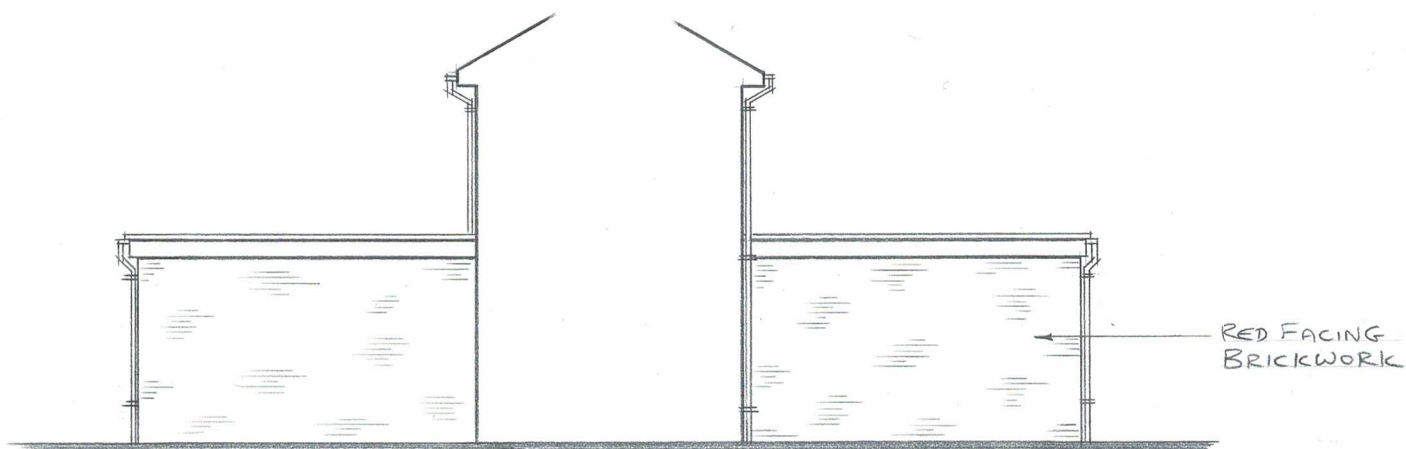

PROPOSED SIDE

PROPOSED SIDE

CLIENT:

MRS JOANNA PAGE

PROJECT:

SINGLE STOREY EXTENSION AND
ALTERATIONS AT:
53 DROVERS WAY
WOODLEY
READING. RG5 3PH

REV B: REDUCTION IN DEPTH TO 4.5m OVERALL (23-04-2025)

DWG:

EXISTING + PROPOSED ELEVATIONS

SCALE:

1:100 SCALE @ A3

DWG No:

2092-25-1B