


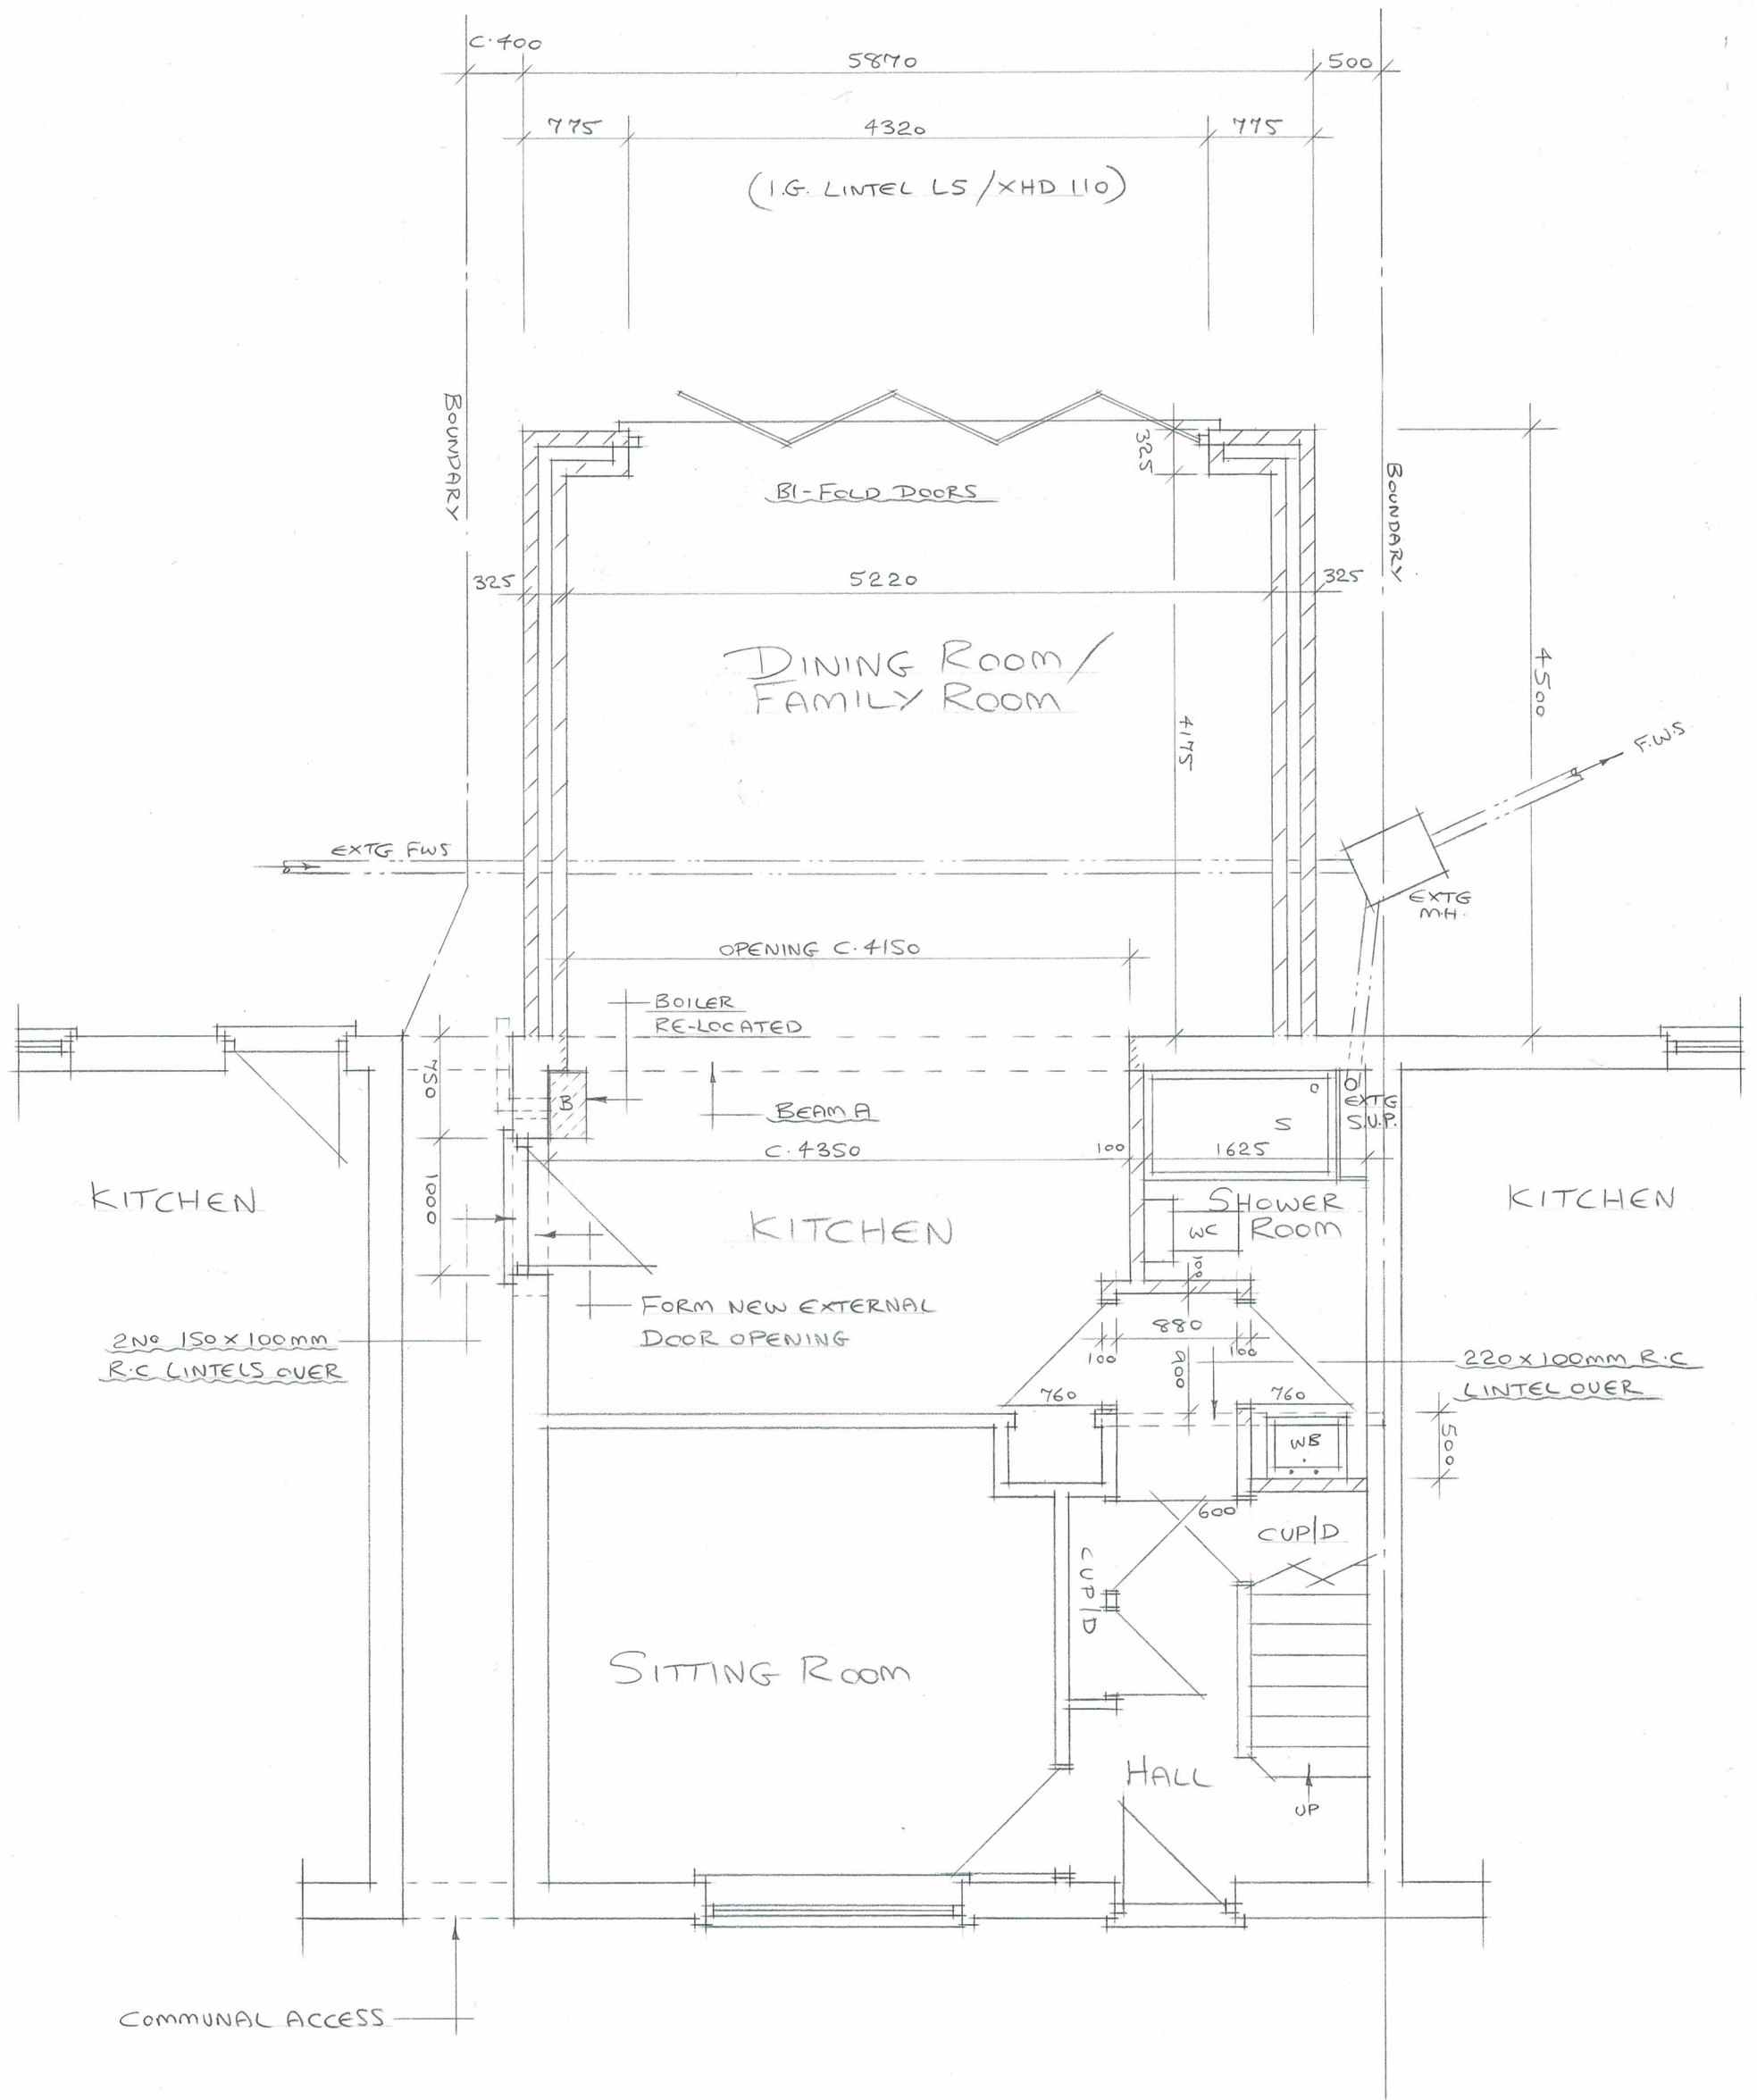

CLIENT:
MRS JOANNA PAGE

PROJECT:
SINGLE STOREY EXTENSION AND
ALTERATIONS AT:
53 DROVERS WAY
WOODLEY
READING. RG5 3PH

REV B: REDUCTION IN DEPTH TO 4.5m OVERALL (23-04-2025)

DWG:
PROPOSED GROUND FLOOR PLAN

SCALE:
1:50 SCALE @ A3

DWG No:
2092-25-3B