

NOTE
Any discrepancies between this drawing, specialist contractor's drawings and client's specification should be notified immediately. All specialist contractors must visit site and be responsible for their own dimensions



FRONT ELEVATION





SIDE ELEVATION



SIDE ELEVATION



REAR ELEVATION

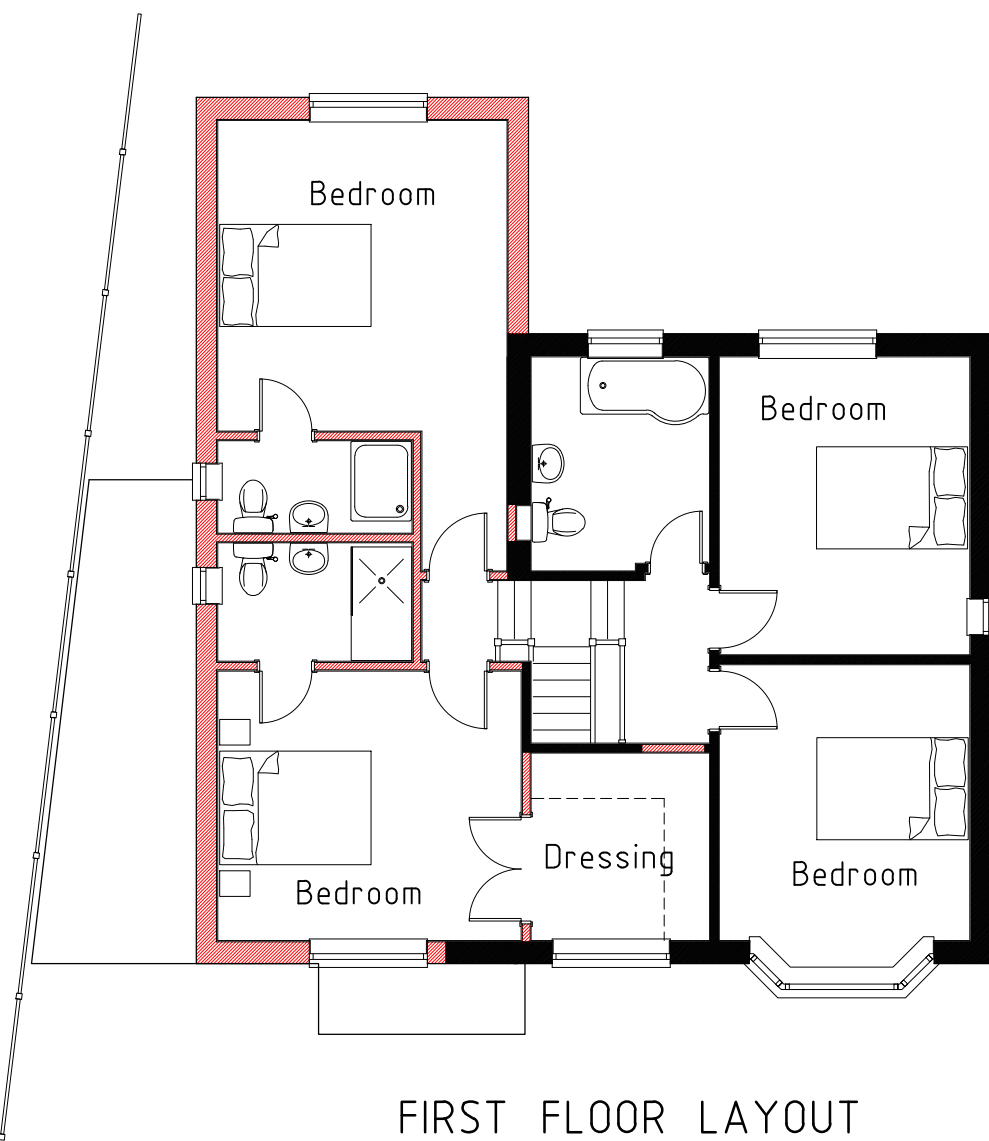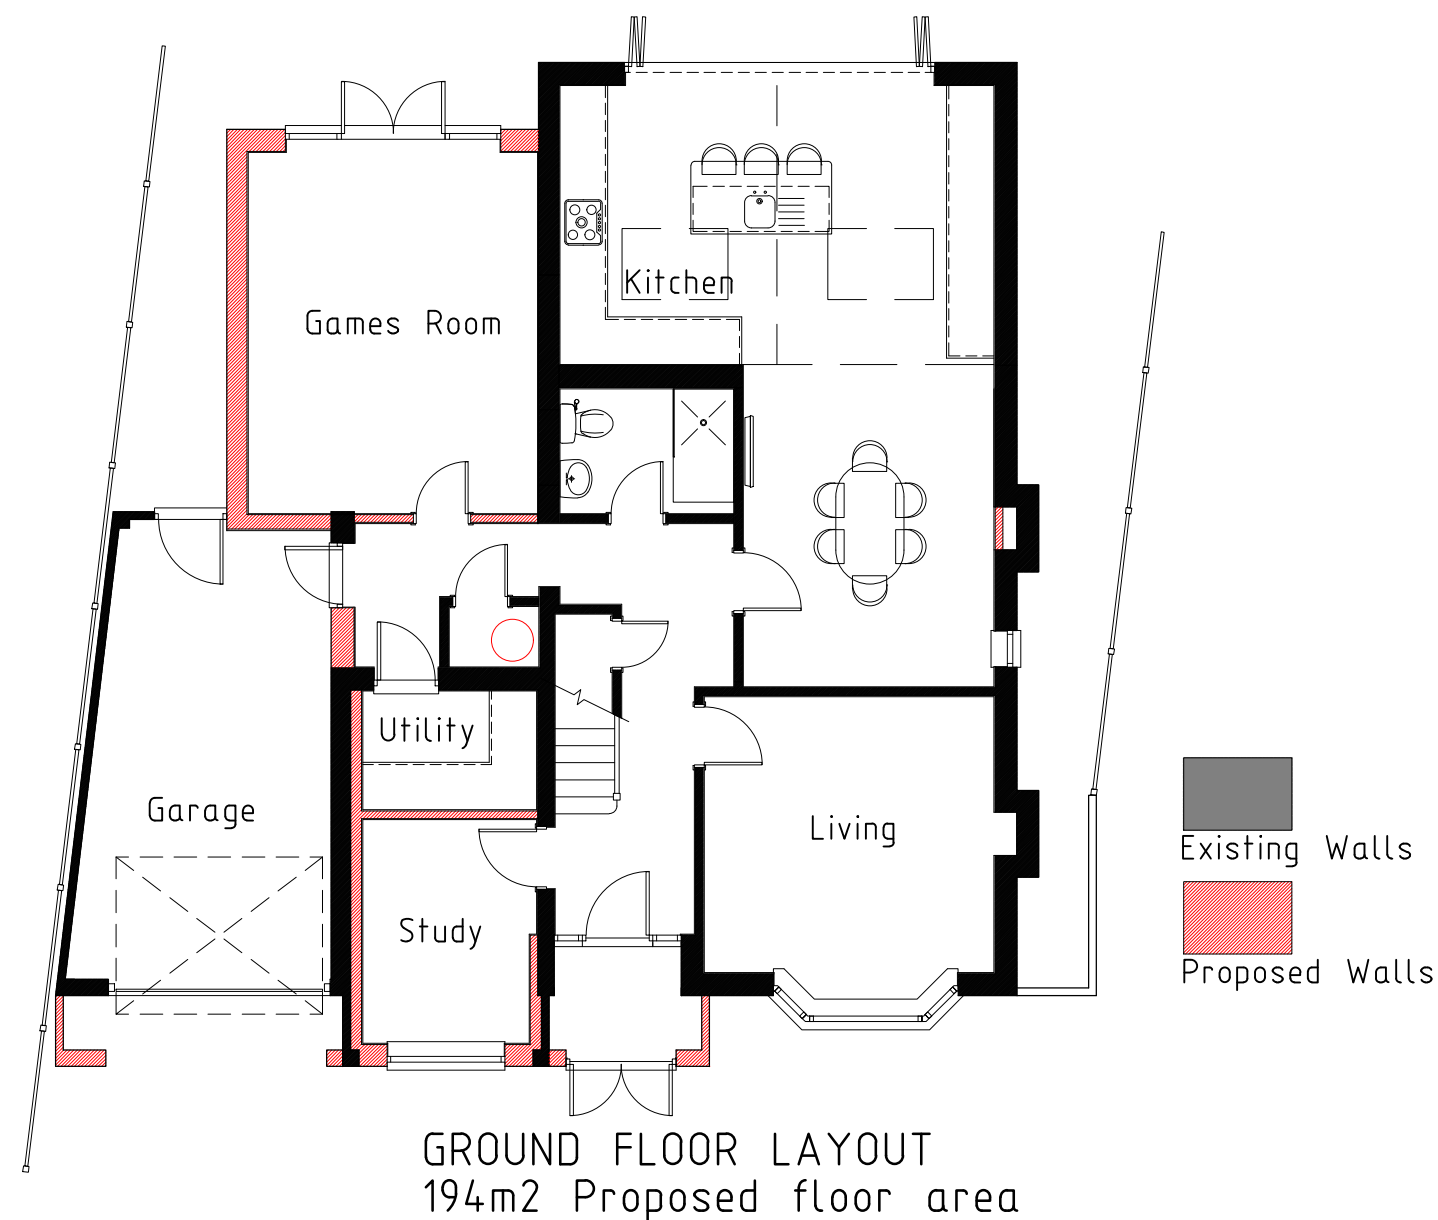

FIRST FLOOR LAYOUT

0 1 2 3 4 5 6 7
Scale m

REV.	DATE	COMMENTS
PROJECT 79 Hilltop Road Earely, RG6 1DB		
PROJECT TITLE Single storey front extension, 1st floor side extension, two storey rear extension and garage conversion		
DRAWING TITLE PROPOSED PLANS & ELEVATIONS		

SK-tec Ltd

Planning & Technical Services
22 Glasspool Road, Winnersh, Reading, Berkshire, RG41 5SB
tel: 01183 759987, mob: 07714 100537
e-mail: steve@sk-tec.co.uk

CLIENT Mr & Mrs Unsworth	
SCALE 1:100 (A2)	DATE Jan '25
DRG. No. 24/963-02	REV.