

Notes


All dimensions and levels on site are to be checked prior to commencement of work.

This drawing is the copyright of 'Paul Edwards Architecture'

SCALE 0 1 2 3 4 5 6 8 10



FRONT ELEVATION

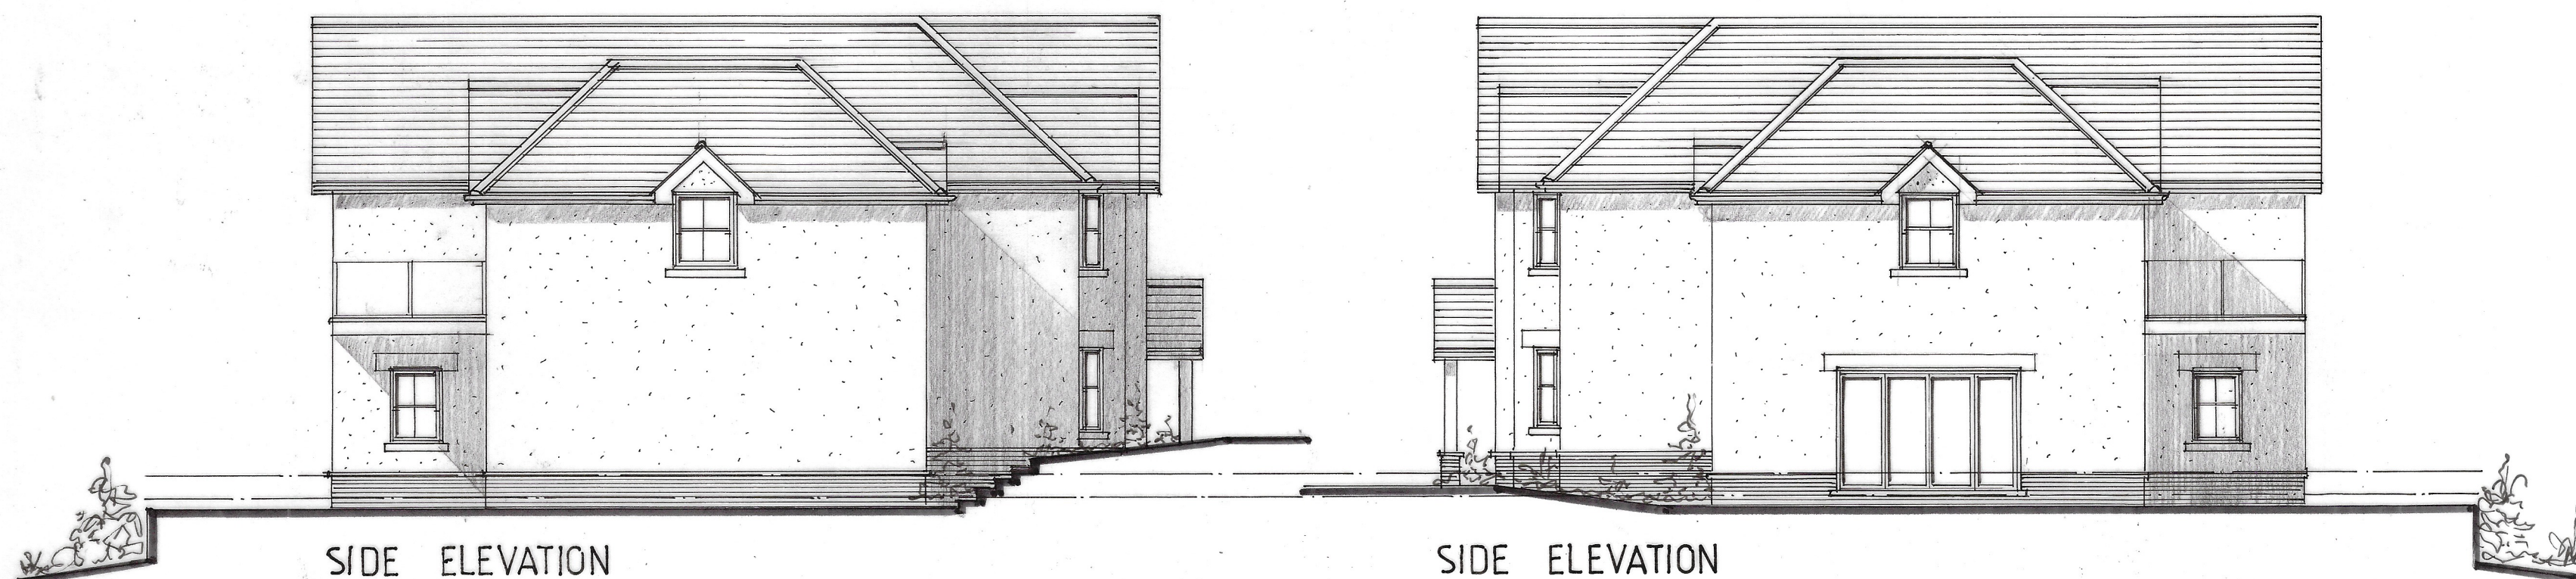

SIDE ELEVATION

SIDE ELEVATION



REAR ELEVATION

MATERIALS

- ROOF : NATURAL GREY SLATES WITH GREY ANGULAR RIDGE TILES.
- WALLS : WHITE RENDER ON DARK GREY STOCK BRICK PLINTH AND DARK STONE LINTOLS.
- WINDOWS : GREY SLIDING SASH VICTORIAN STYLE WINDOWS.
- EAVES : GREY UPVC FASCIA SOFFIT AND BARGE BOARDS.

B : REDRAWN TO SHOW REDUCED RIDGE HEIGHTS, REVISED WINDOWS AND NEW GABLES TO FIRST FLOOR WINDOWS AND BAYS. CHANGE MATERIALS. 11.10.2025

Project	Replacement dwelling Lindisfarne Henley Road WARGRAVE Berks
Client	Mr and Mrs J Horseman

Drawing

PROPOSED ELEVATIONS

Scale 1:100 at A2 Date October 2025



Paul Edwards Architecture

12 Sandy Lane, Barkham, Wokingham, Berks RG41 4DB
Tel: 01189772925 Mob: 07831837415 E-mail: paul@paulwardarchitecture.co.uk

Job 2662 Dwg. 11 B