


Notes

All dimensions and levels on site are to be checked prior to commencement of work.


This drawing is the copyright of Paul Edwards Architecture

SCALE


0 1 2 3 4 5 6 8 10

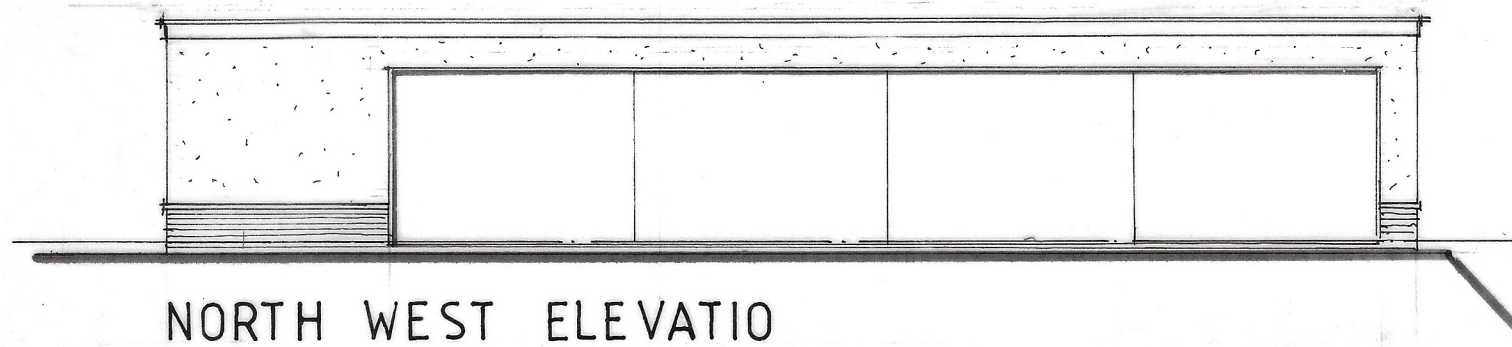


NORTH WEST ELEVATIO

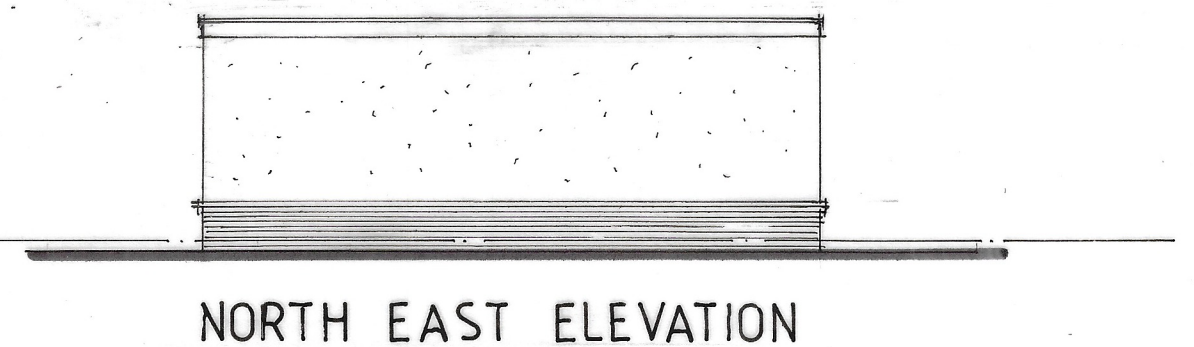


NORTH EAST ELEVATION

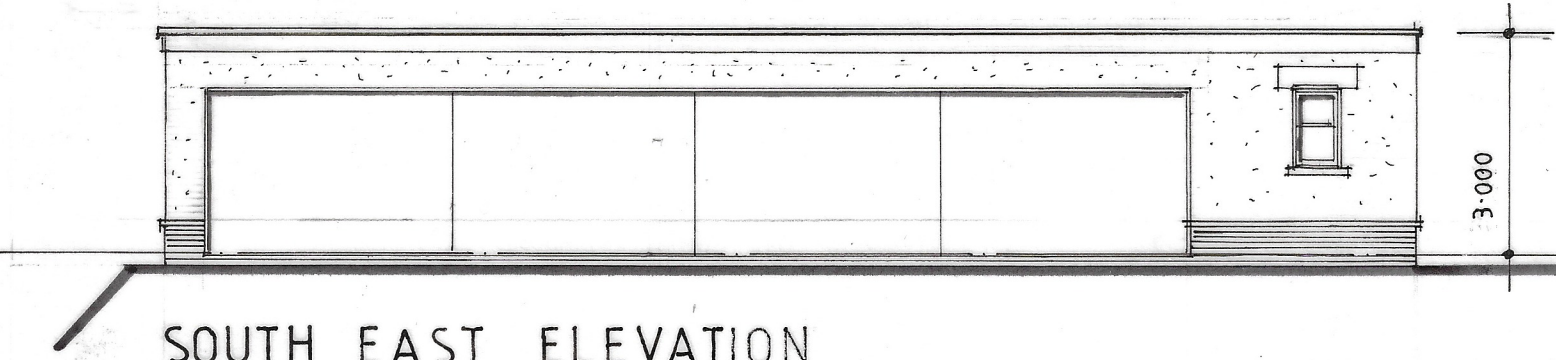

SOUTH EAST ELEVATION

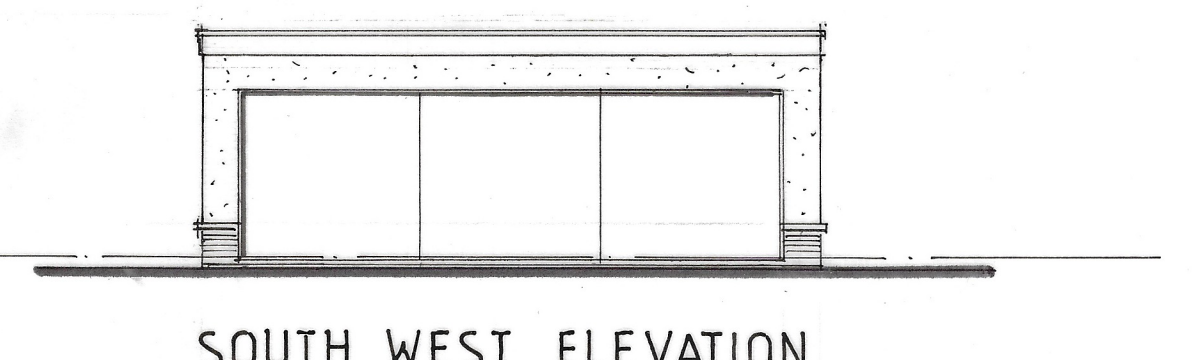

SOUTH WEST ELEVATION

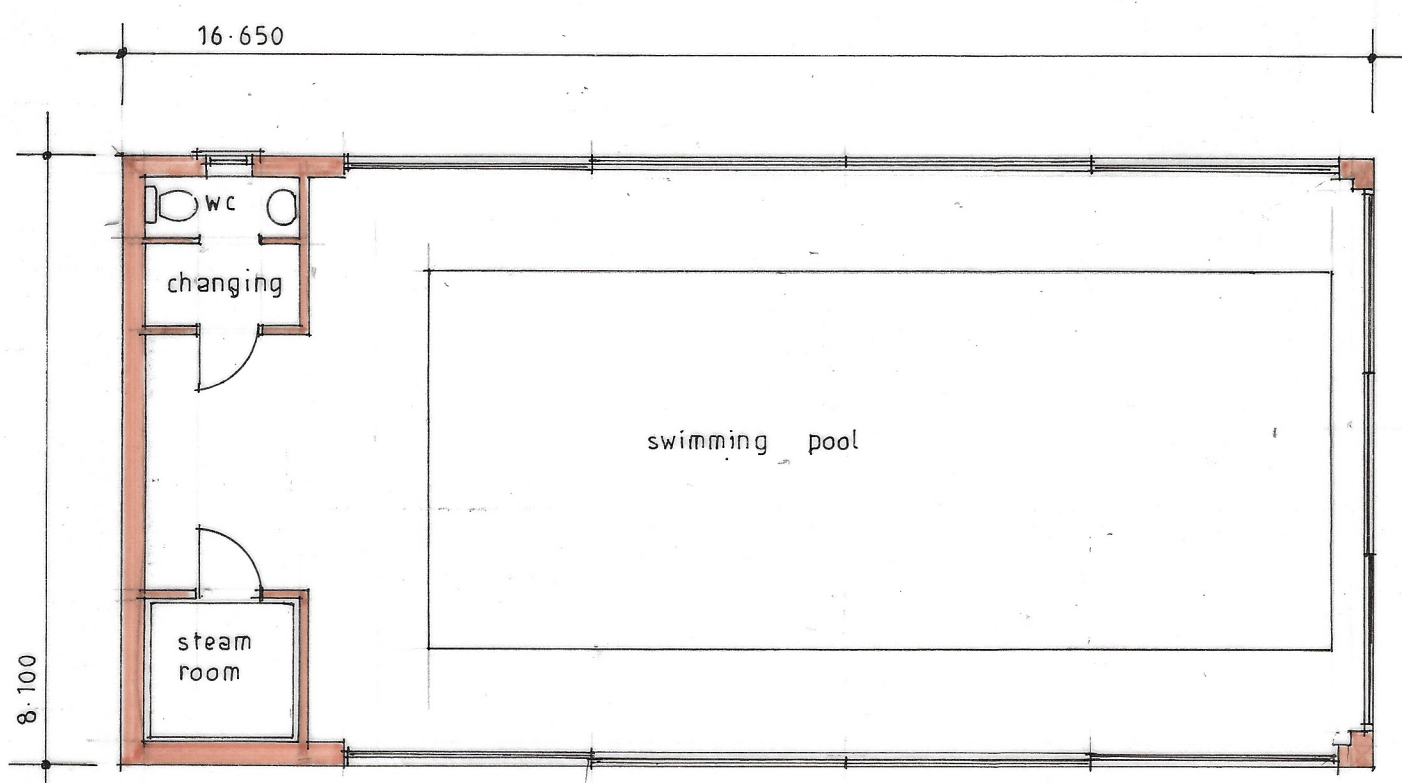

GROUND FLOOR POOL BUILDING

MATERIALS


ROOF : PROPRIETARY GREY FLAT ROOF SYSTEM.

WALLS : WHITE SELF-FINISHED RENDER ON DARK GREY STOCK BRICK PUNTH


WINDOWS : GREY UPVC VICTORIAN STYLE SLIDING SASH
DOORS : SLIDING DOUBLE GLAZED PATIO DOORS.

GROSS EXTERNAL FLOOR AREA = $135.00 \text{ m}^2 = 1452 \text{ ft}^2$


TOTAL VOLUME = 425.25 m^3

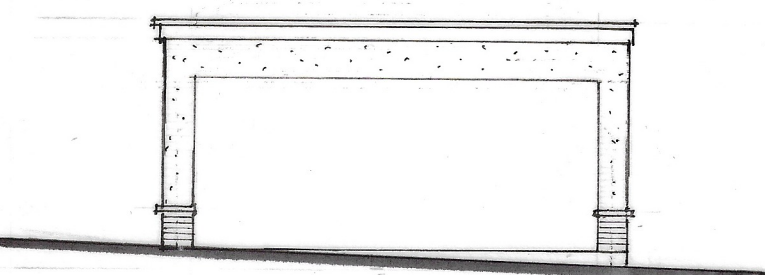


FRONT

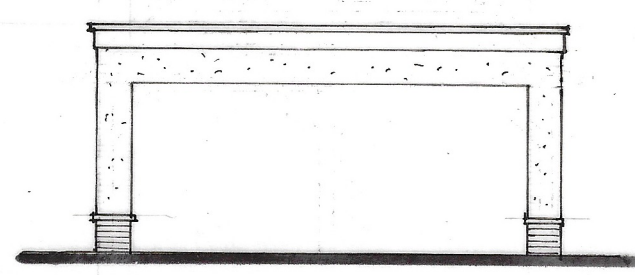


SIDE

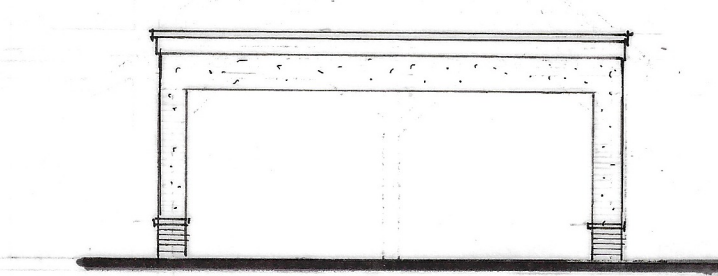


REAR

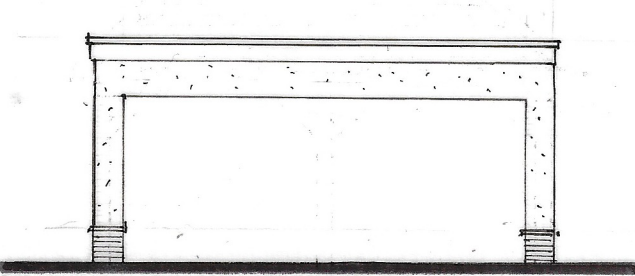

SIDE

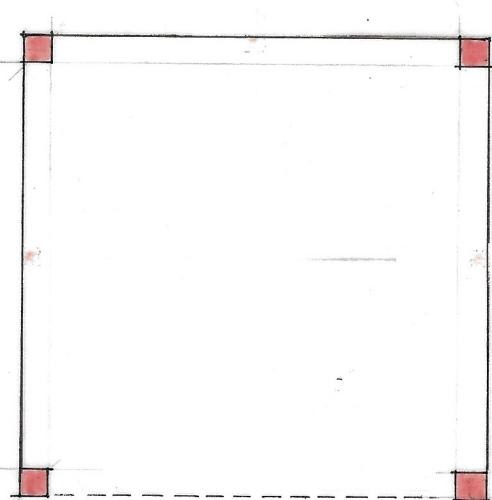

GROUND FLOOR
CAR PORT

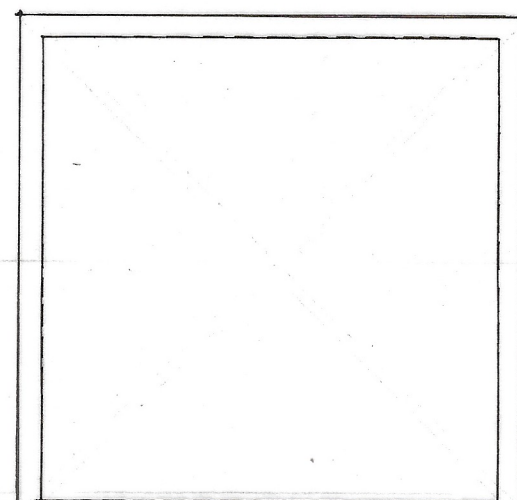

ROOF PLAN

A : MATERIALS OF CONSTRUCTION 9.10.2025
AMENDED

Project	Replacement dwelling Lindisfarne Henley Road WARGRAVE Berks
Client	Mr and Mrs J Horseman

Drawing

POOL BUILDING and CARPORT

Scale 1:100 at A2 Date August 2025



Paul Edwards Architecture

12 Sandy Lane, Barkham, Wokingham, Berks RG41 4DB
Tel: 01189772925 Mob: 07831837415 E-mail: paul@pauledwardsarchitecture.co.uk

Job 2662 Dwg.13 A