



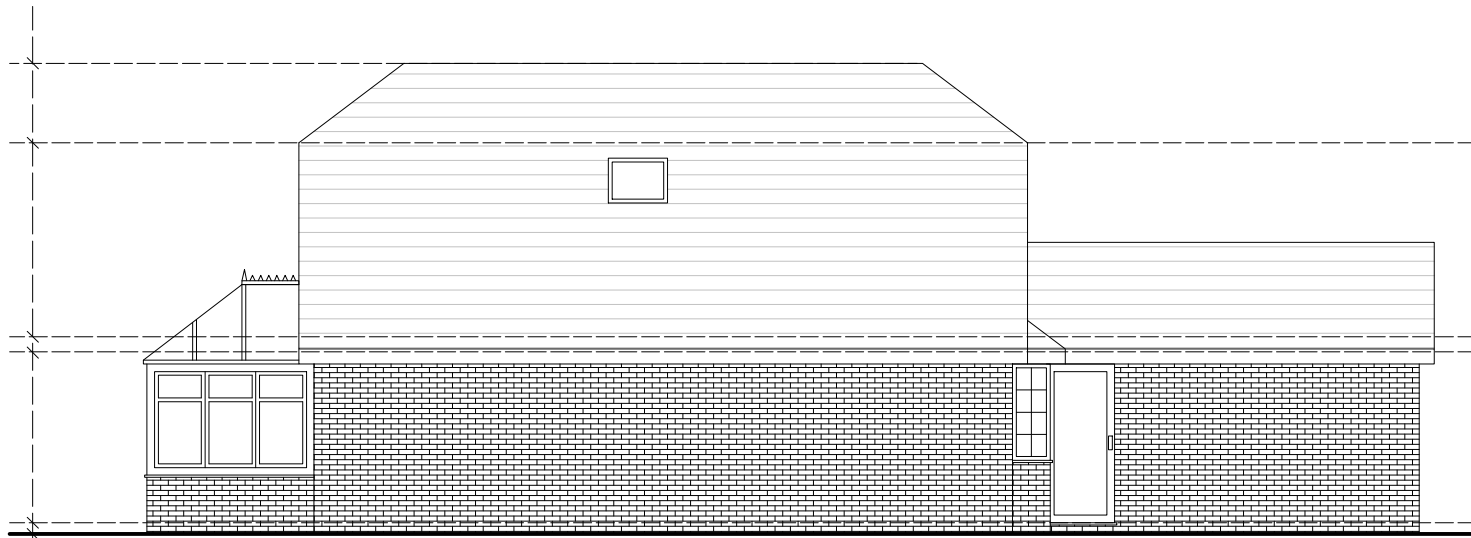

As EXISTING

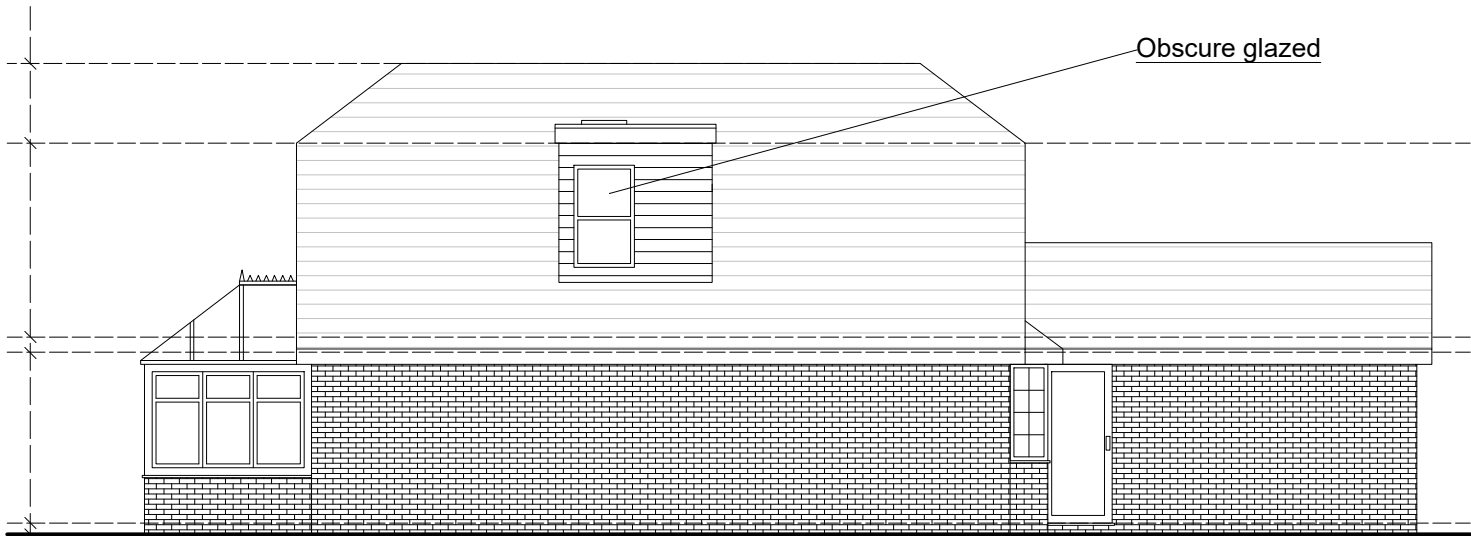

As PROPOSED

NOTES

- 1) This drawing to be read in conjunction with the following documents:-
 - a) As existing and as proposed elevations and floor plans DRG. No. 2525/01, 02, 03, 04 and 05.
 - b) Site plan 2525/SK.1
Site location plan 2525/SK.2
 - c) Design statement
- 2) Proposed changes to front, rear and one side elevation as shown.
- 3) External finishes as shown.

REVISIONS

MS. H CONNOR

INSTALLATION OF SIDE DORMER

WALLACE BACON CONSULTANTS
BUILDING DESIGN AND STRUCTURAL ENGINEERING CONSULTANTS

50, NASH GROVE LANE, FINCHAMPSTEAD,
WOKINGHAM, RG40 4HD

SIDE ELEVATIONS

53 EASTHEATH AVENUE
WOKINGHAM
BERKSHIRE
RG41 2PP

TELEPHONE:
0118 979 4959

SCALE BAR



DRAWN

DATE

SCALE

CHECKED

HP

MAR 2025

A3 - 1:100

CRP

DRAWING NUMBER

2525/03

REVISION