


2525/SK.1 - Site plan for 50, Nash Grove Lane, Finchampstead

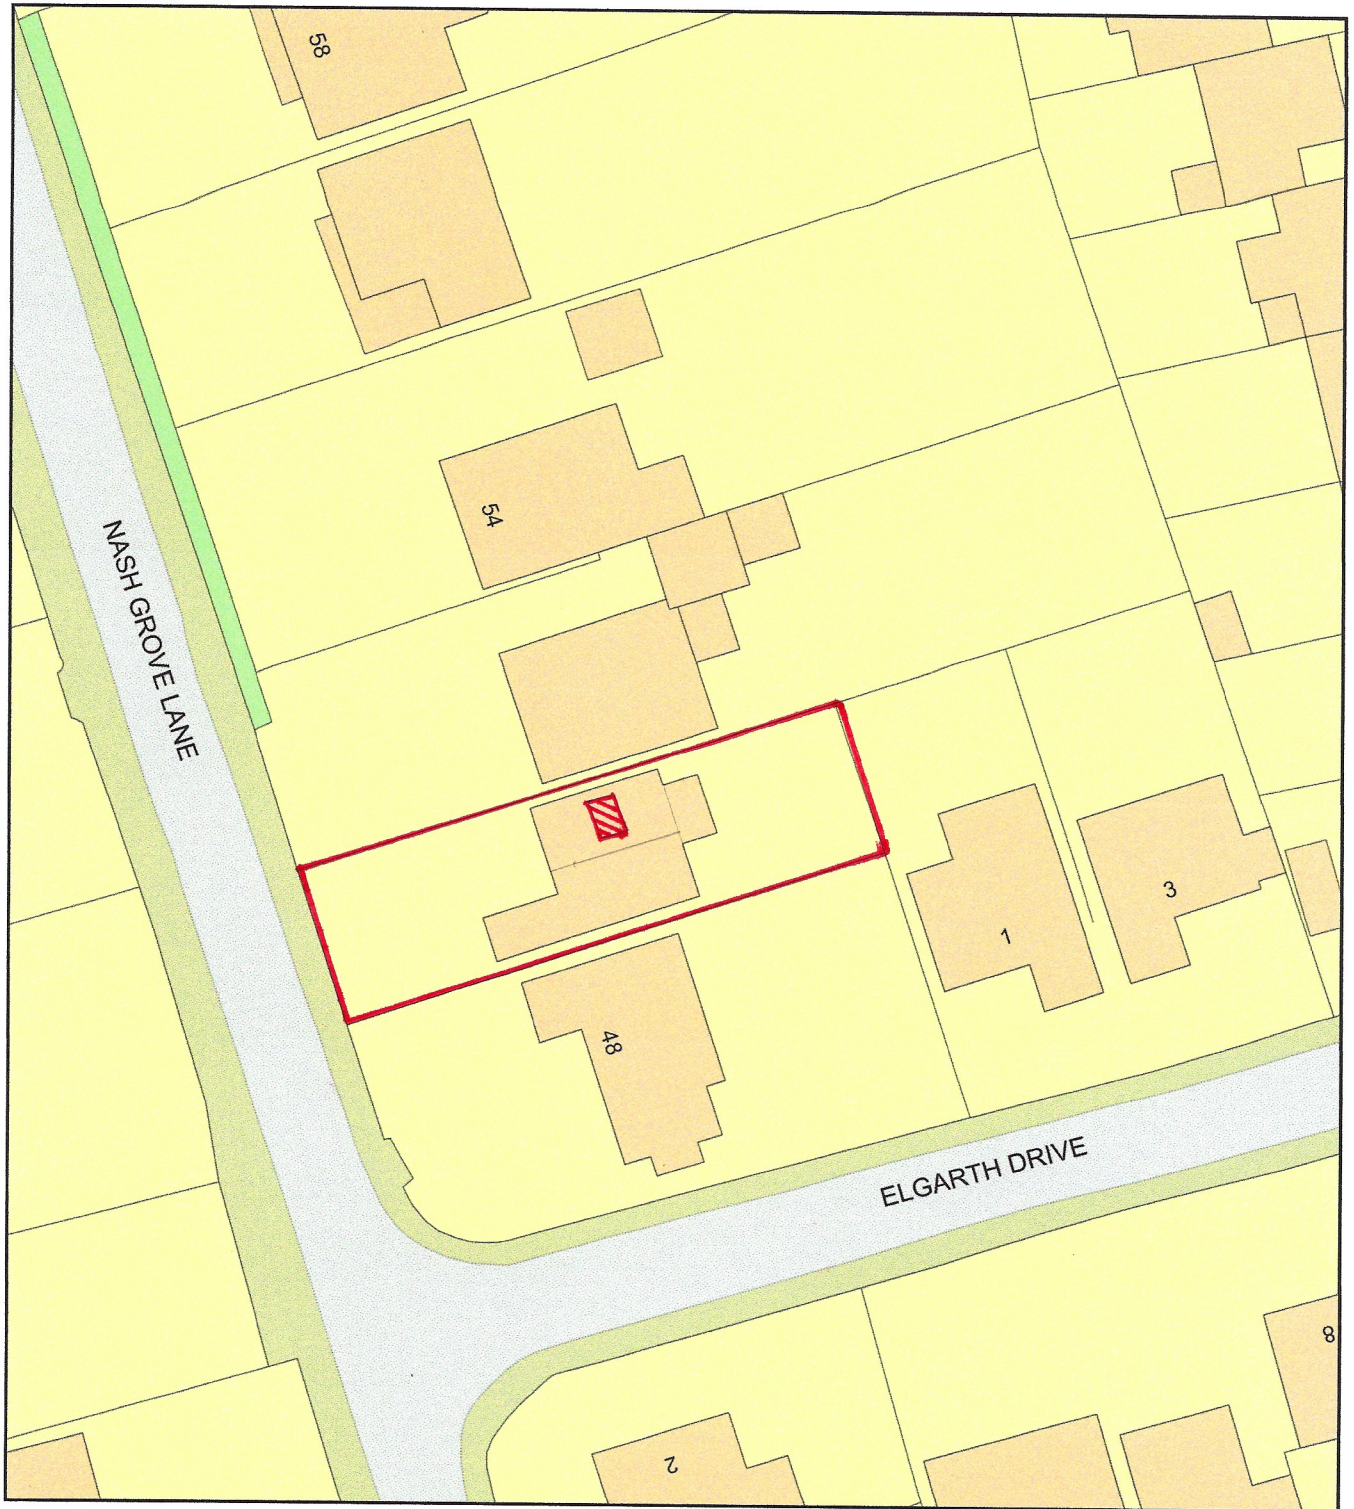

0 20
Metres



Plan Produced for: Wallace Bacon Consultants

Date Produced: 24 Mar 2025

Plan Reference Number / Project ID: TQRQM25083144823480 / 2525

Scale: 1:500 @ A4

