




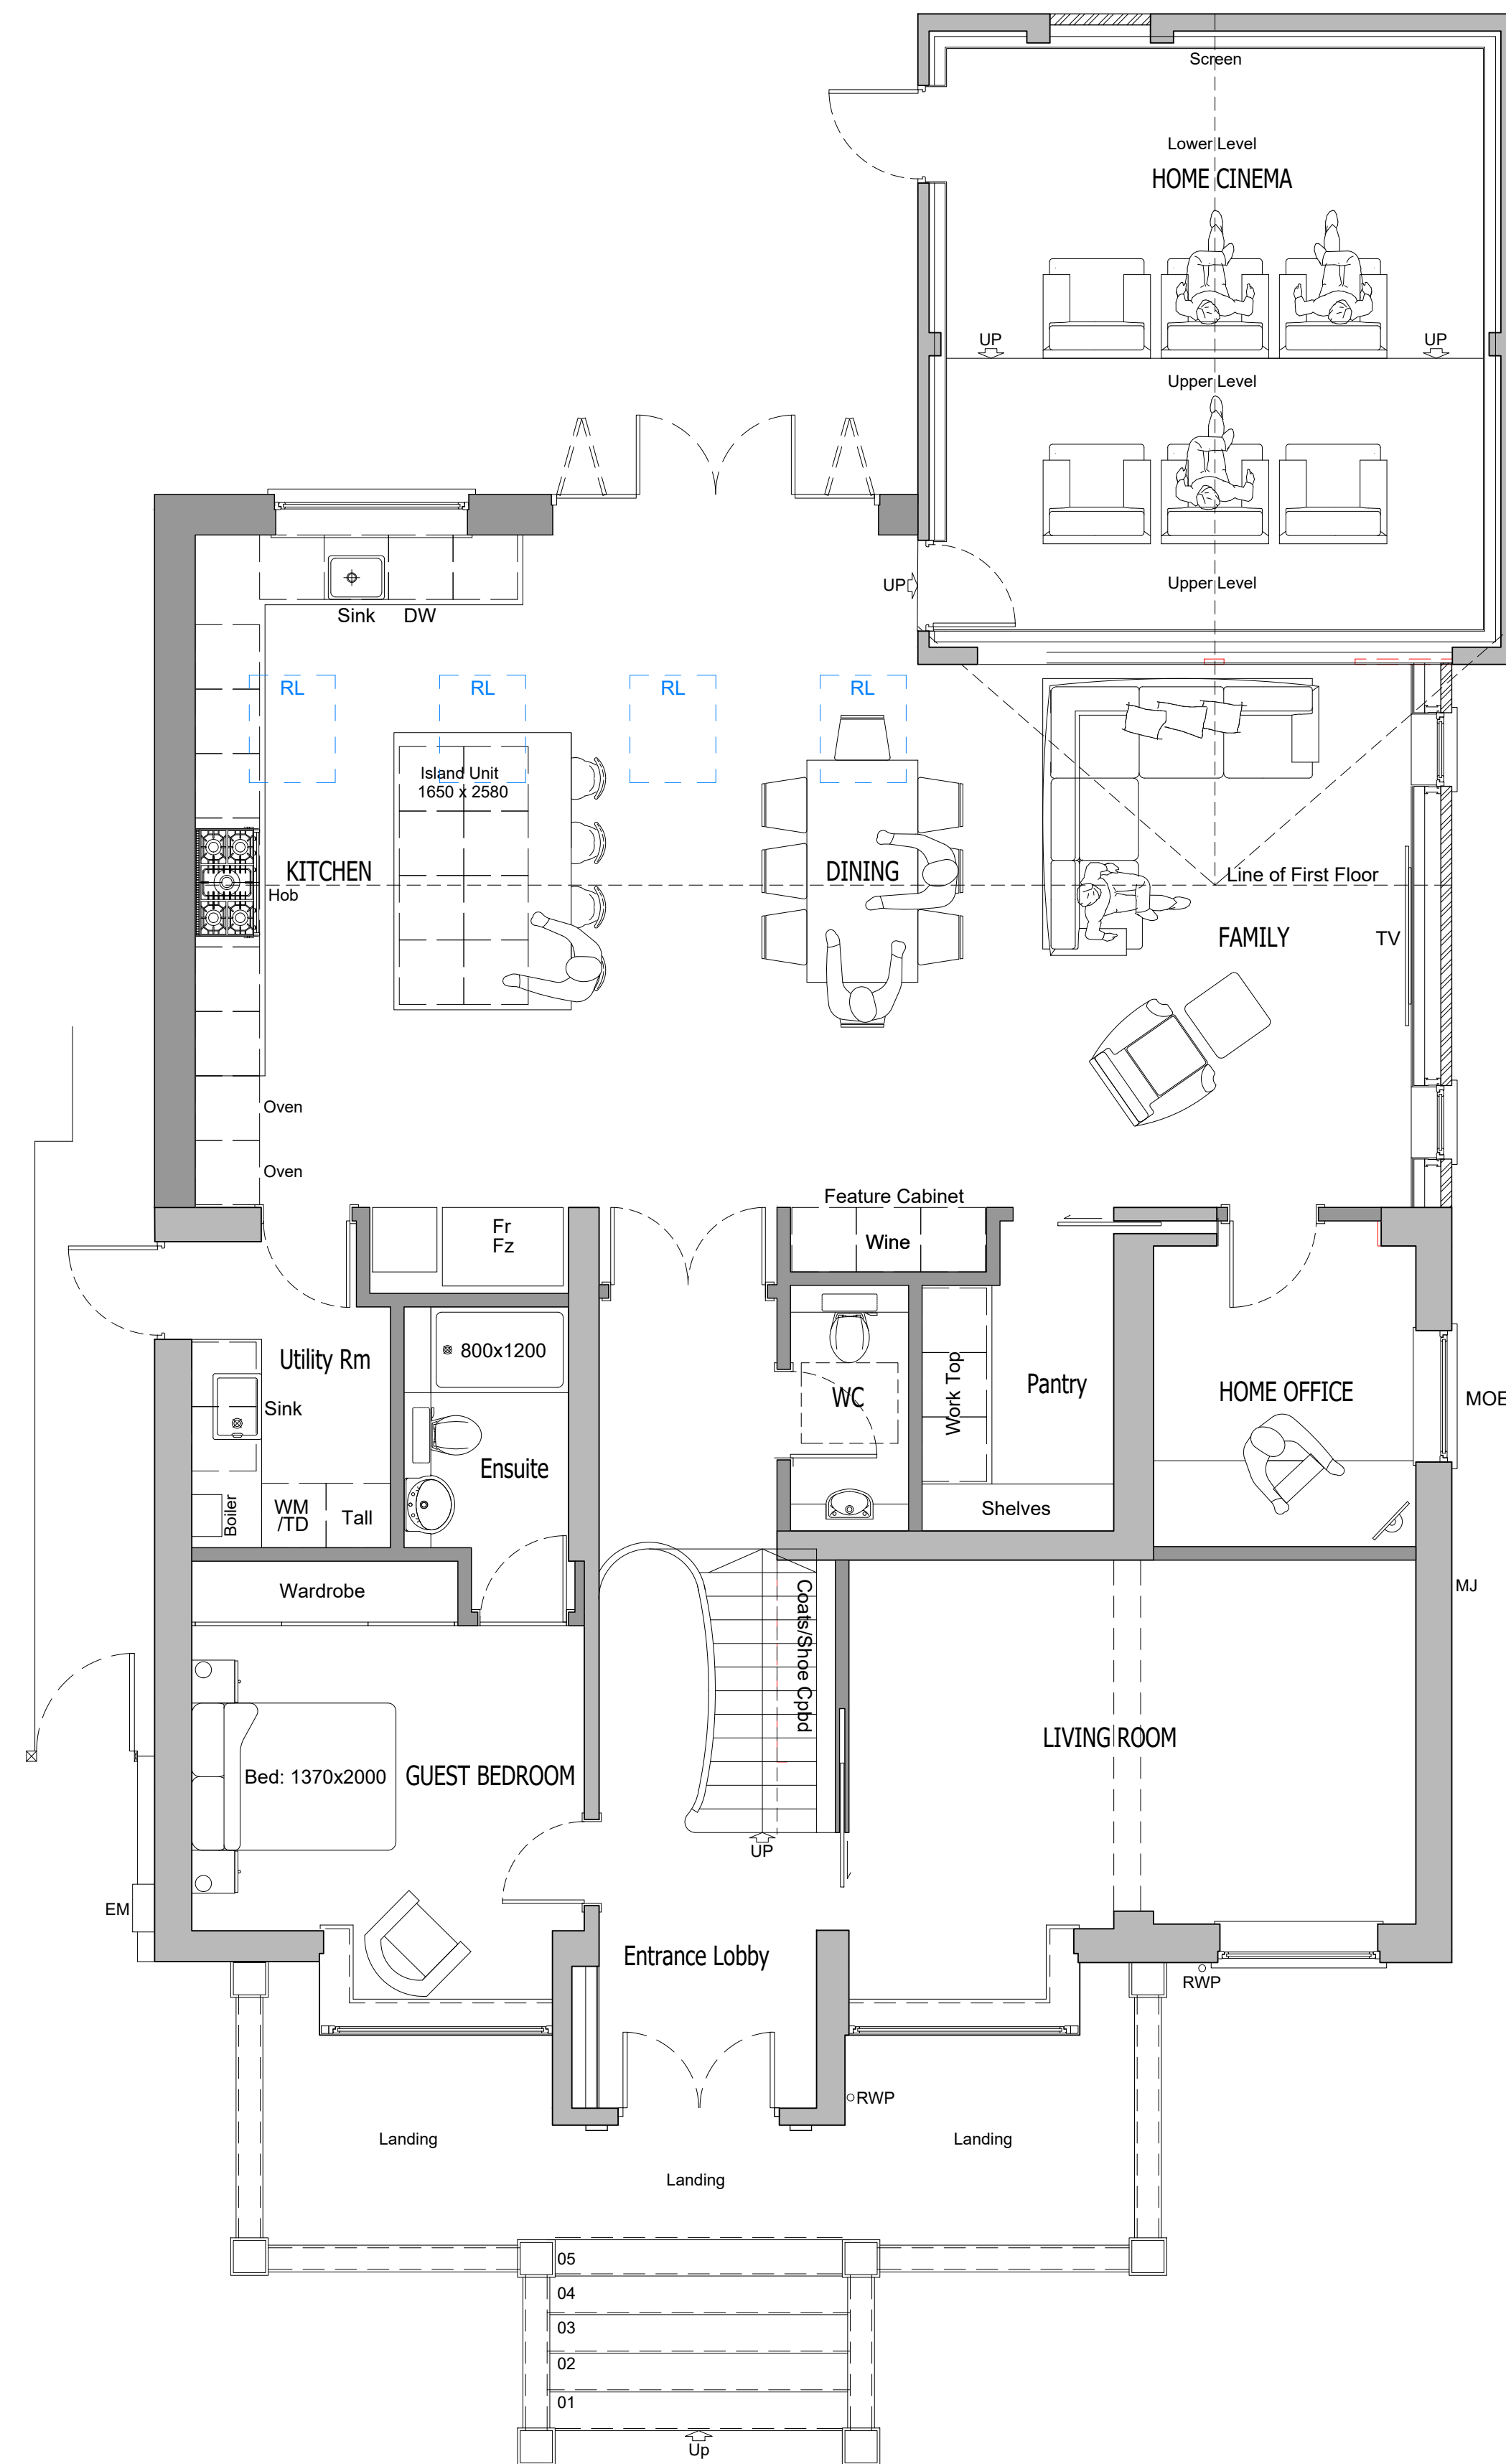


GROUND FLOOR PLAN As Proposed
Scale 1:50

 

Scale Bar 1:100

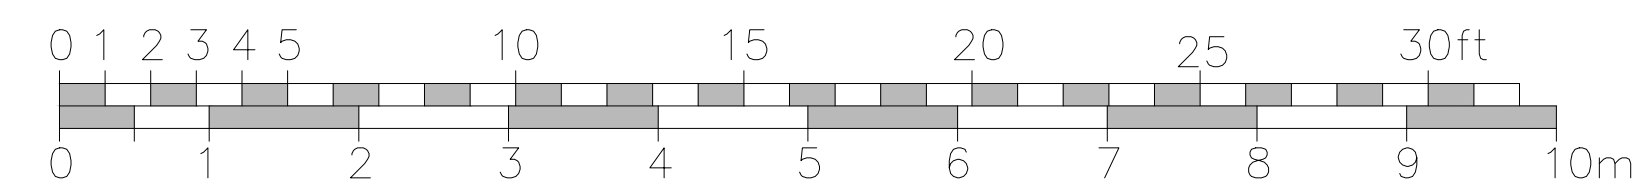

Scale Bar 1:50

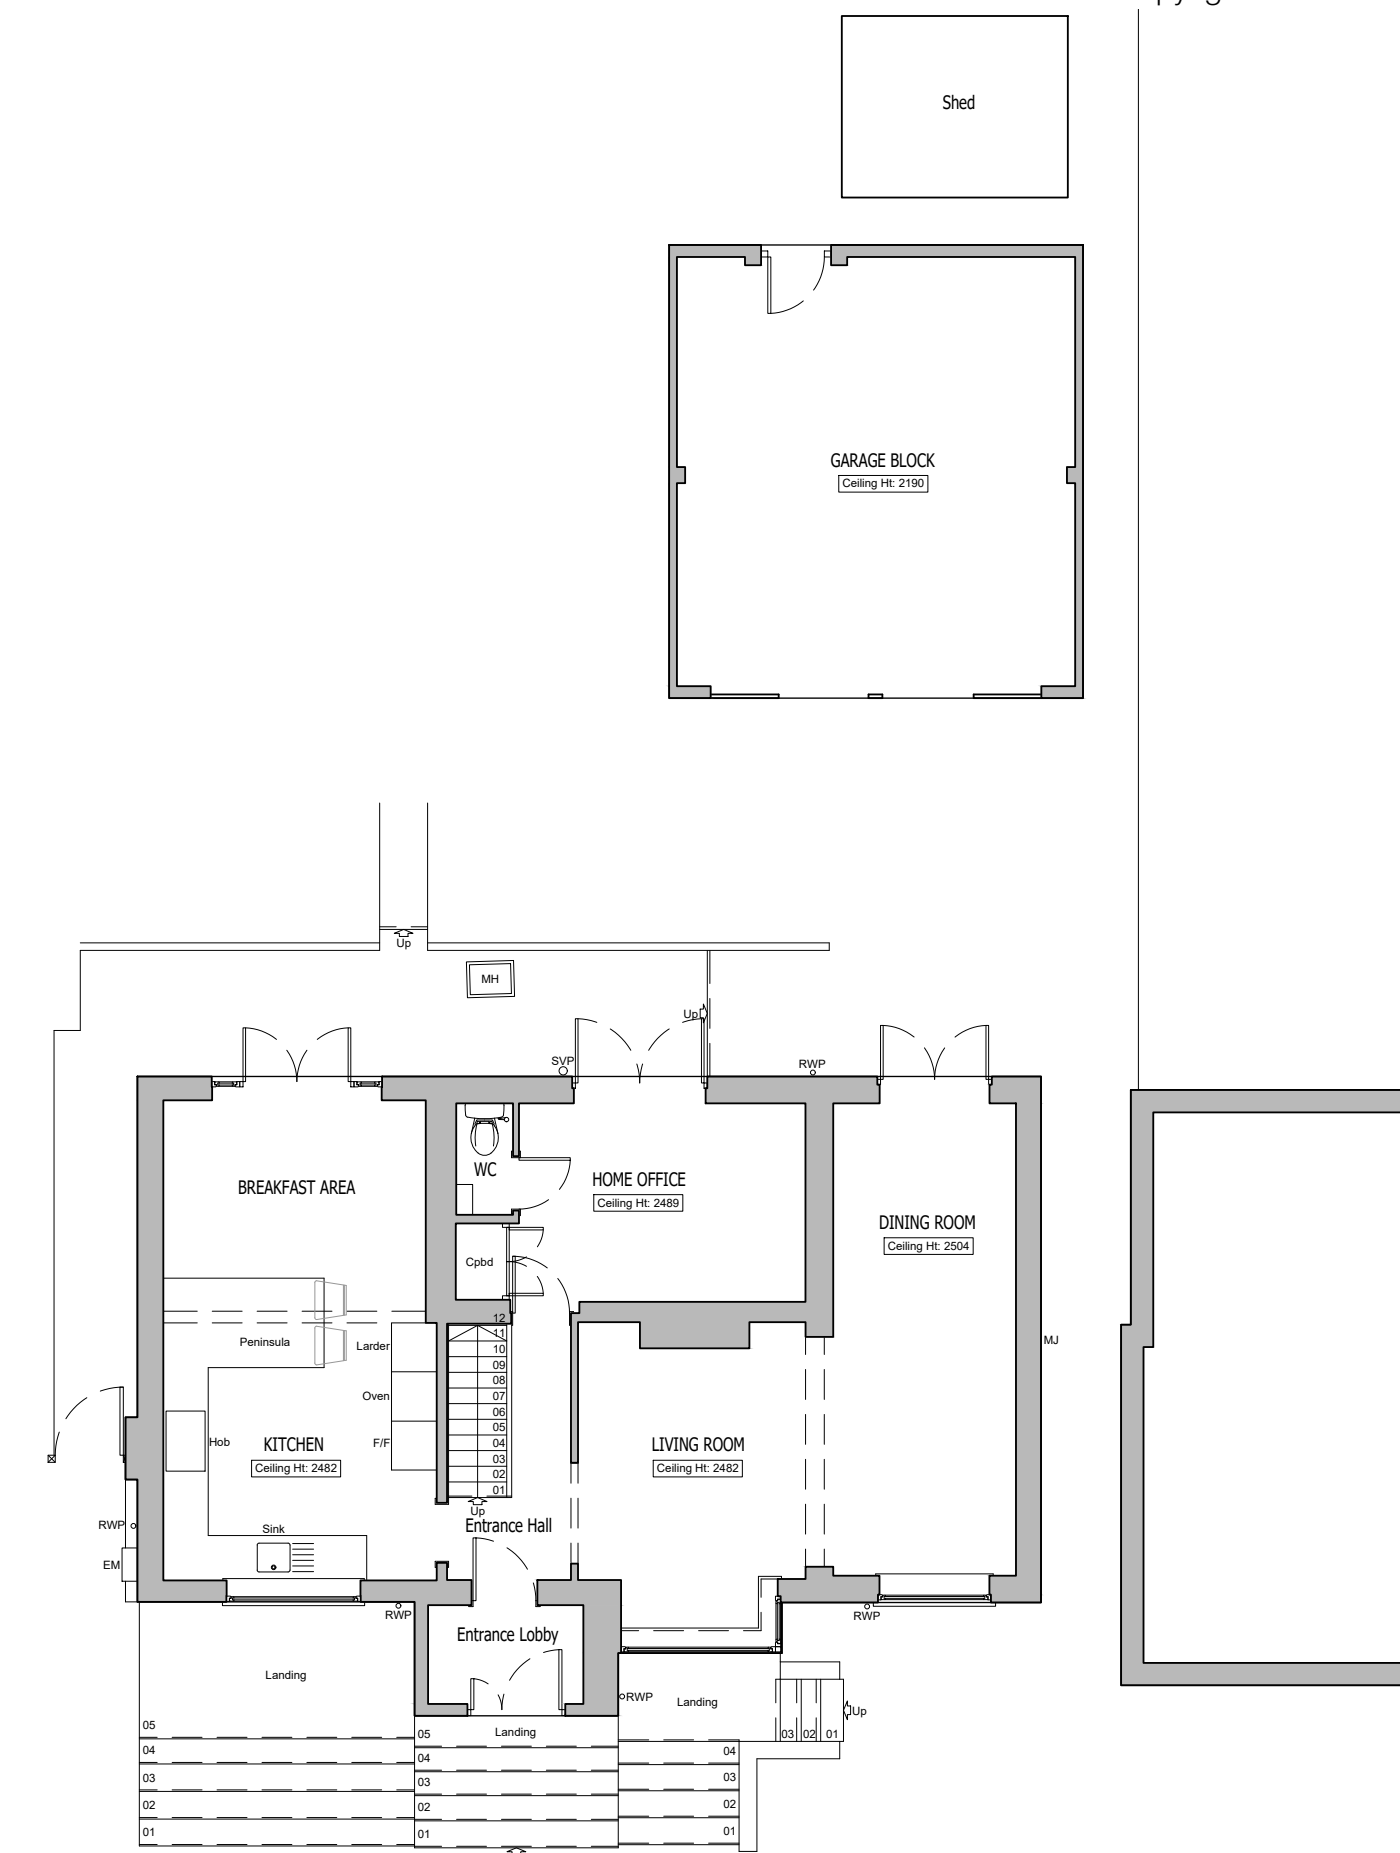

GROUND FLOOR PLAN As Existing
Scale 1:100

All dimensions are to be checked on site before work commences.
Figured dimensions to be taken in preference to scaled dimensions.
If in doubt please ask.
© Copyright reserved.

Rev	Description	Date	Initials
FOR PLANNING APPLICATION			
HOLTHAM+NEWMAN ARCHITECTS			
The Old Dairy 282a Hyde End Road, Spencer's Wood, Reading, Berkshire RG7 1DN			
Project: 433, Wokingham Road Earley Reading RG6 7EL			
Client Mr and Mrs. R. Khan			
Drawing Title: General Arrangement Plans Ground Floor Level			
As Existing and Proposed			
Scale:	Varies @ A1 Dwg. No.:	Rev.:	
Drawn by:	DH	2601-P100	
Date:	March 2026	-	