


All dimensions are to be checked on site before work commences.
Figured dimensions to be taken in preference to scaled dimensions.
If in doubt please ask.
© Copyright reserved.



GROUND FLOOR PLAN As Proposed
Scale 1:50

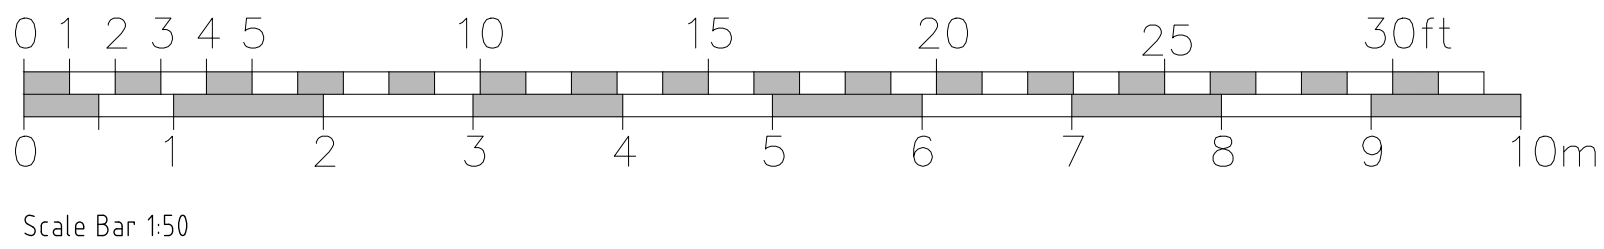

Rev	Description	Date	Initials
FOR PLANNING SUBMISSION			
HOLTHAM+NEWMAN			
The Old Dairy 282a Hyde End Road, Spencer's Wood, Reading, Berkshire RG7 1DN			
T: 07971 316499 E: hello@hnarchitects.co.uk			
Project: The Mill House Hotel Basingstoke Road Swallowfield Reading, RG7 1PY			
Client Sonesfelt Ltd			
Drawing Title: General Arrangement Plans Ground Floor Level			
As Proposed			
Scale:	1:50 @ A1	Dwg. No.:	Rev.:
-	-	2616-P101	-
Drawn by:	DH		
Date:	Aug 2026		