
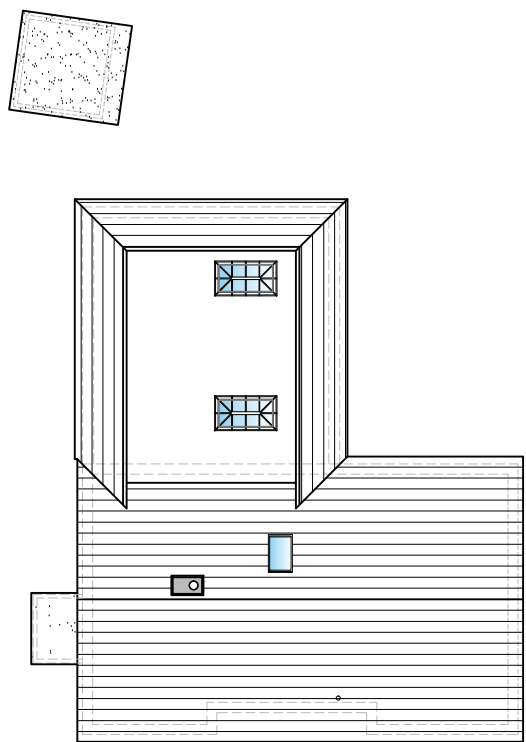
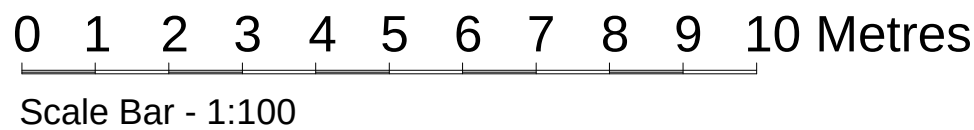


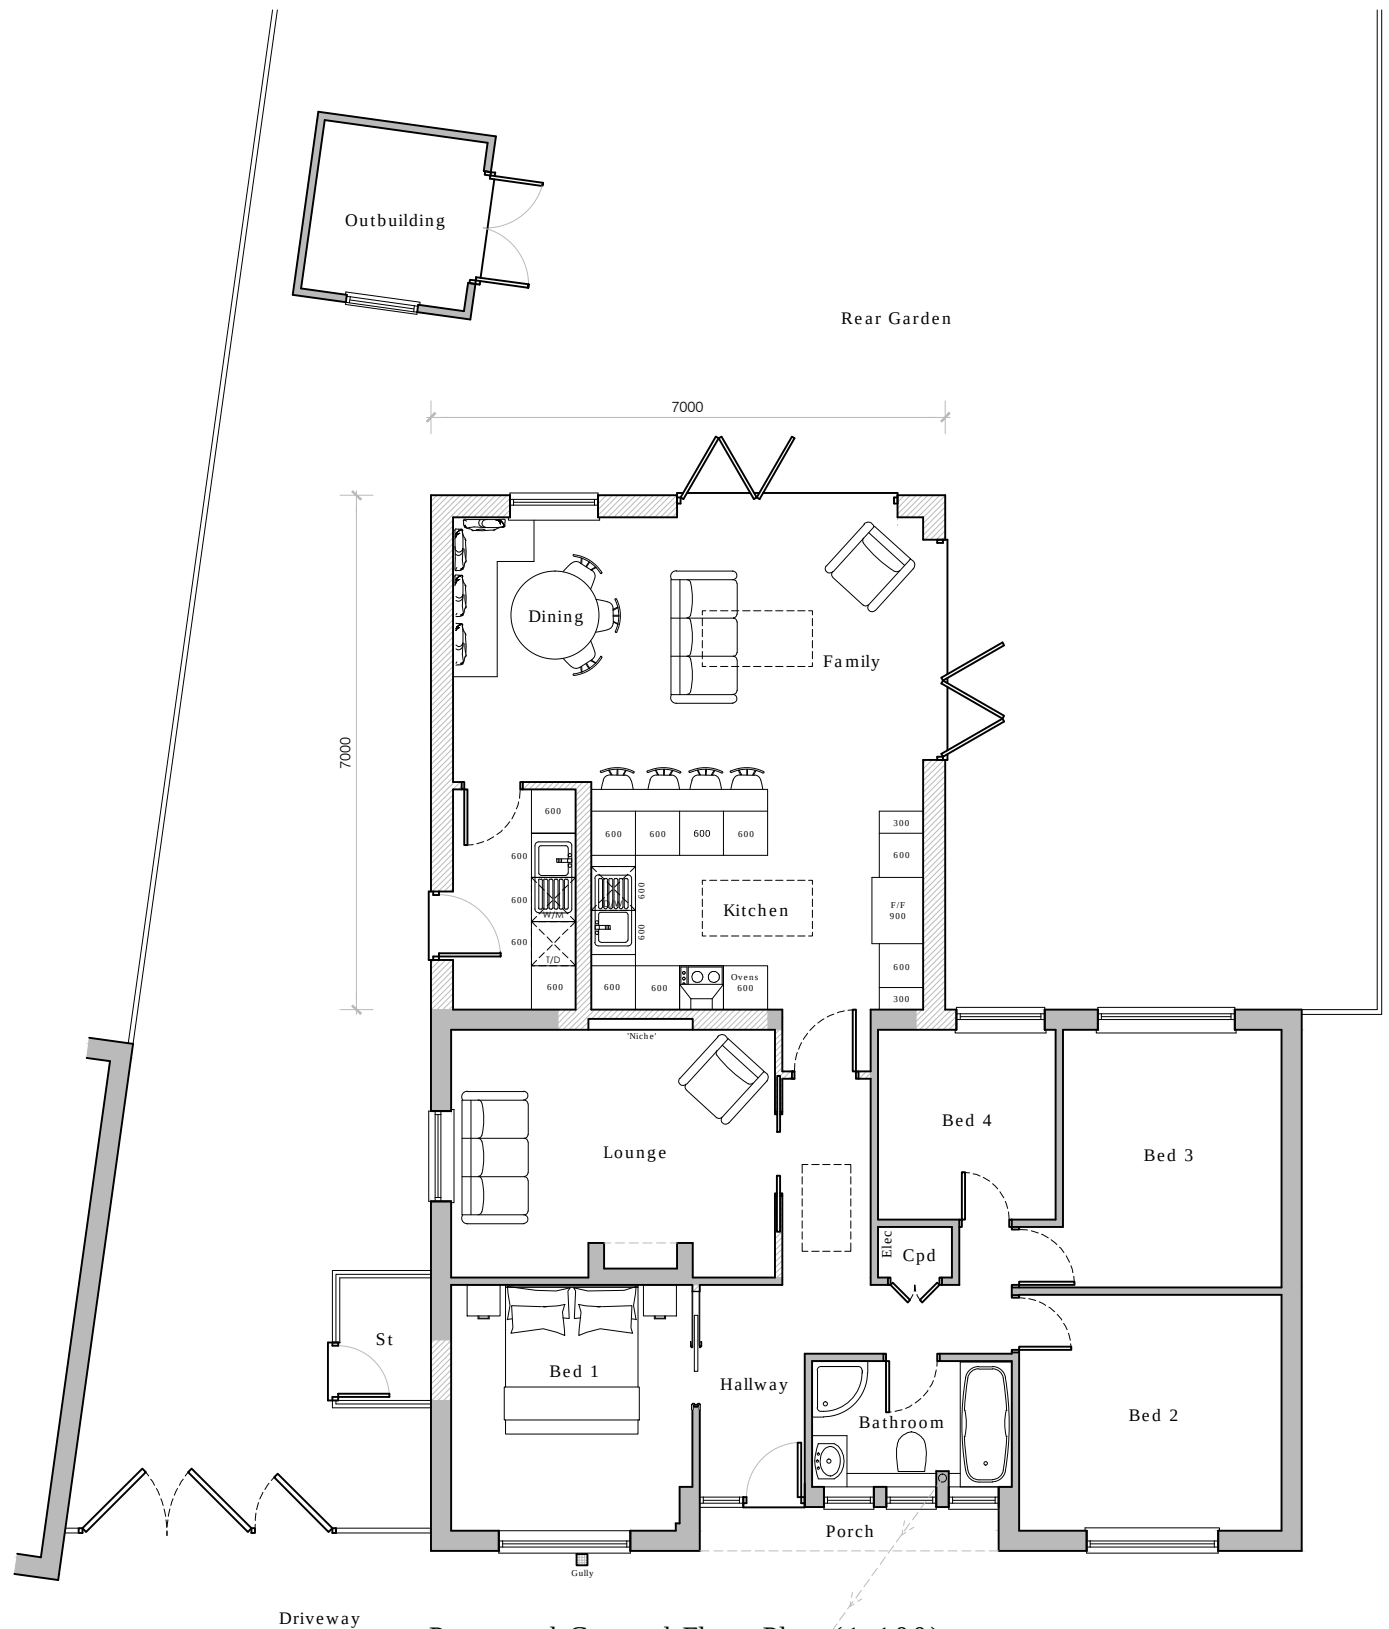

11 Northbury Avenue
Ruscombe, Twyford
RG10 9LH

Proposed Floor Plan &
Roof Plan

1:100 @ A3 September 24

Drawn: MDT 03

