





Existing Front Elevation (1:100)

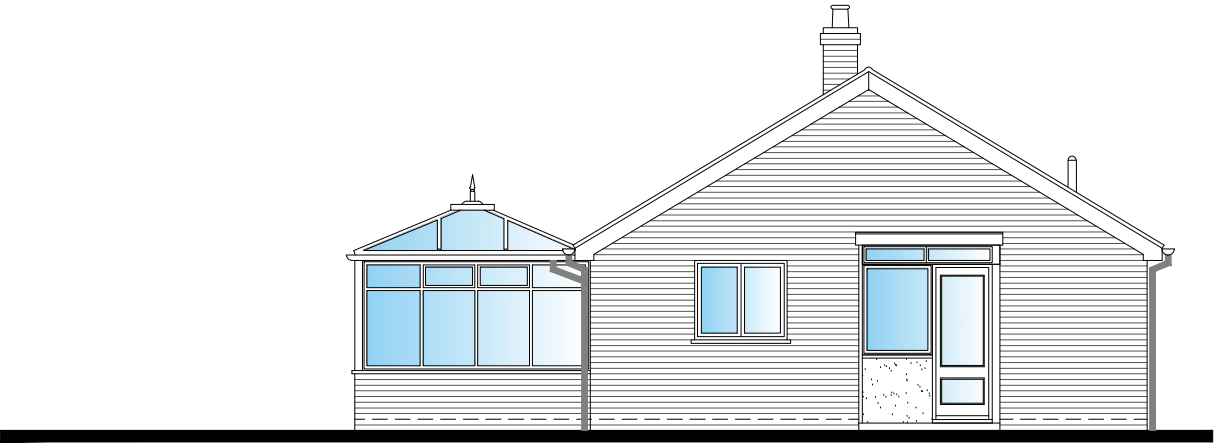


Existing Side Elevation

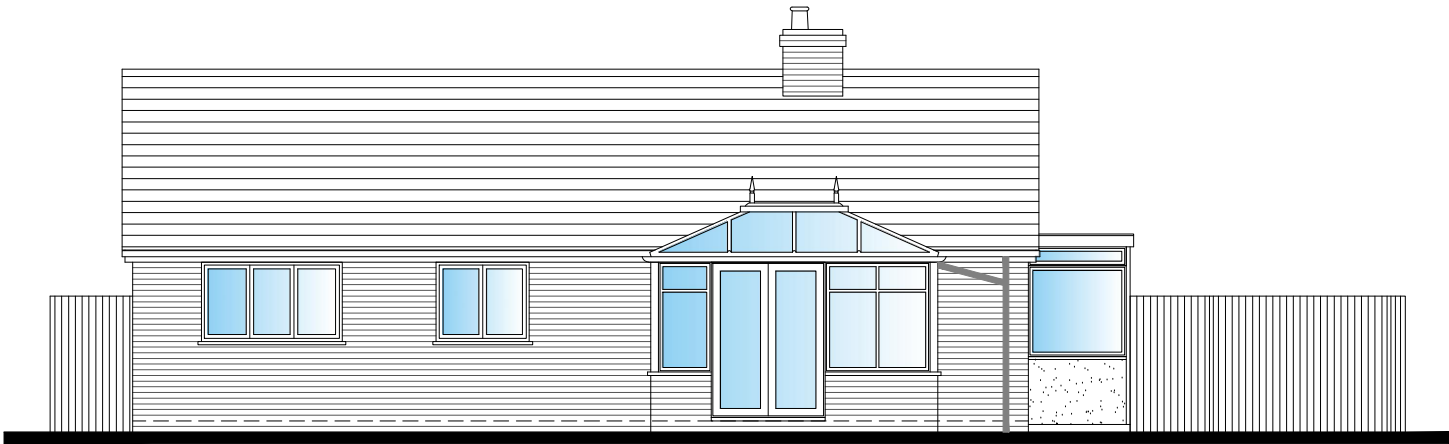

Existing Rear Elevation



Existing Side Elevation

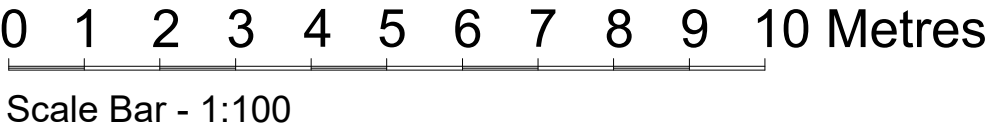

11 Northbury Avenue Ruscombe, Twyford RG10 9LH	
Existing Elevations	
1:100 @ A3	September 24
Drawn: MDT	02



Aspects Architectural Services Ltd.
St Stephens House, Arthur Road, Windsor, SL4 1RU
www.aspects-as.co.uk