



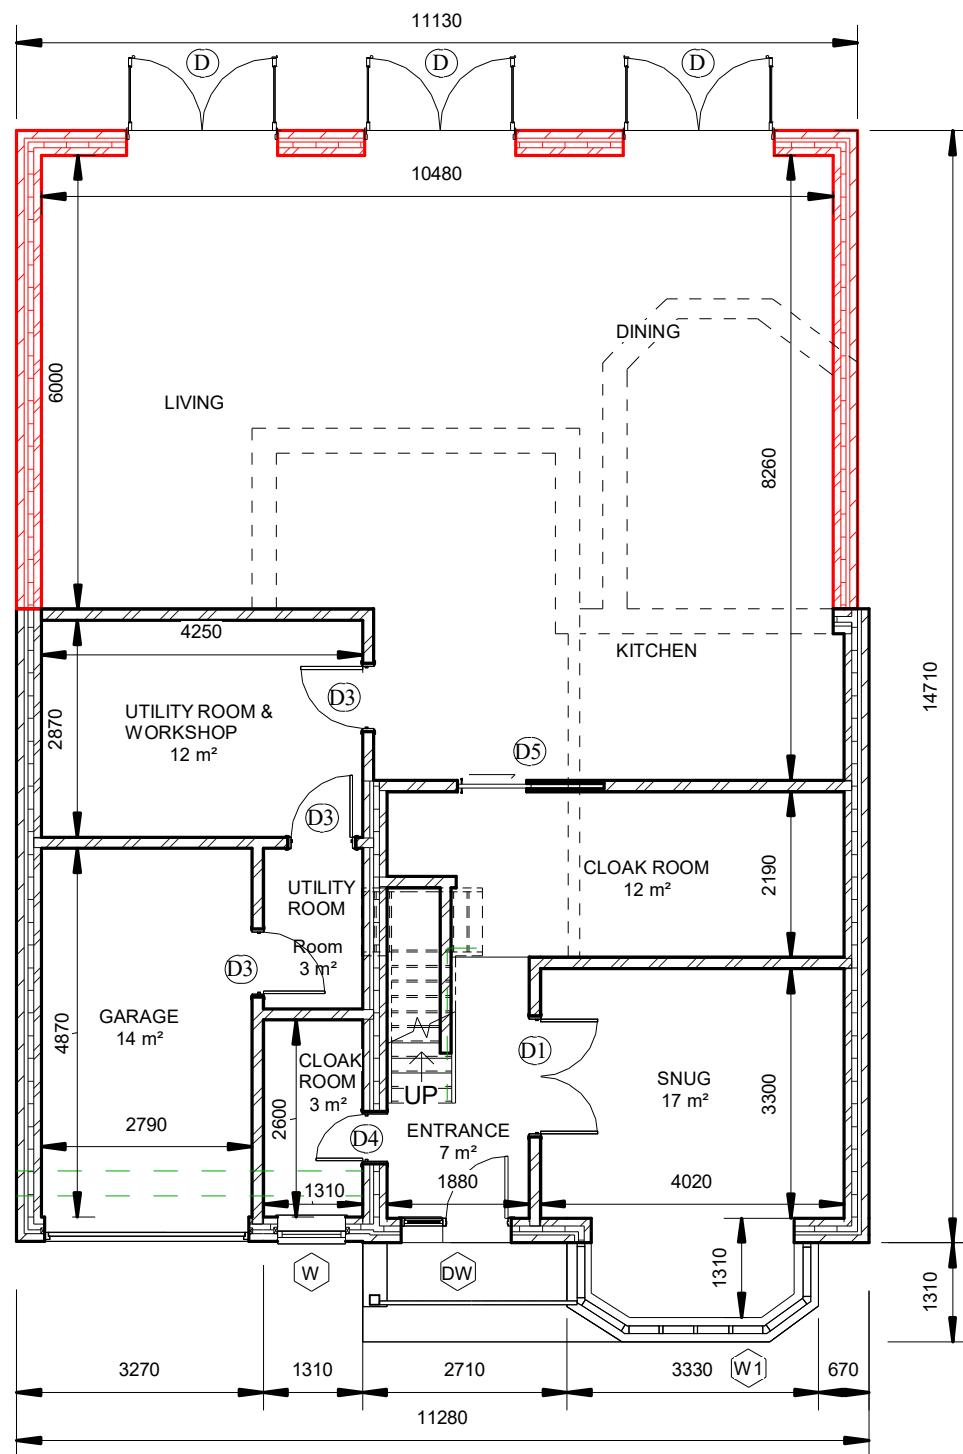


1 PROPOSED GROUND FLOOR
1 : 100




VISUAL SCALE 1:100 @ A3

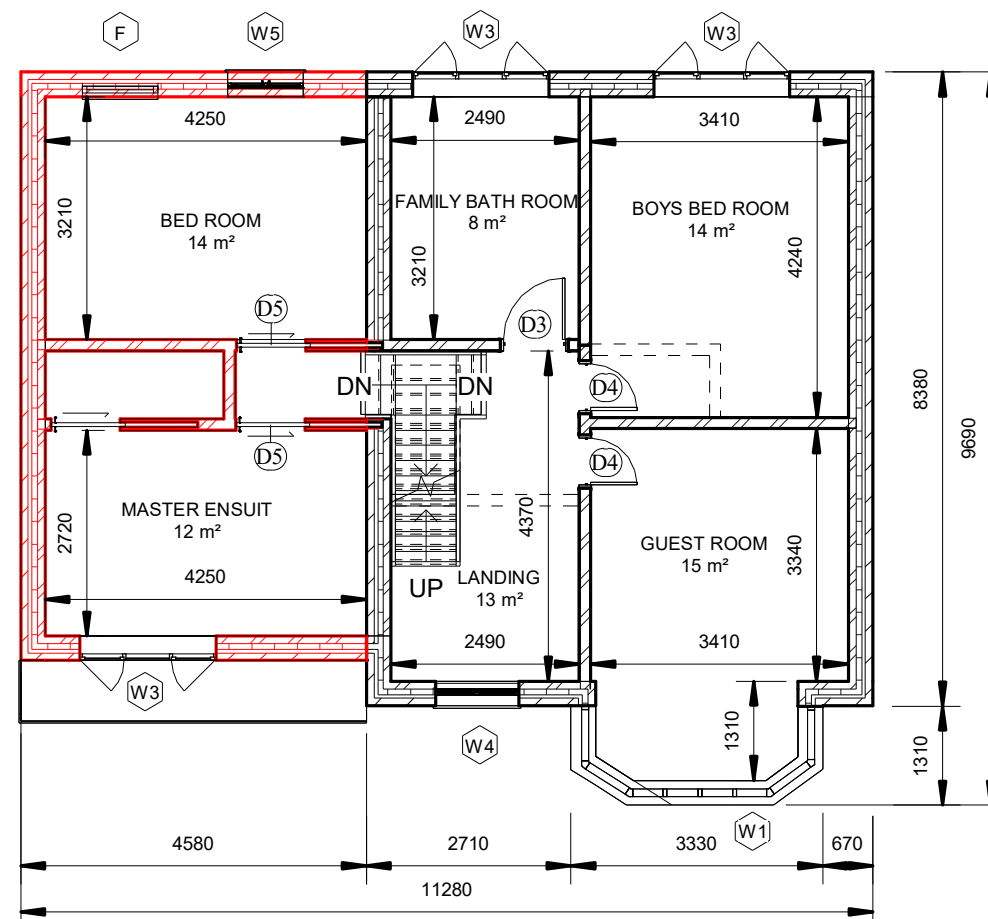

2 PROPOSED FIRST FLOOR
1 : 100

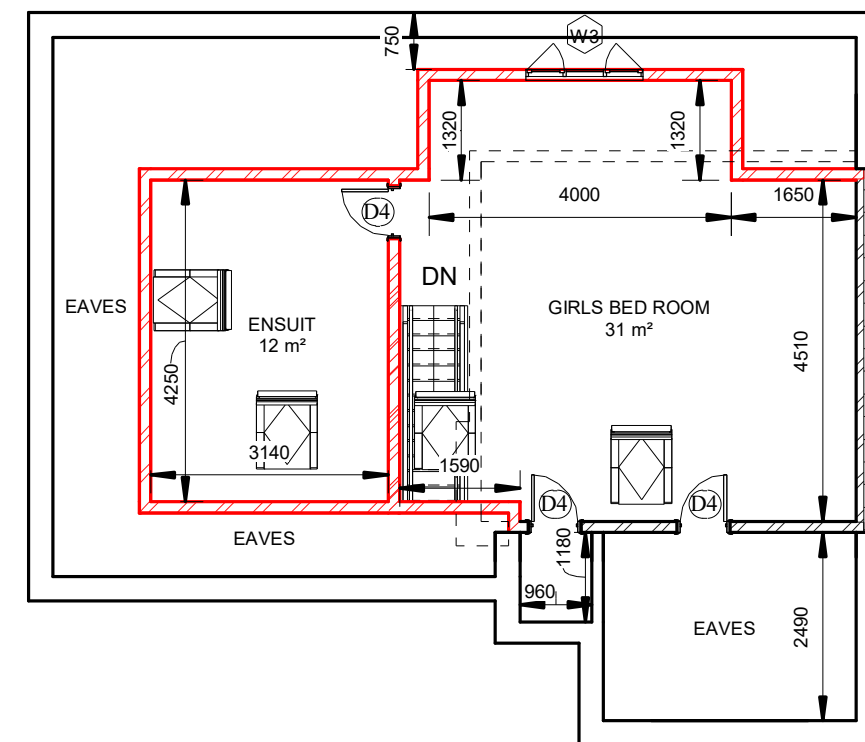

3 PROPOSED SECOND FLOOR
1 : 100

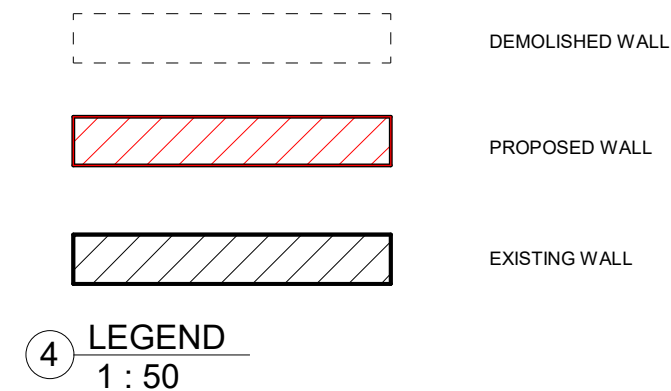

GDR ENGINEERING LTD
STRUCTURAL ENGINEERS & ARCHITECTS
MILL ROAD, BASINGSTOKE
gdengineeringltd@gmail.com
www.gdrengineering.co.uk
TEL:07999423501

CLIENT
Mr.BALJIT JOHAL,
No.05, ALDBOURNE AVENUE,
EARLEY READING RG6 7DB

TITLE PROPOSED FLOOR PLANS

							DRAWING STATUS - FOR APPROVAL	
							DRAWN BY: GWE	DATE: 25.02.2025
							CHECKED BY: GL	DATE: 25.02.2025
							SHEET SIZE -A3	SCALE: 1:100
REV.	DESCRIPTION	DR'N	CH'D	DATE			DRG.NO. GDR-WE-BJ-24-1005	