




1 FRONT ELEVATION

2 REAR ELEVATION E

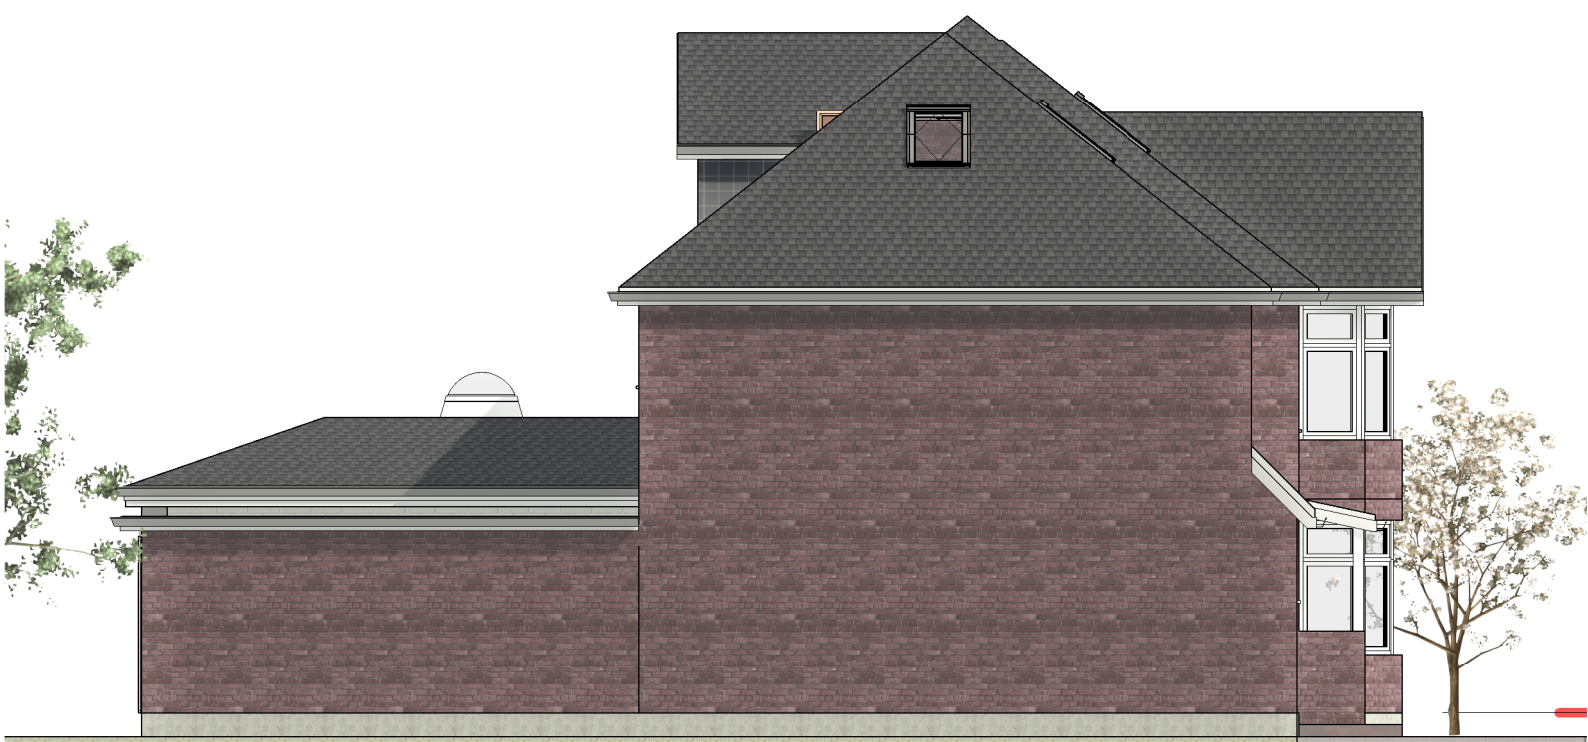

3 LEFT SIDE ELEVATION



4 3D VIEW

VISUAL SCALE 1:100 @ A3

**GDR ENGINEERING LTD**  
STRUCTURAL ENGINEERS & ARCHITECTS  
MILL ROAD, BASINGSTOKE  
gdengineeringltd@gmail.com  
www.gdrengineering.co.uk  
TEL:07999423501

|        |                                                                        |
|--------|------------------------------------------------------------------------|
| CLIENT | Mr.BALJIT JOHAL,<br>No.05, ALDBOURNE AVENUE,<br>EARLEY READING RG6 7DB |
| TITLE  | PROPOSED ELEVATIONS                                                    |

| REV. | DESCRIPTION | DR'N | CH'D | DATE |
|------|-------------|------|------|------|
|      |             |      |      |      |
|      |             |      |      |      |
|      |             |      |      |      |
|      |             |      |      |      |

|                               |                  |
|-------------------------------|------------------|
| DRAWING STATUS - FOR APPROVAL |                  |
| DRAWN BY: GWE                 | DATE: 25.02.2025 |
| CHECKED BY: GL                | DATE: 25.02.2025 |
| SHEET SIZE -A3                | SCALE: 1:100     |
| DRG.NO. GDR-WE-BJ-24-1004     |                  |