




Existing Roof Plan _ scale 1:50 @ A1

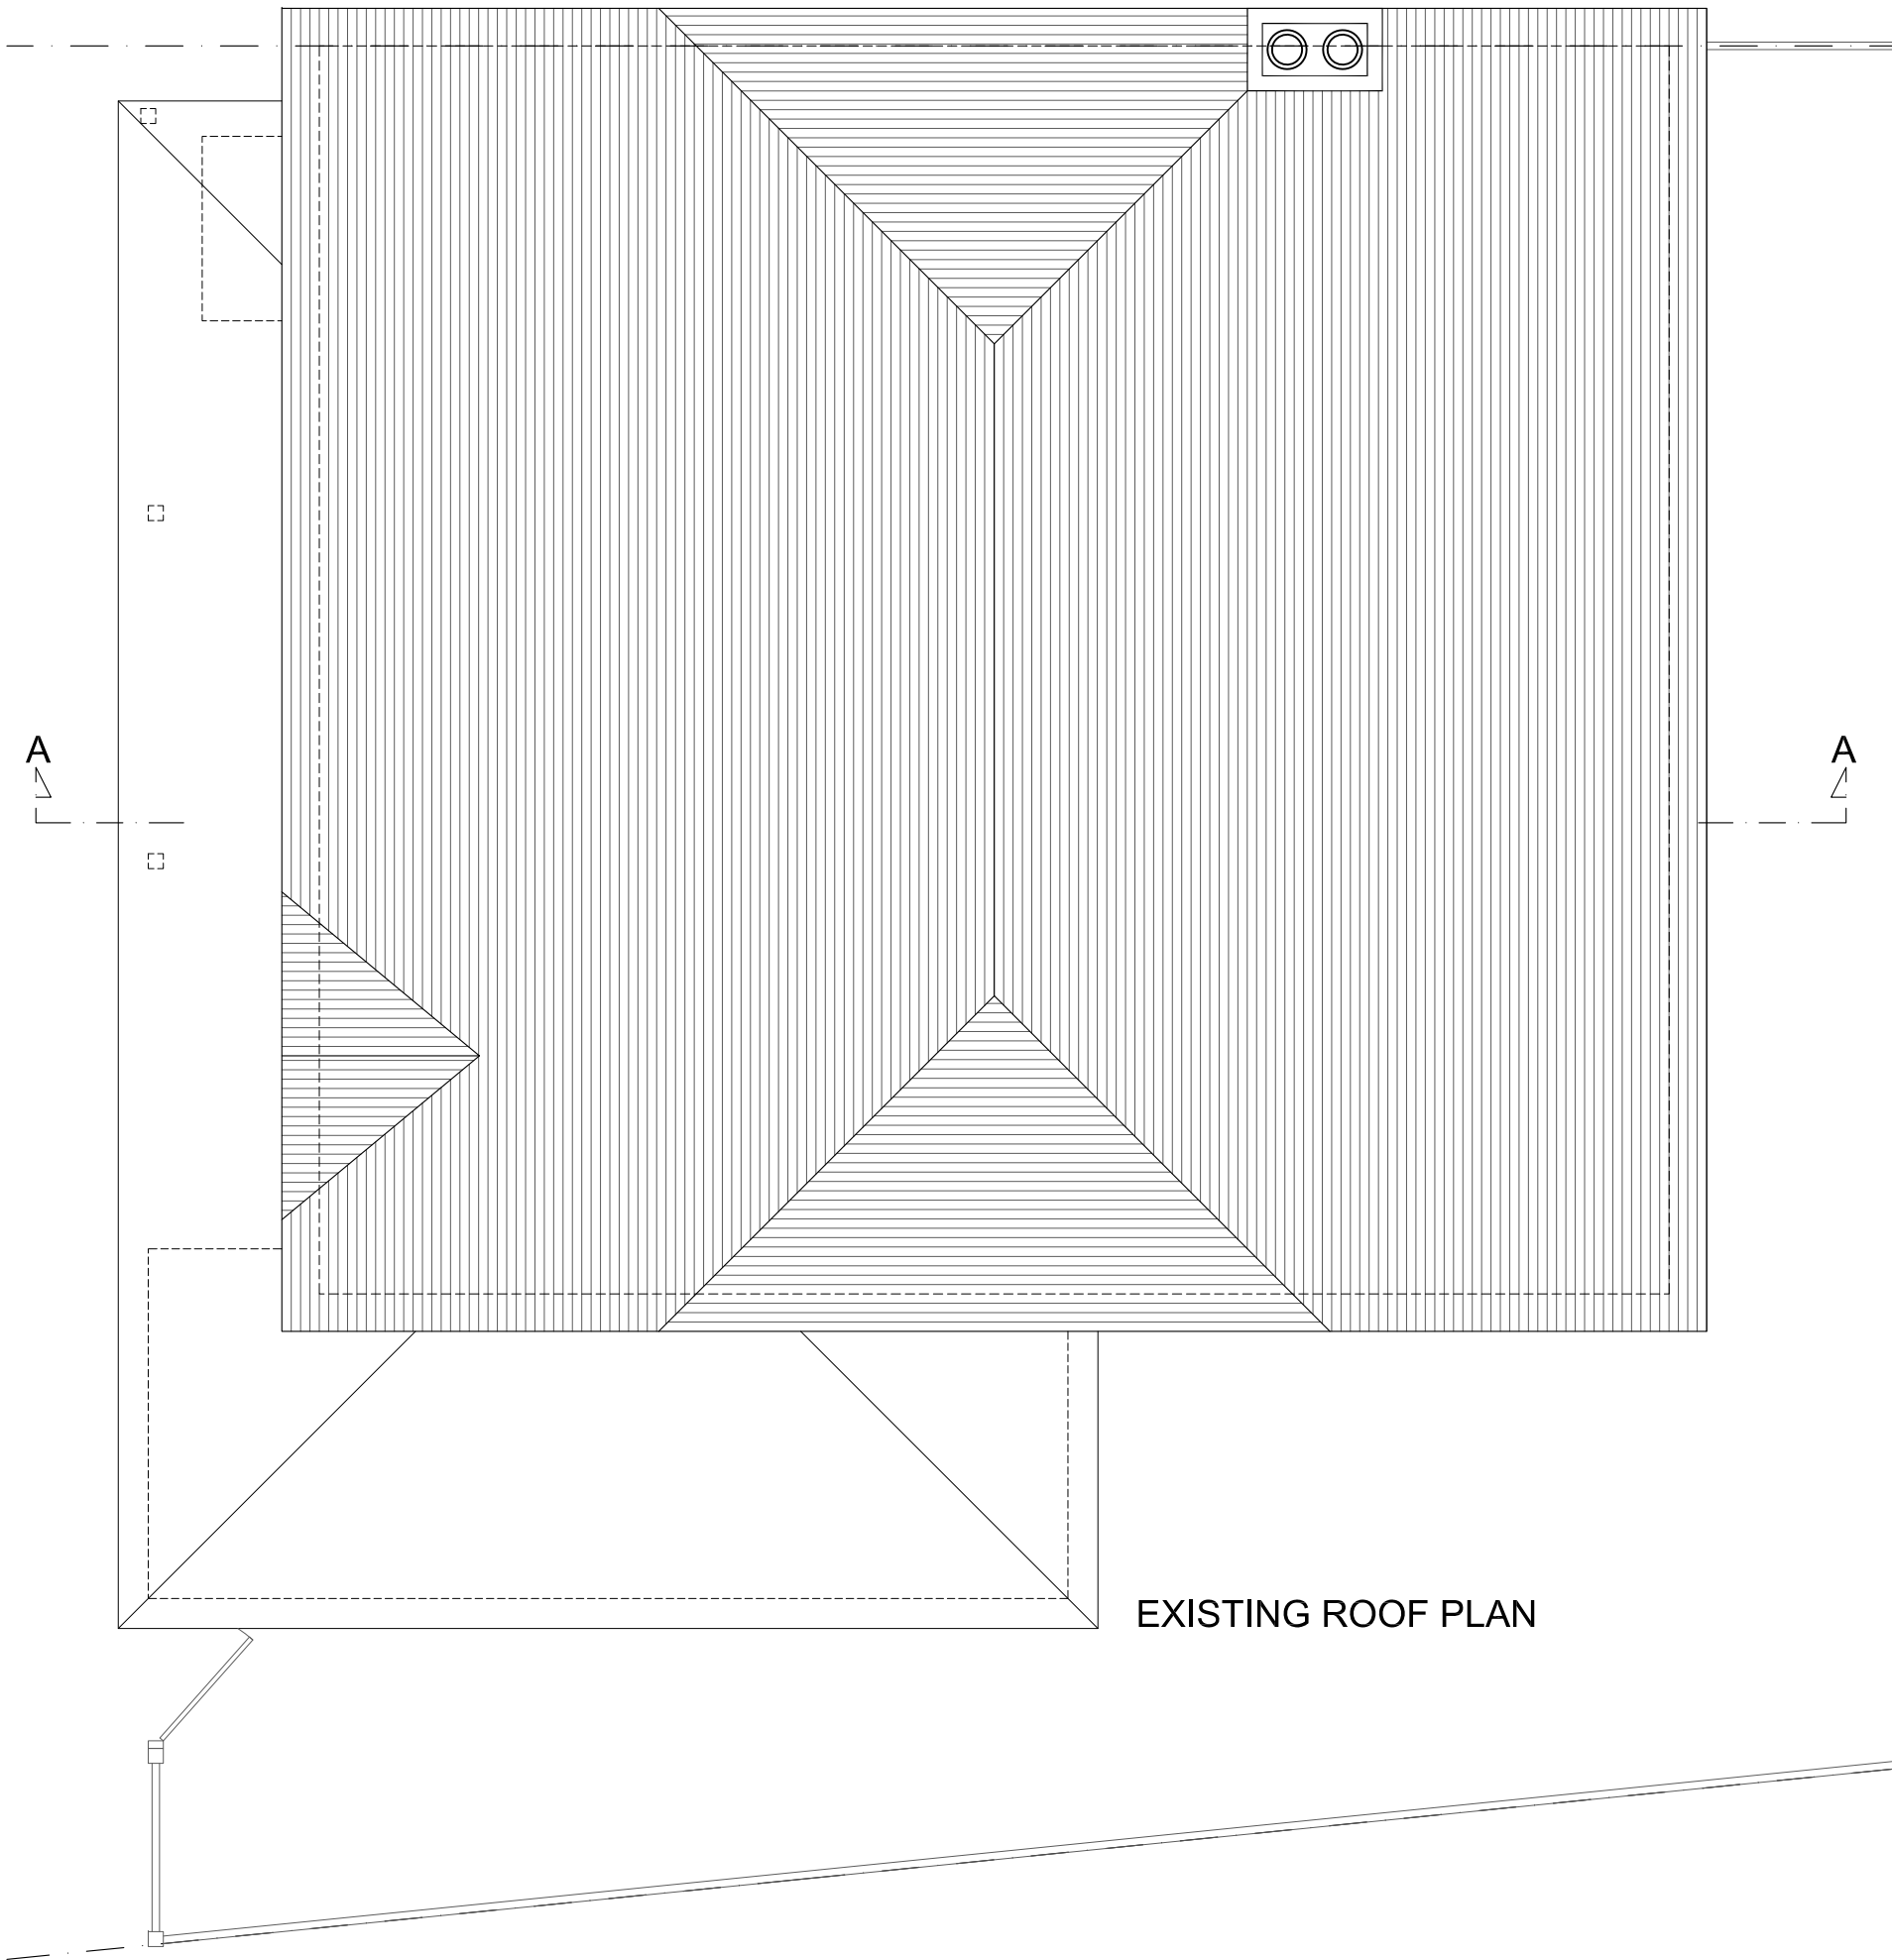


Existing Loft Floor Plan _ scale 1:50 @ A1

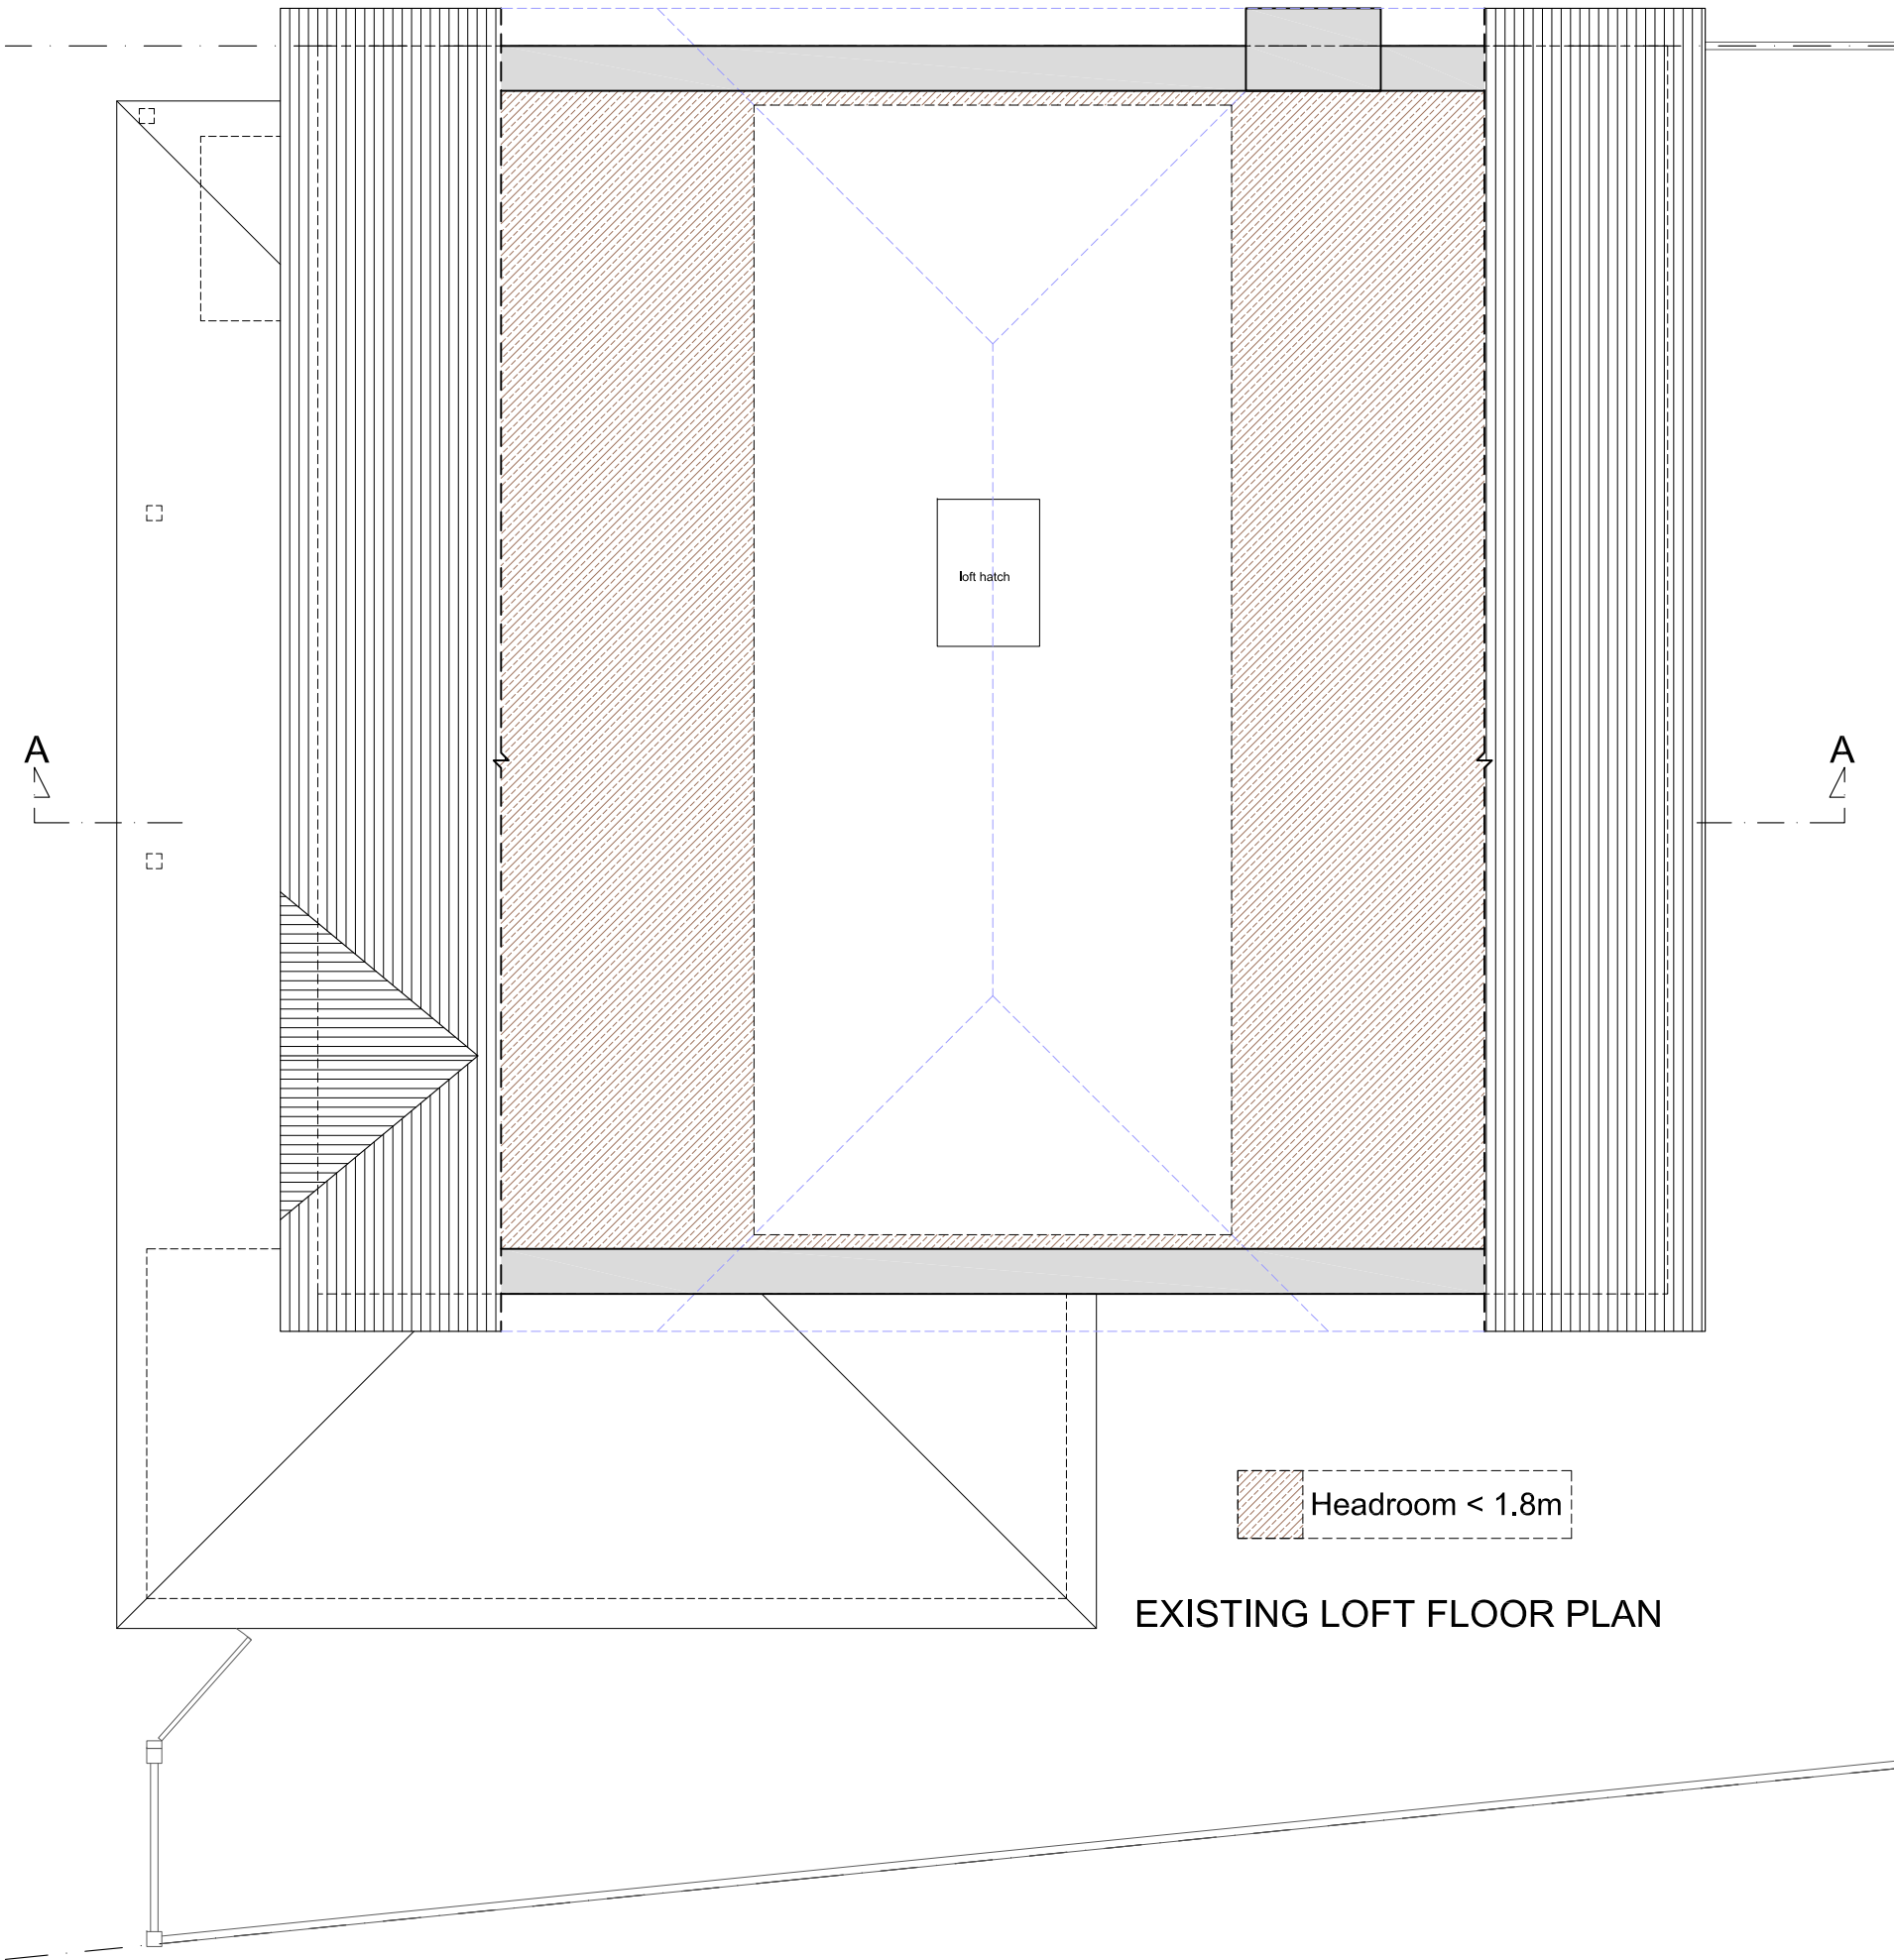

Existing Ground Floor Plan _ scale 1:50 @ A1

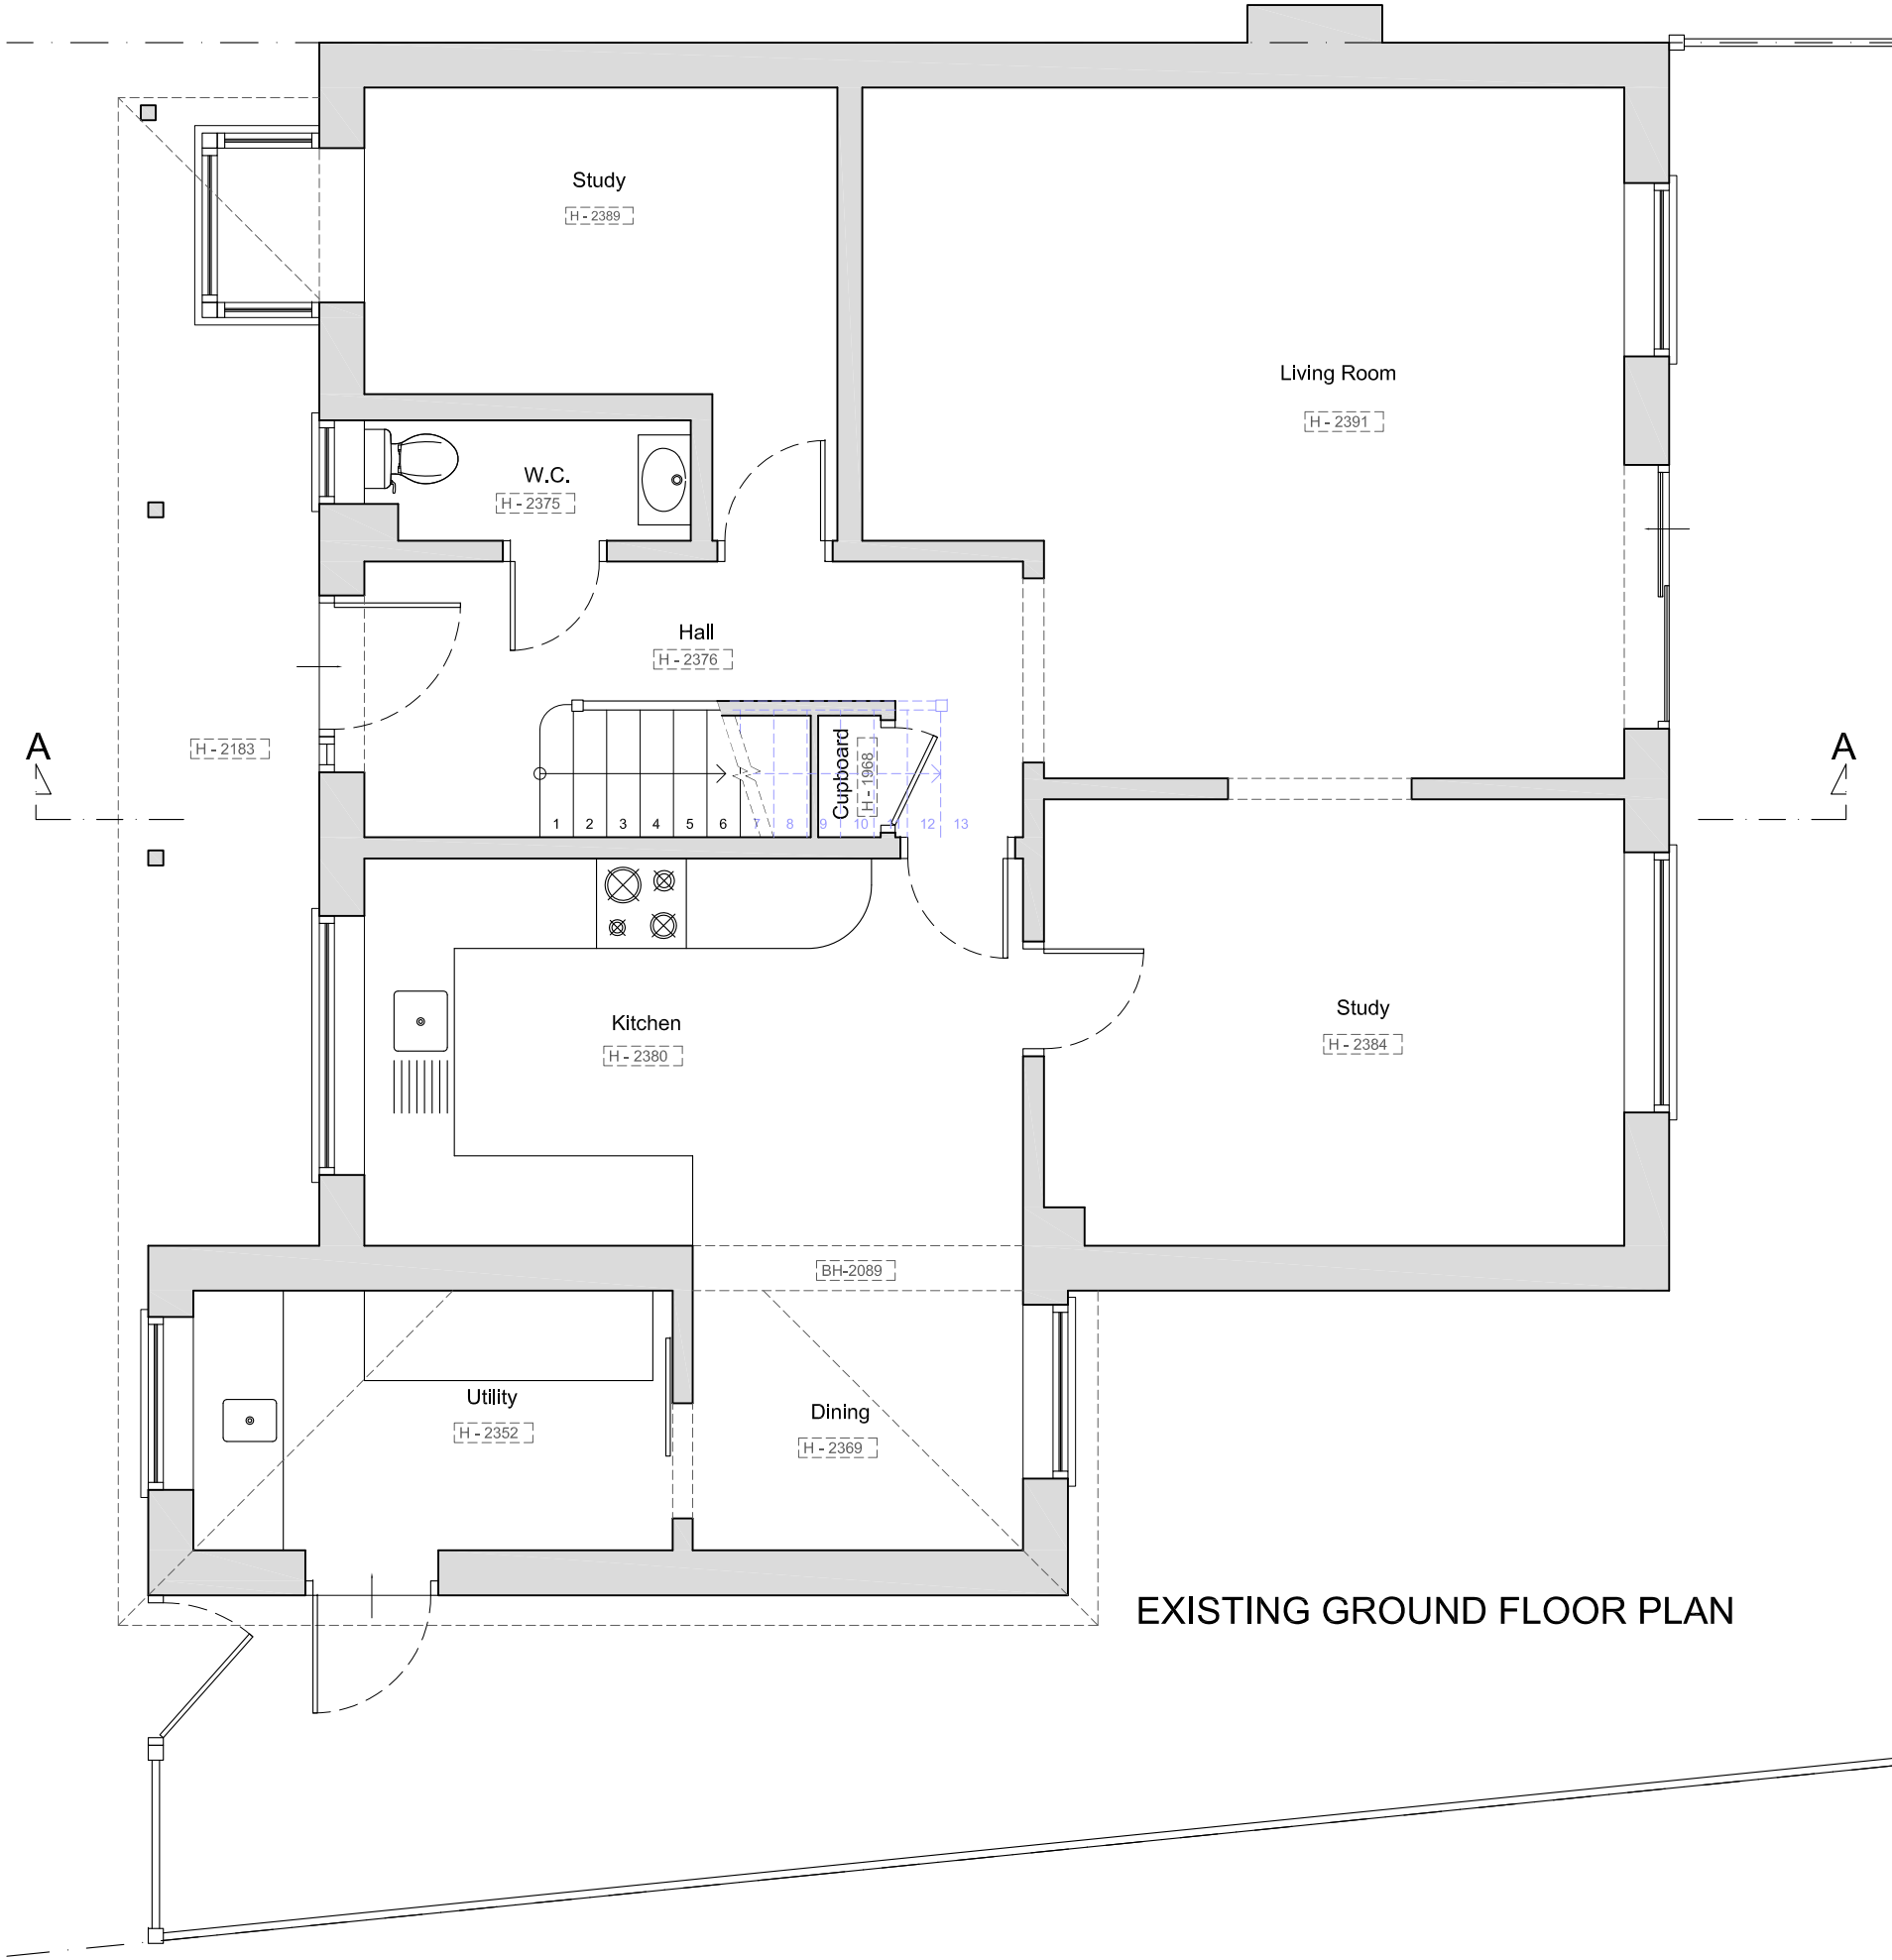

Existing First Floor Plan _ scale 1:50 @ A1

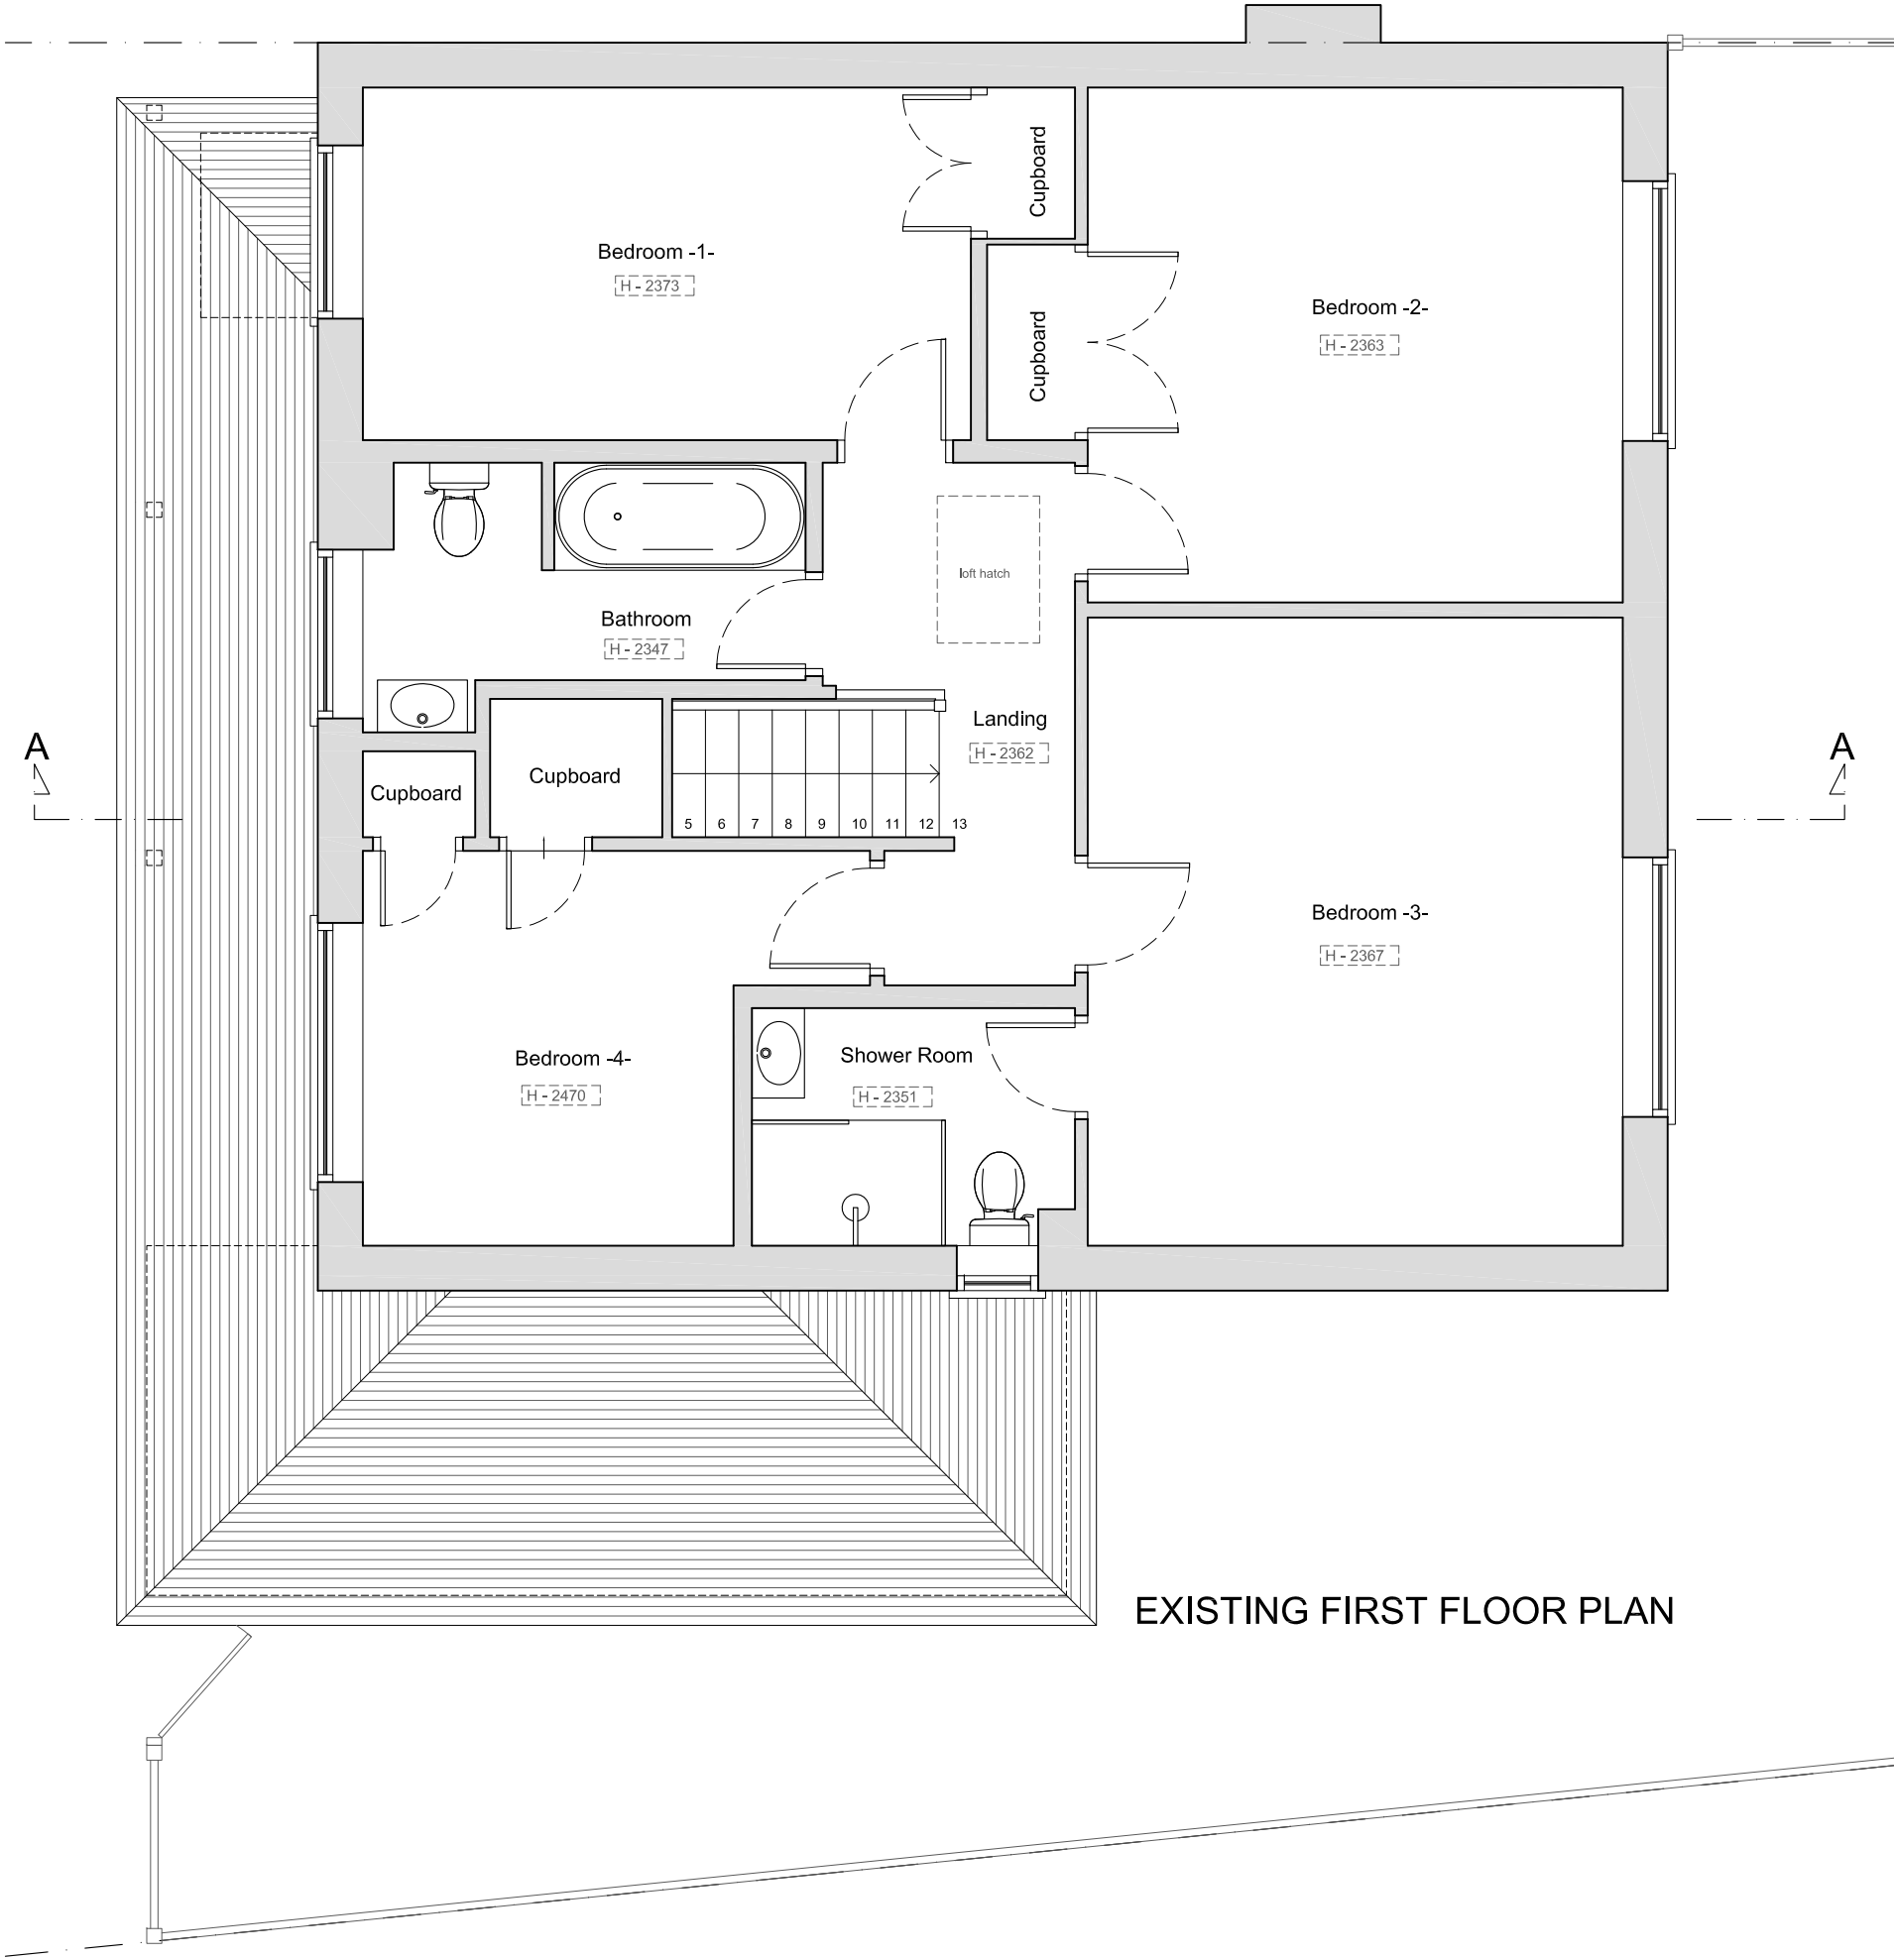

Copyright © The Loft Room

This drawing which is the property of The Loft Room Ltd is the subject of Intellectual Property Rights including copyright and design right and shall not be reproduced, copied, loaned or submitted to any other party without the written consent of The Loft Room Ltd.

Any discrepancies to be reported to The Loft Room Ltd prior to setting out or ordering of any materials.

Notes:

Proposed staircase is shown as a guide. Exact layout and dimensions is be confirmed by the staircase company and the Building Control on site.

New casement window sizes to be confirmed with client on site.


Plans may change after Contract is Signed subject to Final Design and Specific Structural Engineer Specifications.

The Contractor should check all dimensions on site prior to ordering materials or fitting any steel beams/timber joists.

Exact position and size of all chimney stacks/breasts to be confirmed on site prior to ordering materials. In case the proposed structure is affected, the Contractor should report back to the Engineer or Architect.

General Notes on Layout and Furniture:

Please note furniture, beds, kitchens and cupboard shown are for illustration purposes only and are Not Included in the Contract UNLESS PREVIOUSLY AGREED and/or OTHERWISE SPECIFIED on plans.

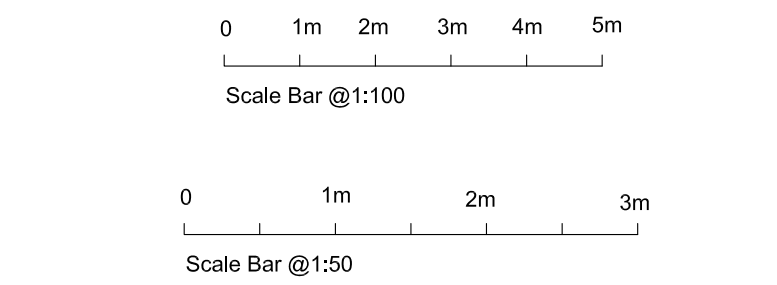

THE LOFT ROOM

BUILDING ABOVE THE REST

Email: info@the-loftroom.com Web: www.the-loftroom.co.uk

Registered Office: Causeway House, 13 The Causeway, Teddington, TW11 0JR

Project

LOFT CONVERSION WITH REAR DORMER AND ROOF TERRACE AT
12 TAMARISK RISE
WOKINGHAM
RG40 1WG

Client

Urja & Delash Patel
12 TAMARISK RISE
WOKINGHAM
RG40 1WG

Drawing Title

EXISTING FLOOR PLANS

Scale	Drawn	Checked	Authorised
1:50@A1	—	—	—
	16th April 2025	—	—

Drawing Number	Rev
LR_25_12TAMARISKRISE_01	B

Existing Front & Side Elevation -A- _ scale 1:50 @ A1



EXISTING FRONT ELEVATION




EXISTING SIDE ELEVATION -A-

Existing Rear & Side Elevation -B- _ scale 1:50 @ A1



EXISTING REAR ELEVATION

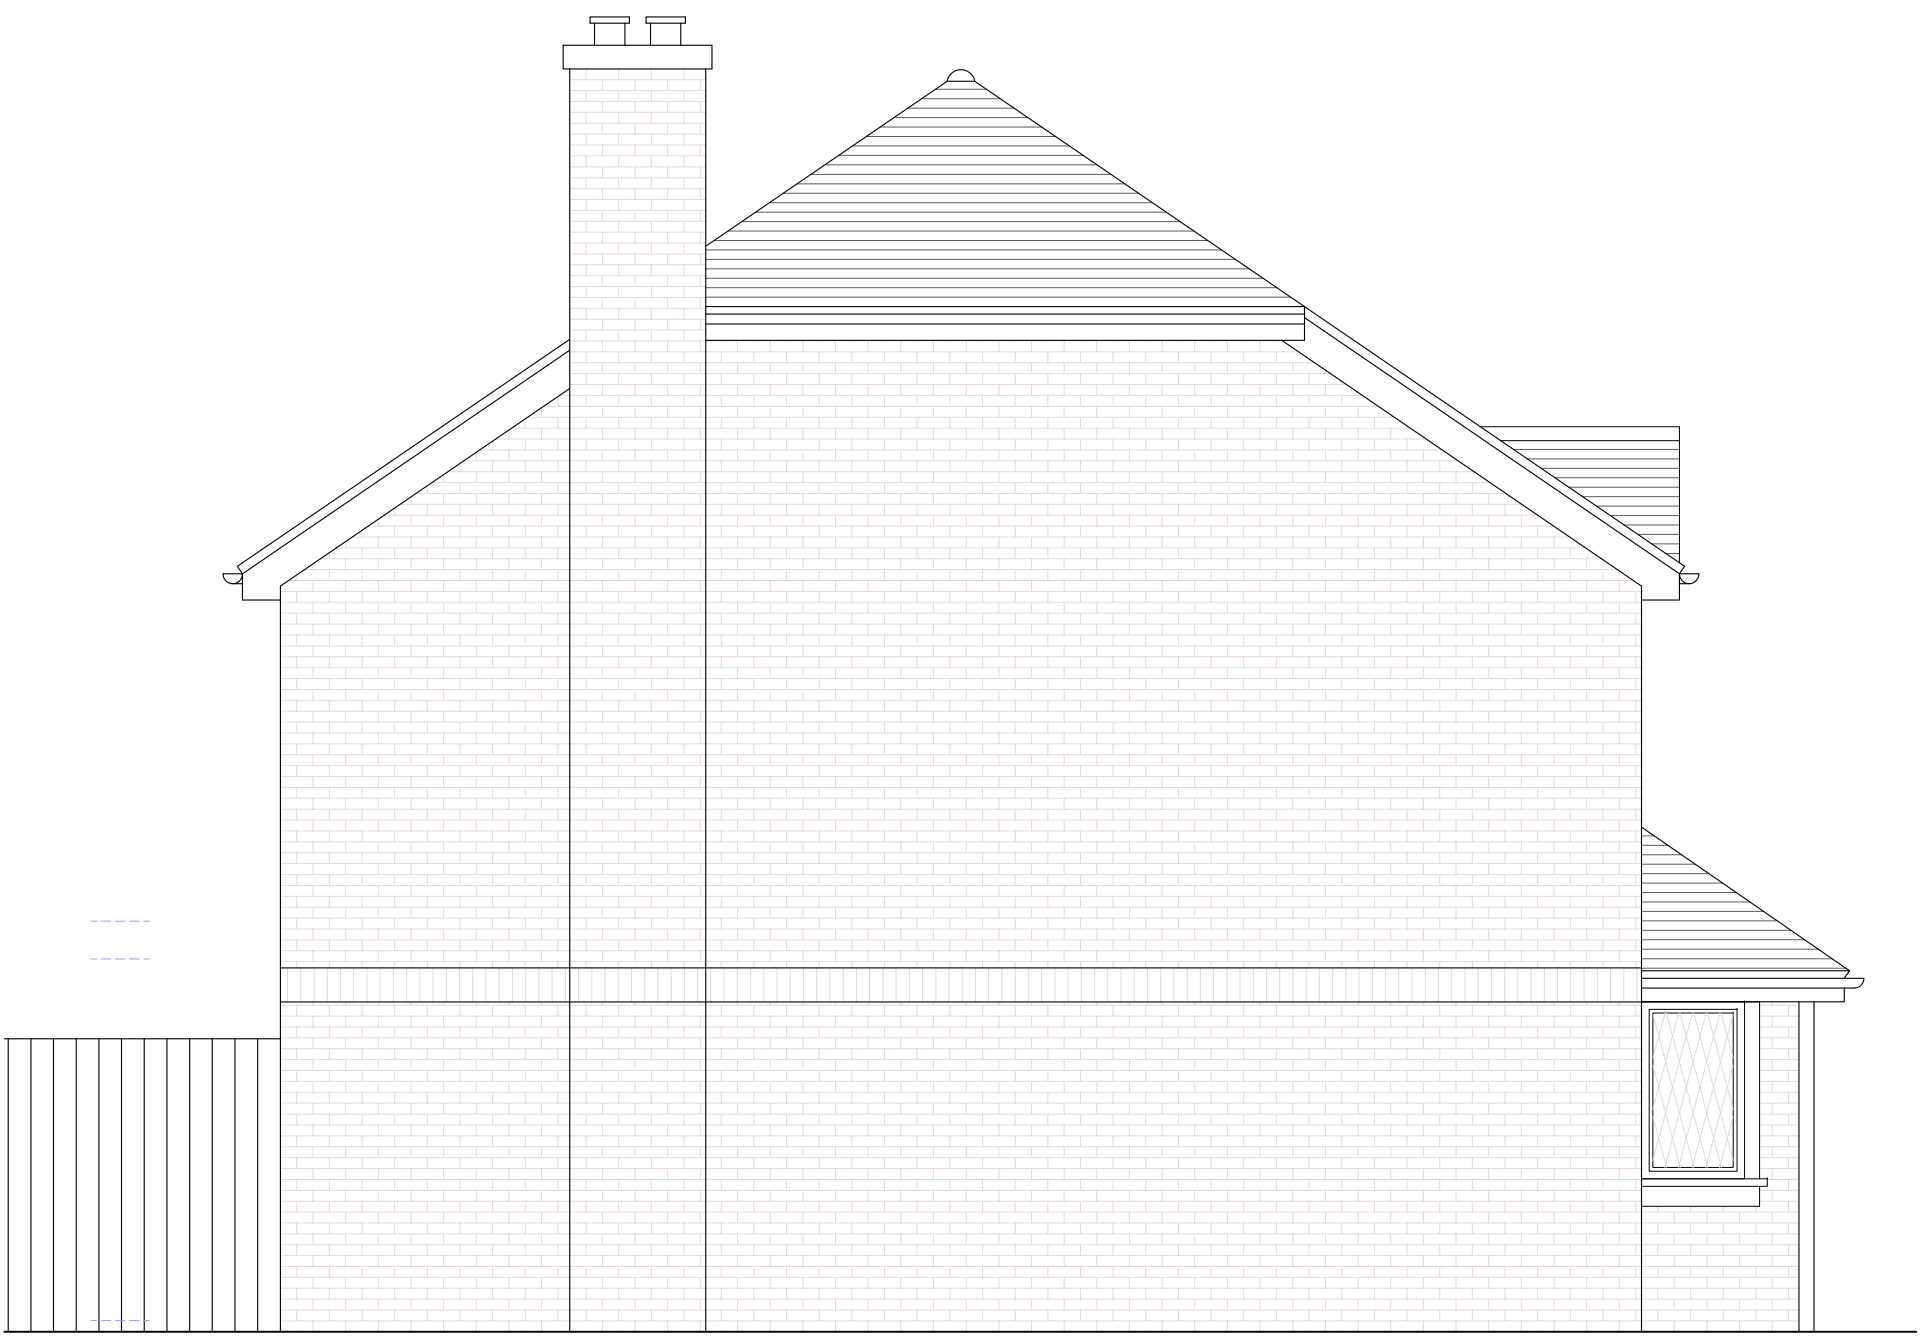

EXISTING SIDE ELEVATION -B-

Copyright © The Loft Room

This drawing which is the property of The Loft Room Ltd is the subject of Intellectual Property Rights including copyright and design right and shall not be reproduced, copied, loaned or submitted to any other party without the written consent of The Loft Room Ltd.

Any discrepancies to be reported to The Loft Room Ltd prior to setting out or ordering of any materials.

Notes:

Proposed staircase is shown as a guide. Exact layout and dimensions is be confirmed by the staircase company and the Building Control on site.

New casement window sizes to be confirmed with client on site.

Plans may change after Contract is Signed subject to Final Design and Specific Structural Engineer Specifications.

The Contractor should check all dimensions on site prior to ordering materials or fitting any steel beams/timber joists.

Exact position and size of all chimney stacks/breasts to be confirmed on site prior to ordering materials. In case the proposed structure is affected, the Contractor should report back to the Engineer or Architect.

General Notes on Layout and Furniture:

Please note furniture, beds, kitchens and cupboard shown are **for illustration purposes only** and are **Not** Included in the Contract **UNLESS PREVIOUSLY AGREED** and/or OTHERWISE SPECIFIED on plans.

0 1m 2m 3m 4m 5m

Scale Bar @1:100

0 1m 2m 3m

Scale Bar @1:50

THE

LOFT ROOM

BUILDING ABOVE THE REST

Email: info@the-loftroom.com Web: www.the-loftroom.co.uk

Registered Office: Causeway House, 13 The Causeway, Teddington, TW11 0JR

Project

LOFT CONVERSION WITH REAR DORMER AND ROOF TERRACE AT
12 TAMARISK RISE
WOKINGHAM
RG40 1WG


Client
Urja & Delash Patel
12 TAMARISK RISE
WOKINGHAM
RG40 1WG

Drawing Title
EXISTING ELEVATIONS


Scale	Drawn	Checked	Authorised
1:50@A1	—	—	—
	16th April 2025	—	—

Drawing Number	Rev
LR_25_12TAMARISKRISE_02	B


Proposed Roof Plan _ scale 1:50 @ A1

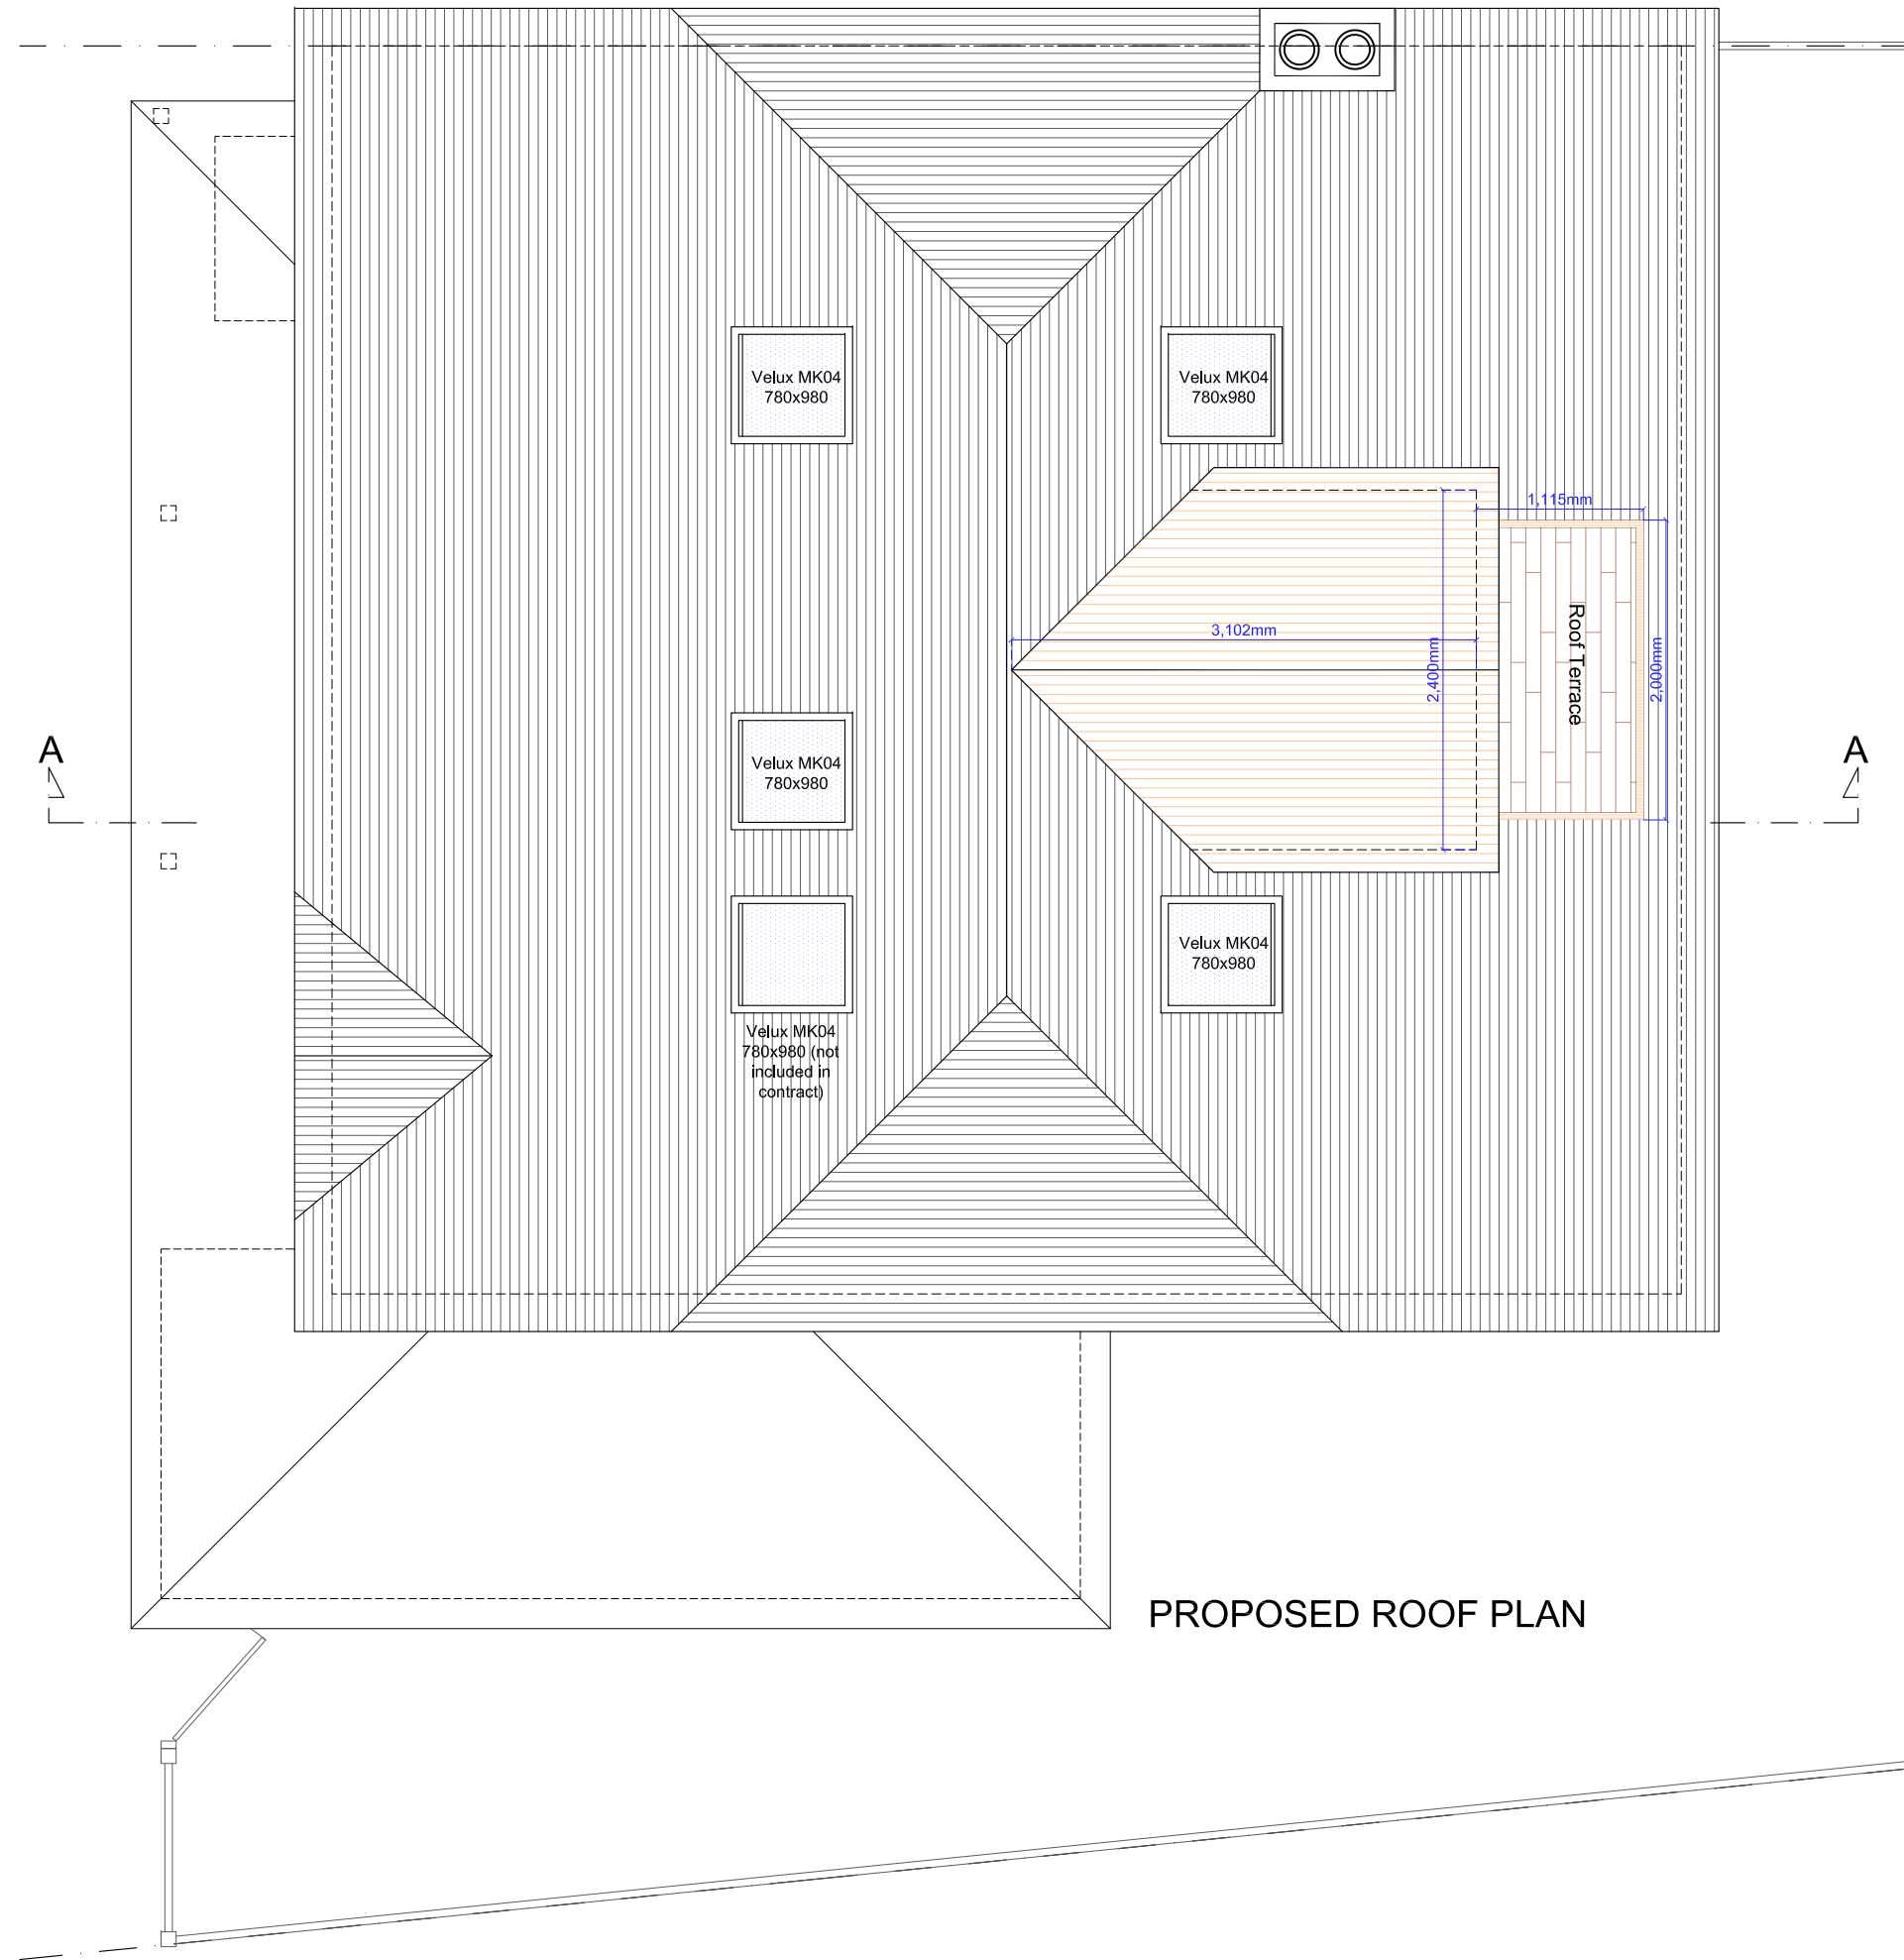


Proposed Loft Floor Plan _ scale 1:50 @ A1

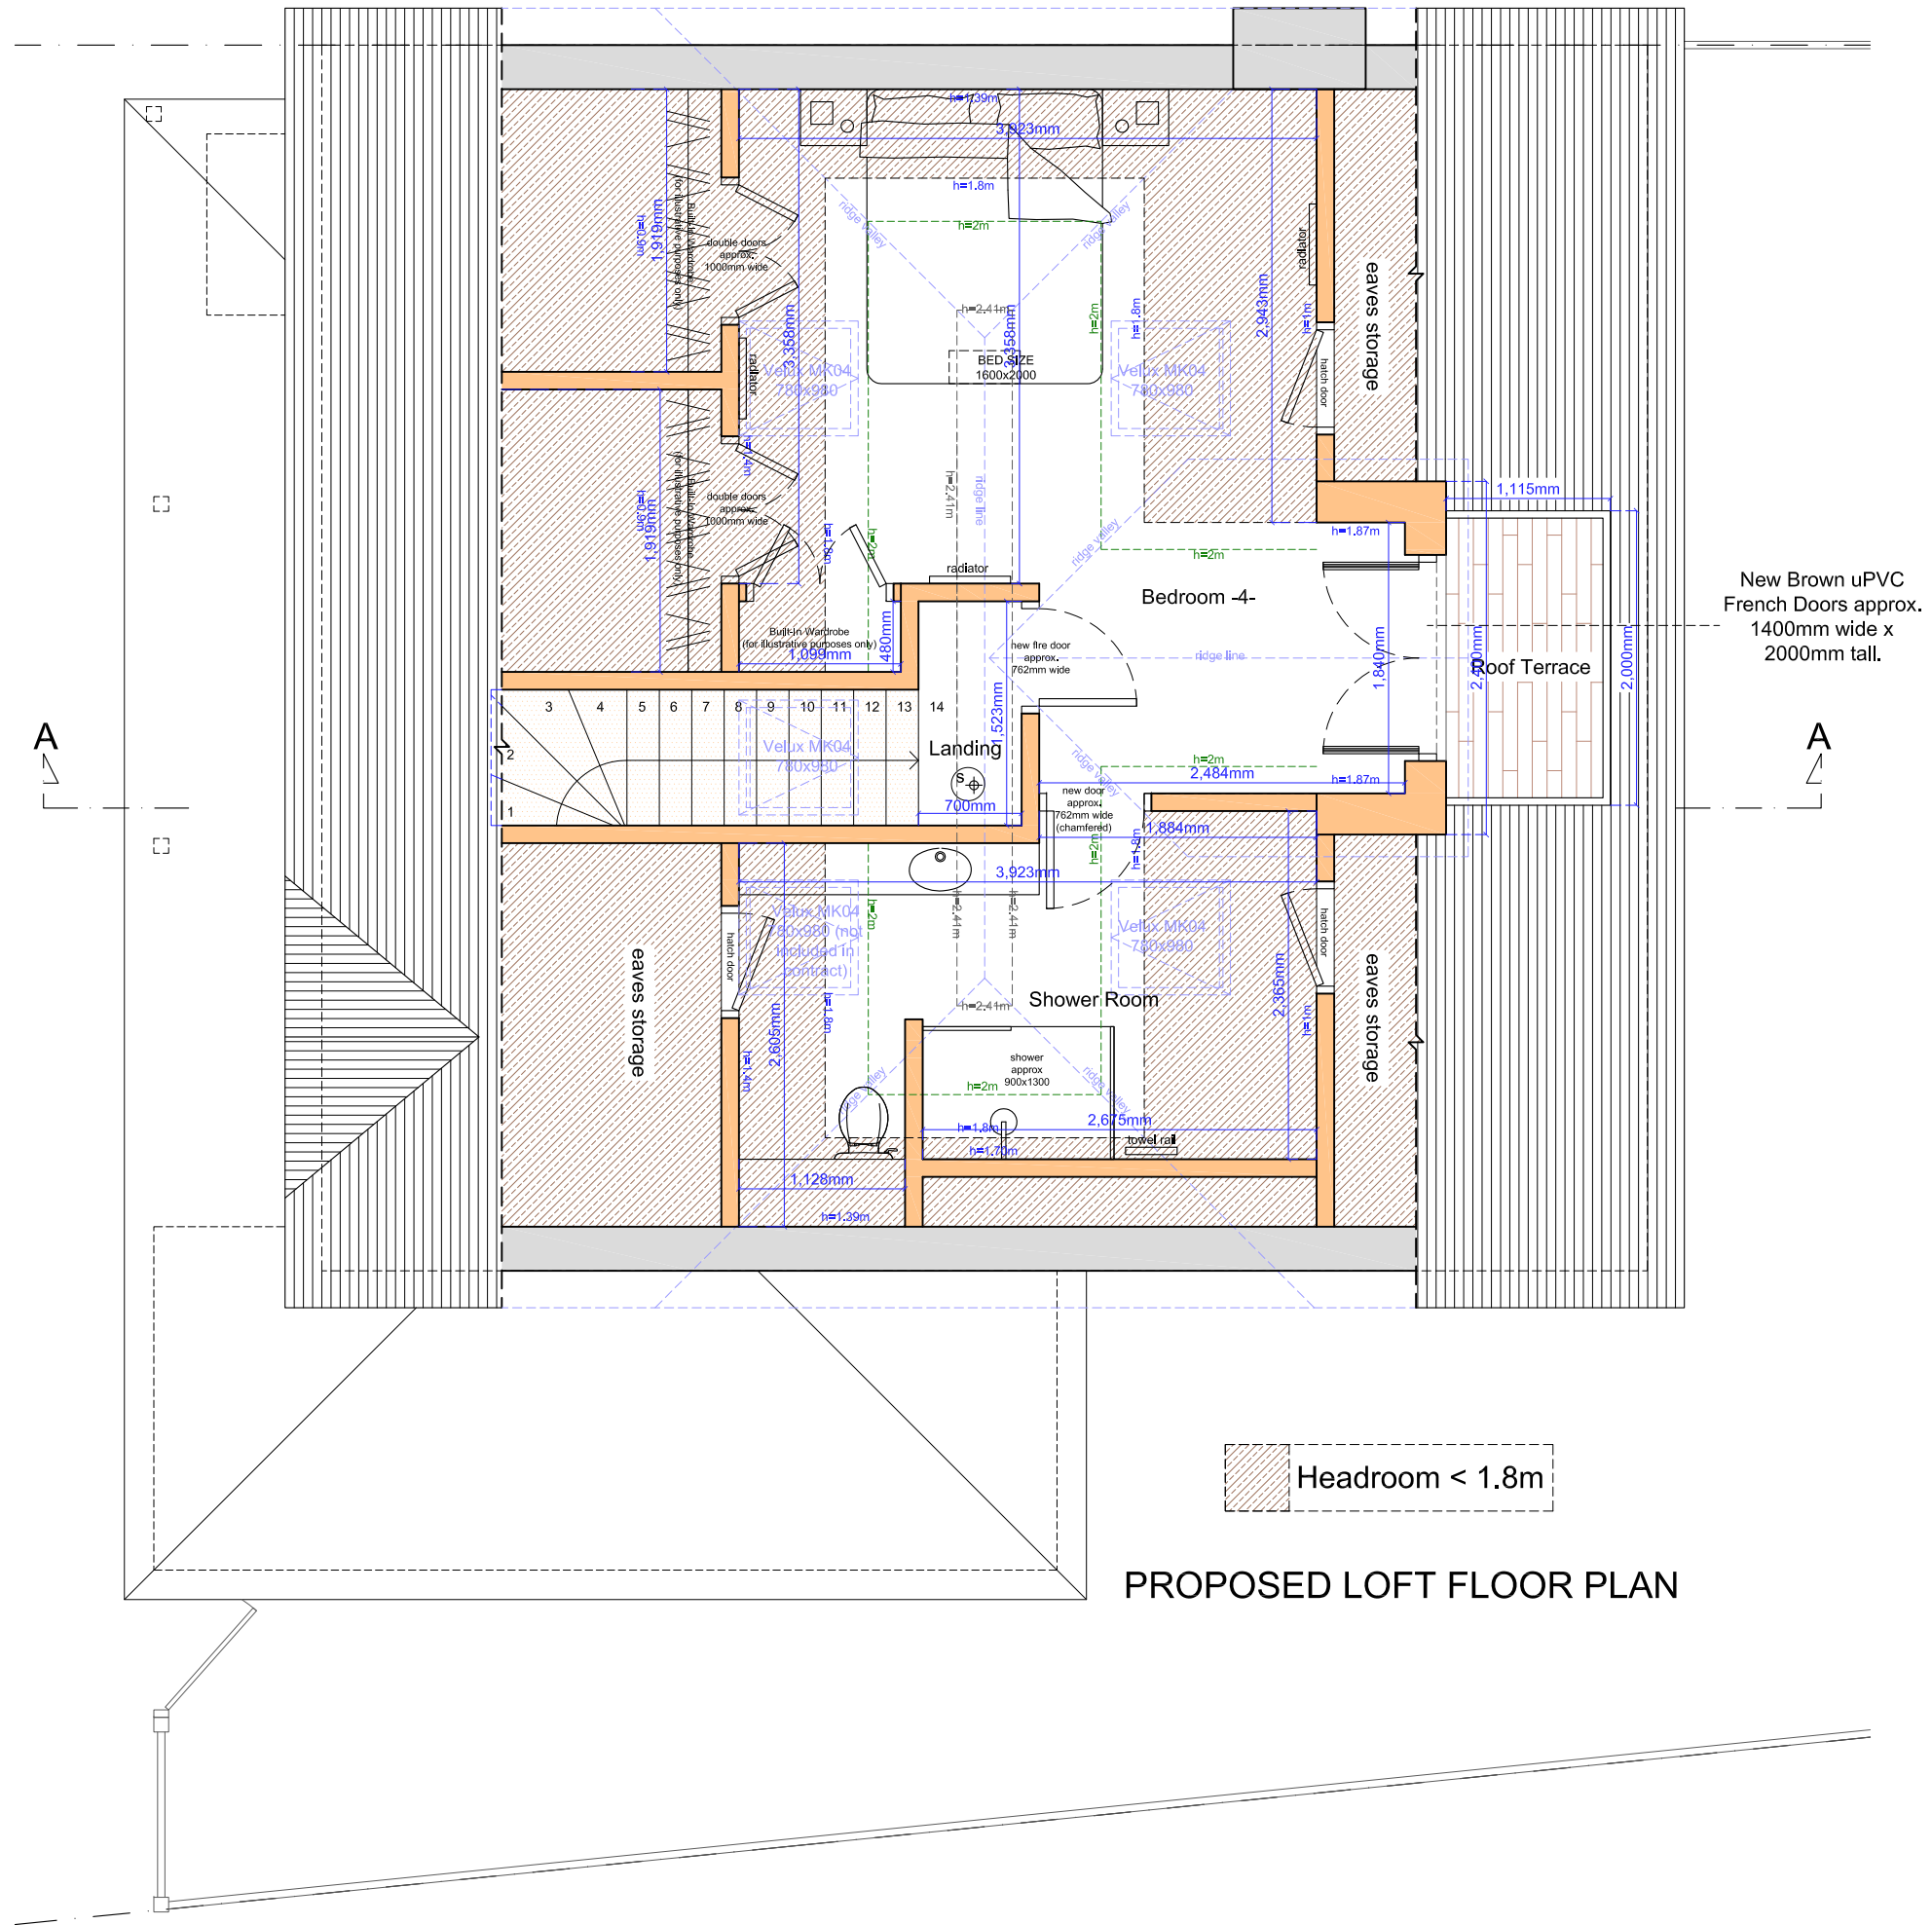

Proposed Ground Floor Plan _ scale 1:50 @ A1

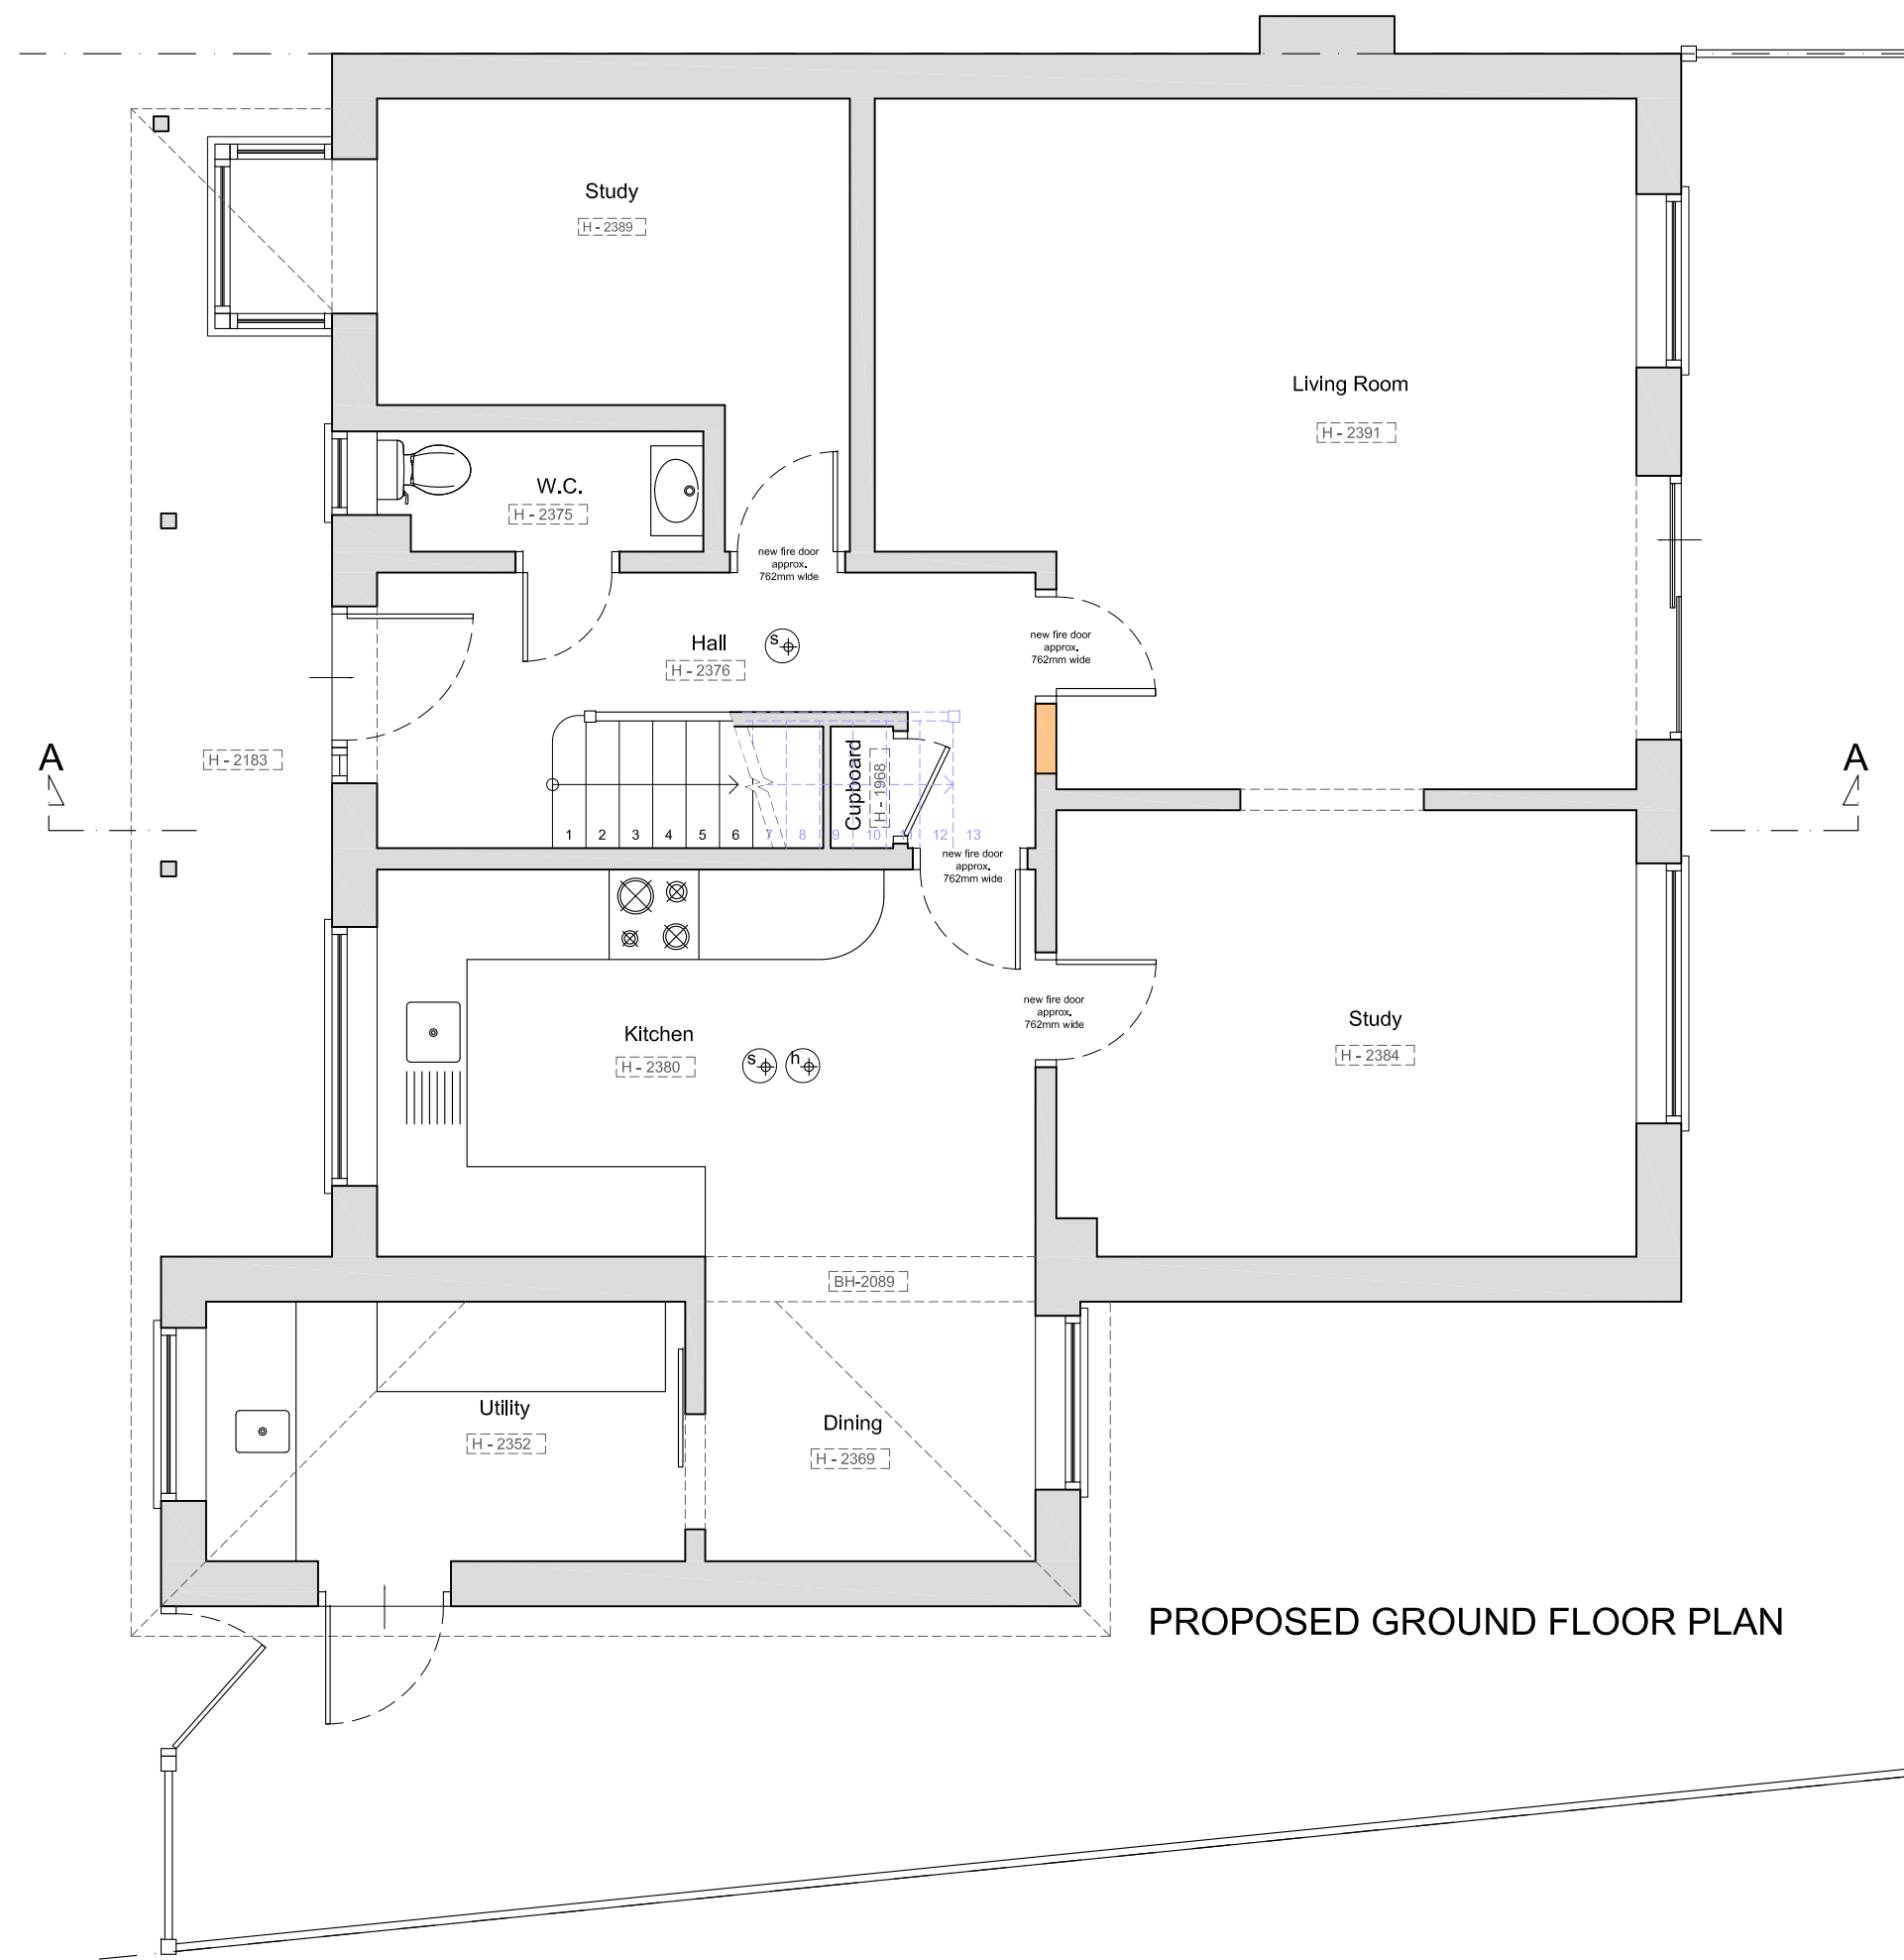

Proposed First Floor Plan _ scale 1:50 @ A1

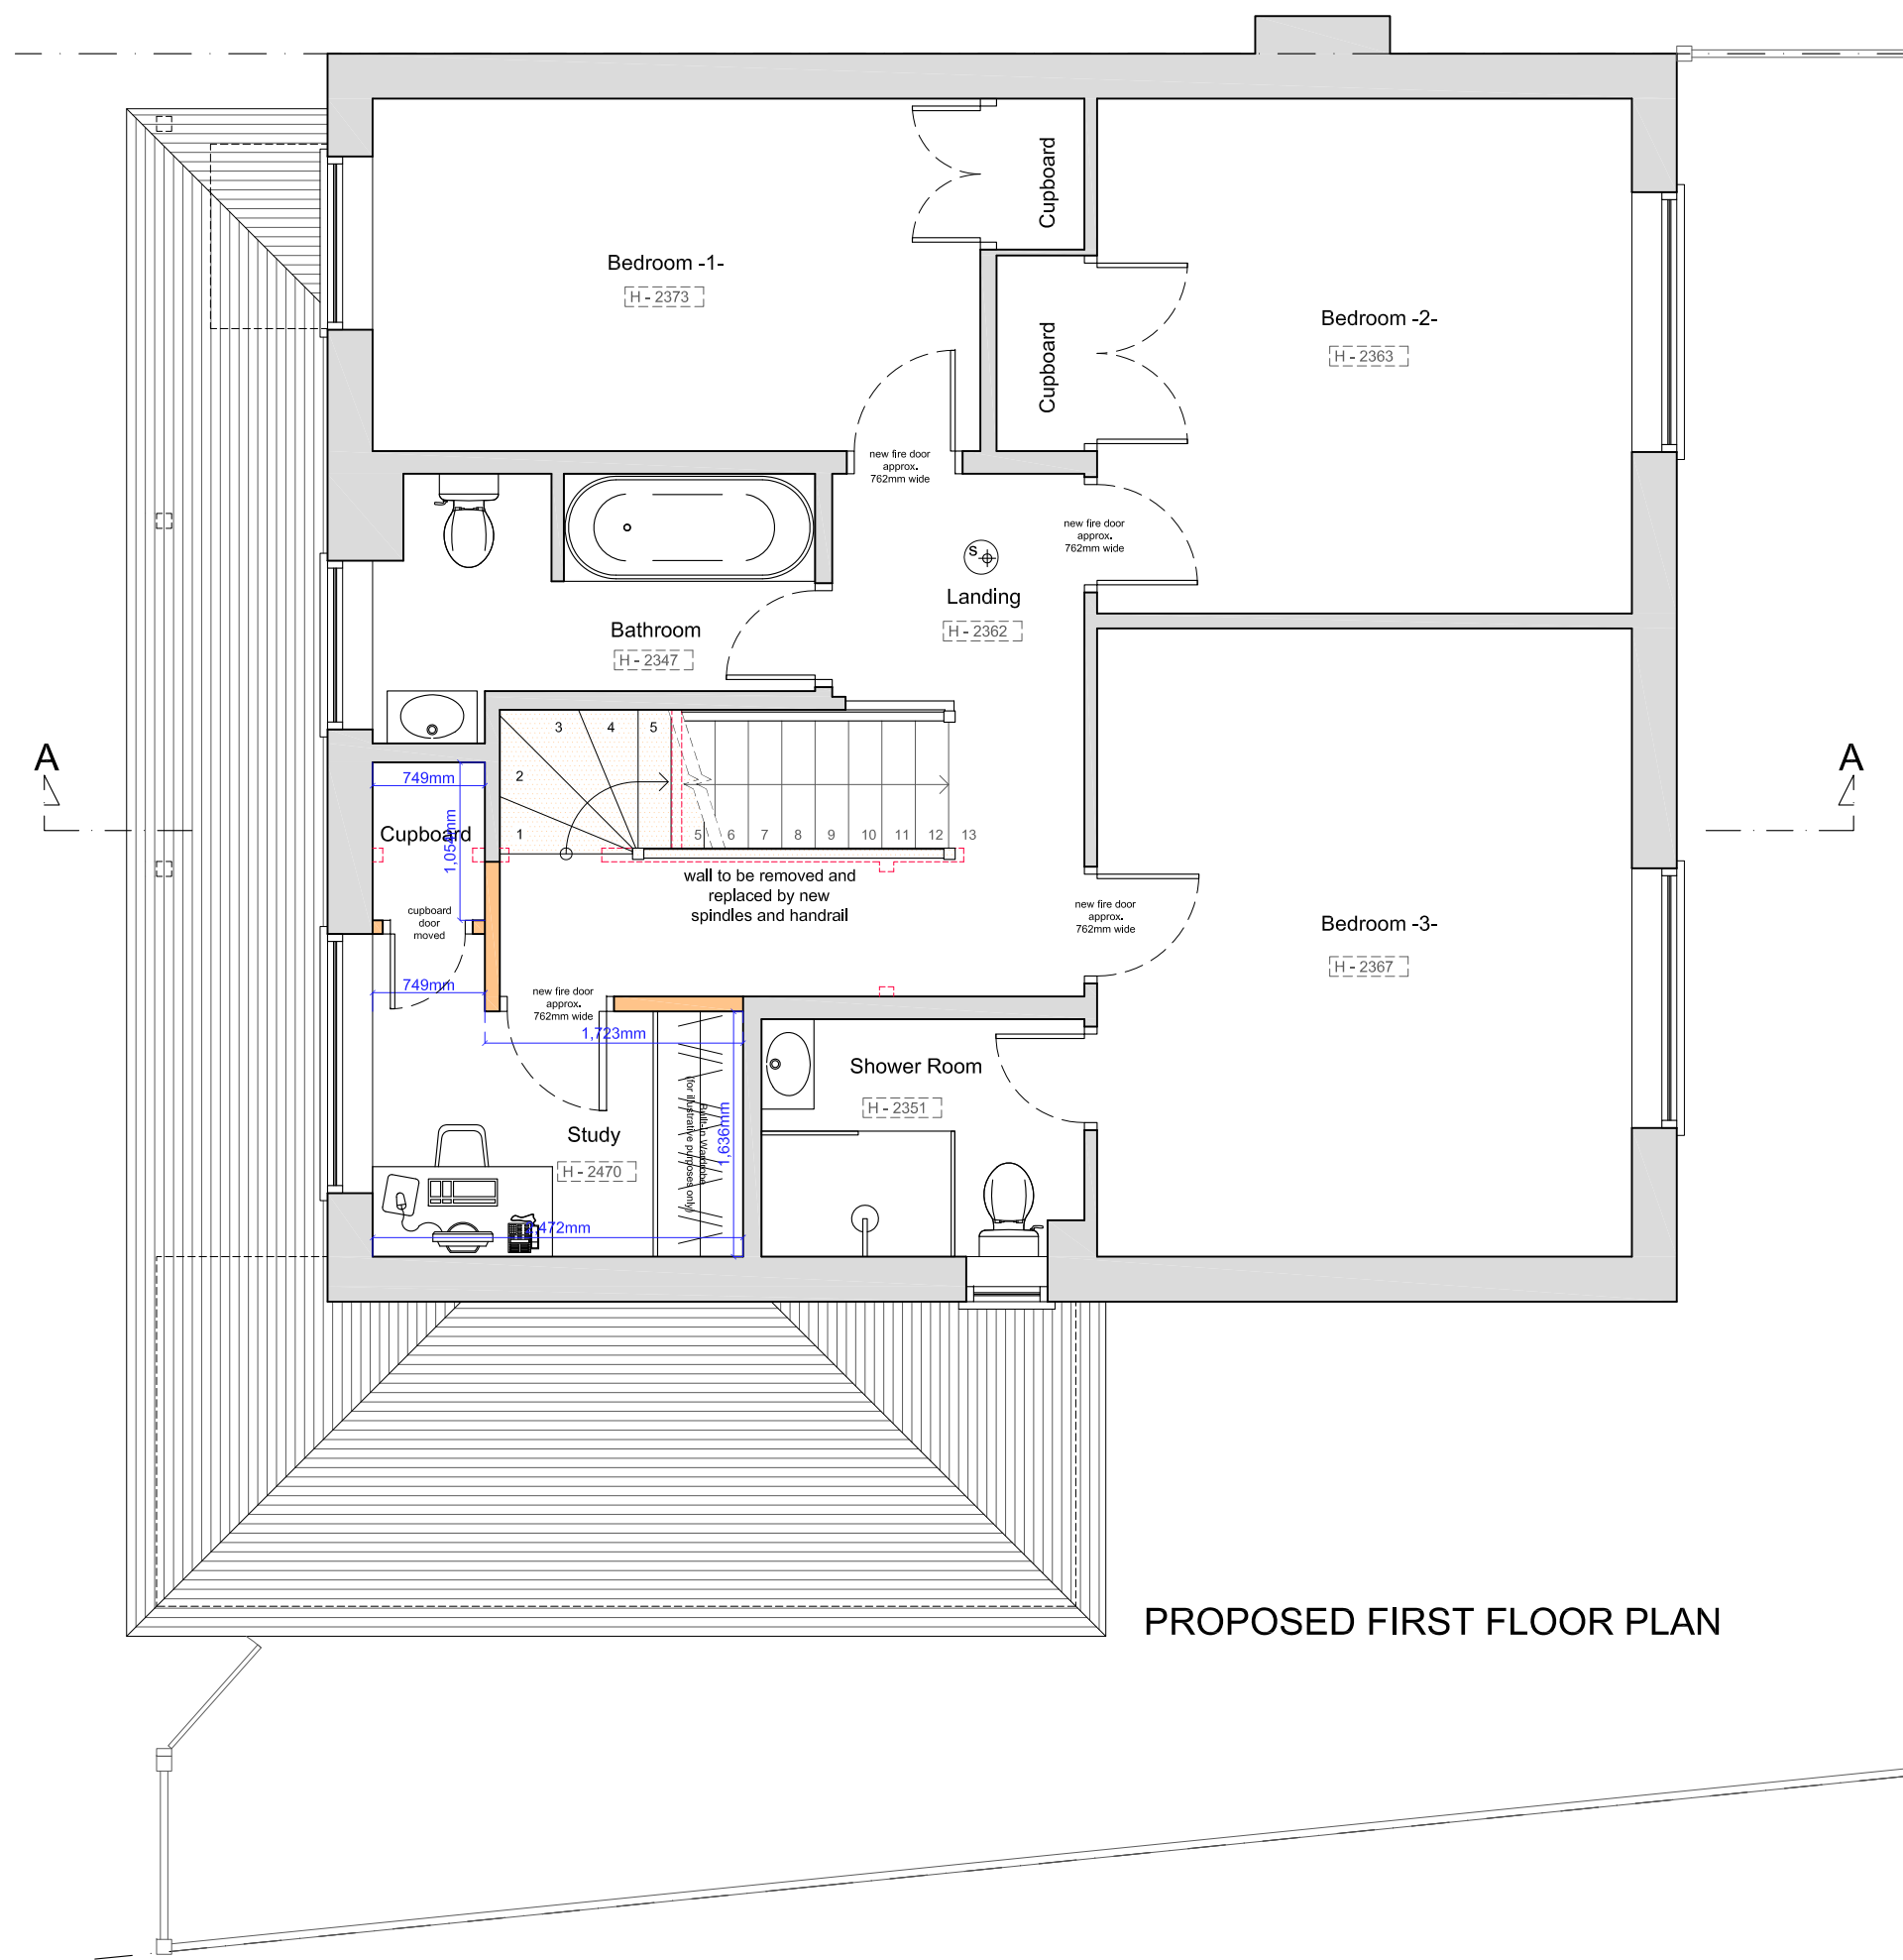

Copyright © The Loft Room

This drawing which is the property of The Loft Room Ltd is the subject of Intellectual Property Rights including copyright and design right and shall not be reproduced, copied, loaned or submitted to any other party without the written consent of The Loft Room Ltd.

Any discrepancies to be reported to The Loft Room Ltd prior to setting out or ordering of any materials.

Notes:

Proposed staircase is shown as a guide. Exact layout and dimensions is be confirmed by the staircase company and the Building Control on site.


New casement window sizes to be confirmed with client on site.

Plans may change after Contract is Signed subject to Final Design and Specific Structural Engineer Specifications.

The Contractor should check all dimensions on site prior to ordering materials or fitting any steel beams/timber joists.

Exact position and size of all chimney stacks/breasts to be confirmed on site prior to ordering materials. In case the proposed structure is affected, the Contractor should report back to the Engineer or Architect.

General Notes on Layout and Furniture:
Please note furniture, beds, kitchens and cupboard shown are for illustration purposes only and are Not Included in the Contract UNLESS PREVIOUSLY AGREED and/or OTHERWISE SPECIFIED on plans.

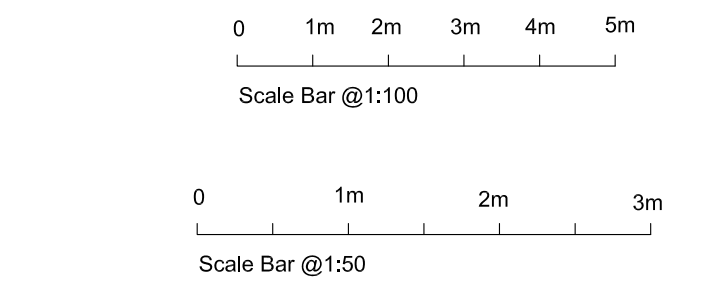

THE LOFT ROOM
• BUILDING ABOVE THE REST •

Email: info@the-loftroom.com Web: www.the-loftroom.co.uk

Registered Office: Causeway House, 13 The Causeway, Teddington, TW11 0JR

Project

LOFT CONVERSION WITH REAR DORMER AND ROOF TERRACE AT
12 TAMARISK RISE
WOKINGHAM
RG40 1WG

Client
Urja & Delash Patel
12 TAMARISK RISE
WOKINGHAM
RG40 1WG

Drawing Title:
PROPOSED FLOOR PLANS


Scale	Drawn	Checked	Authorised
1:50@A1	—	—	—
	16th April 2025	—	—

Drawing Number	Rev
LR_25_12TAMARISKRISE_03	B

Proposed Front & Side Elevation -A- _ scale 1:50 @ A1




PROPOSED FRONT ELEVATION

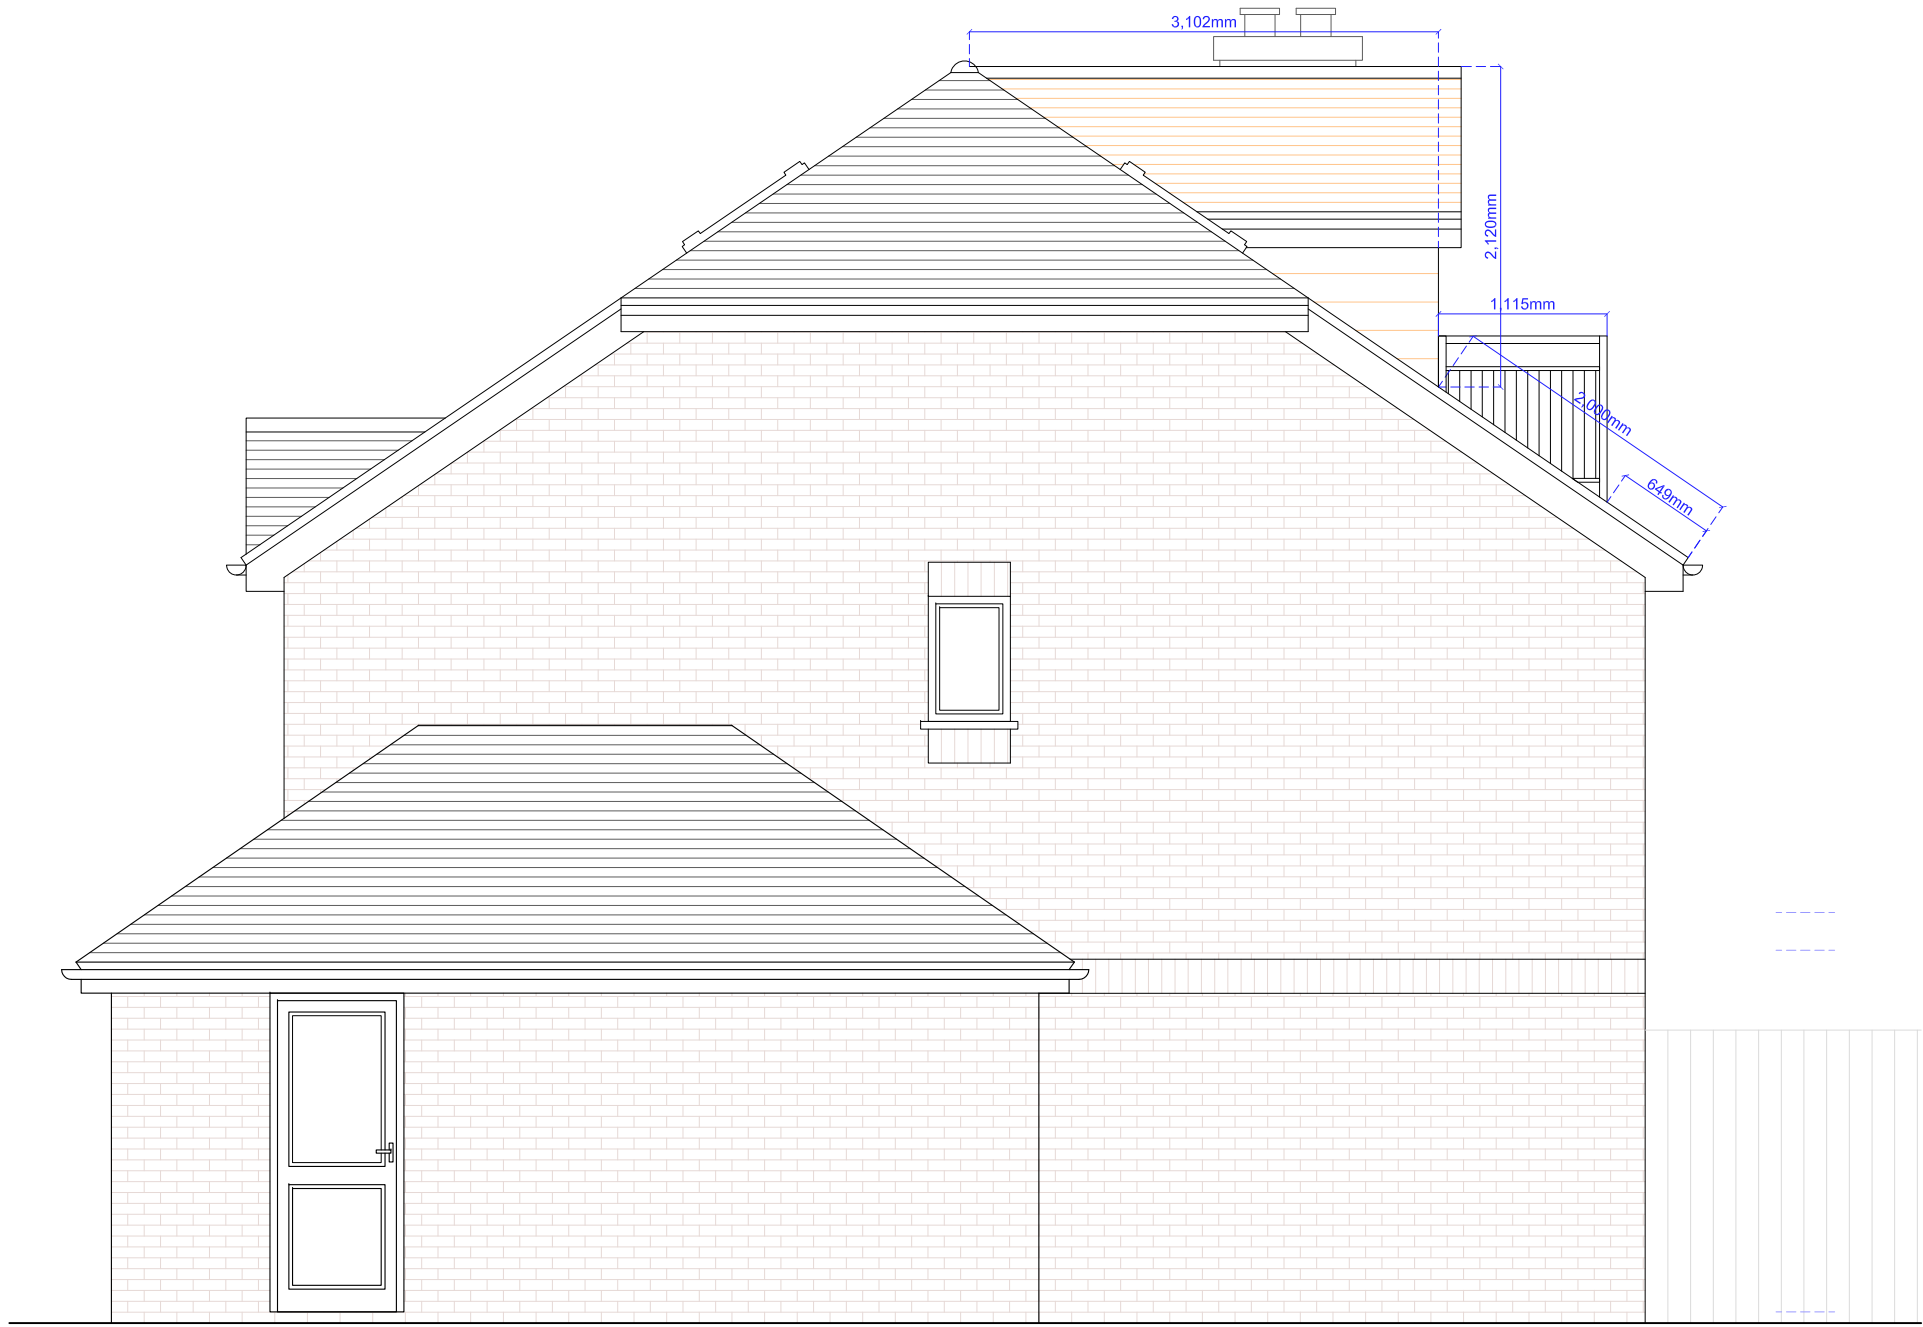


PROPOSED SIDE ELEVATION -A-

Proposed Rear & Side Elevation -B- _ scale 1:50 @ A1

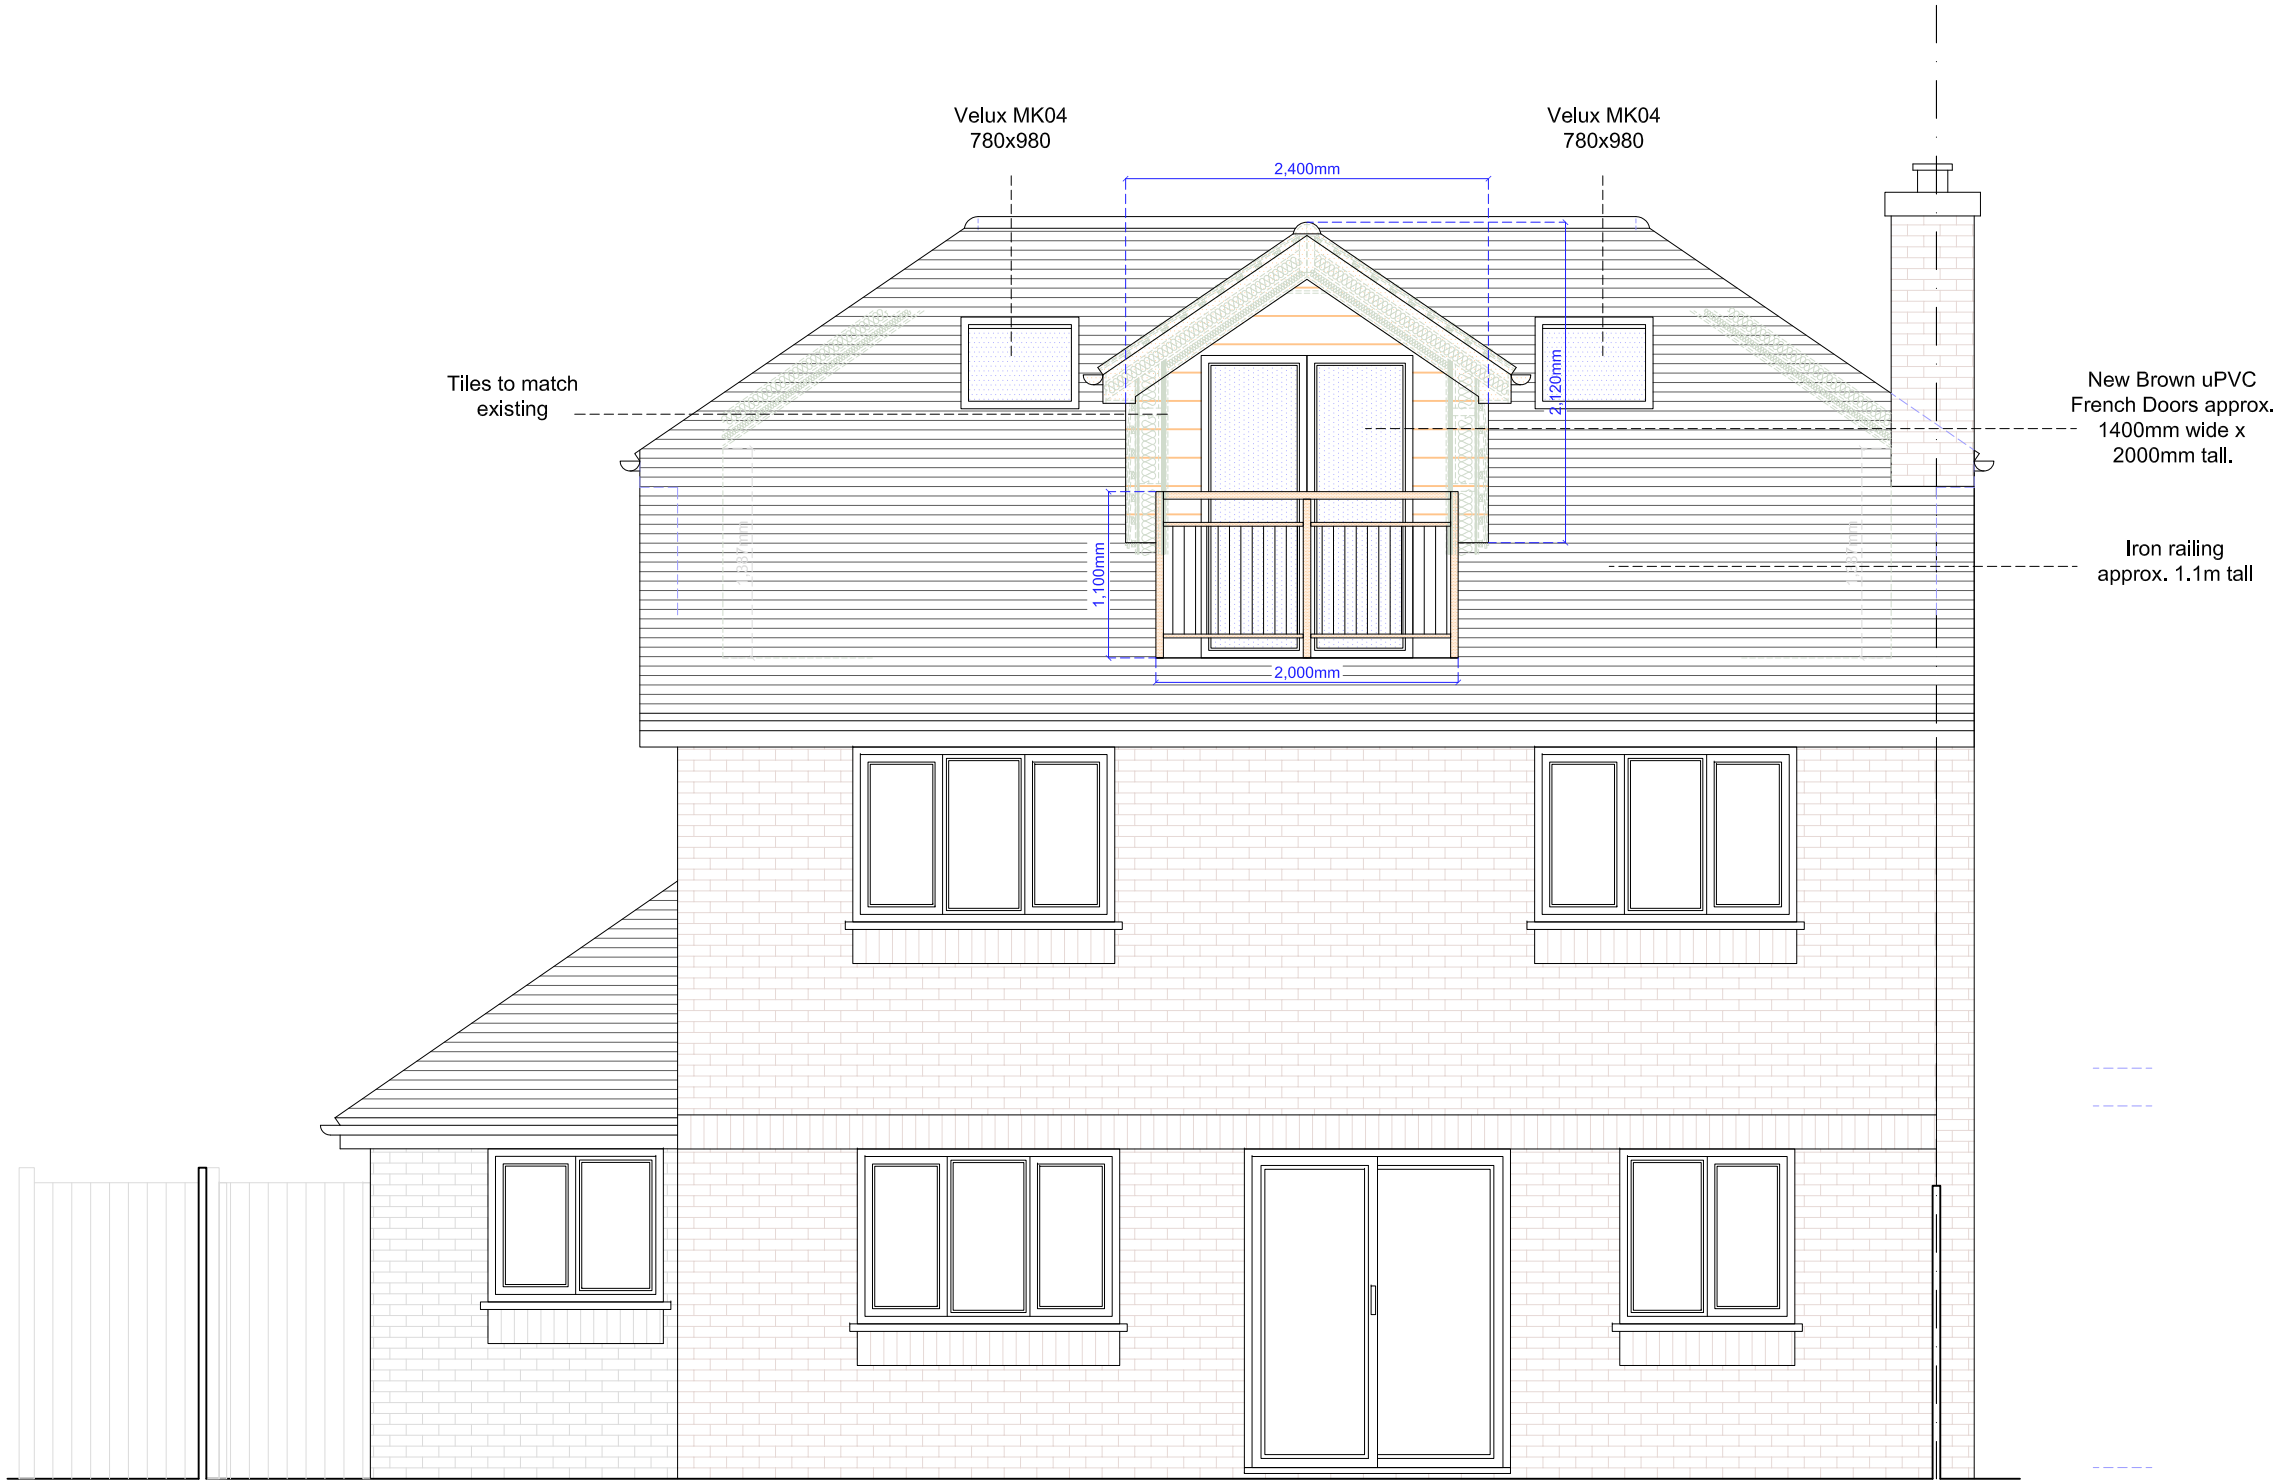

PROPOSED REAR ELEVATION

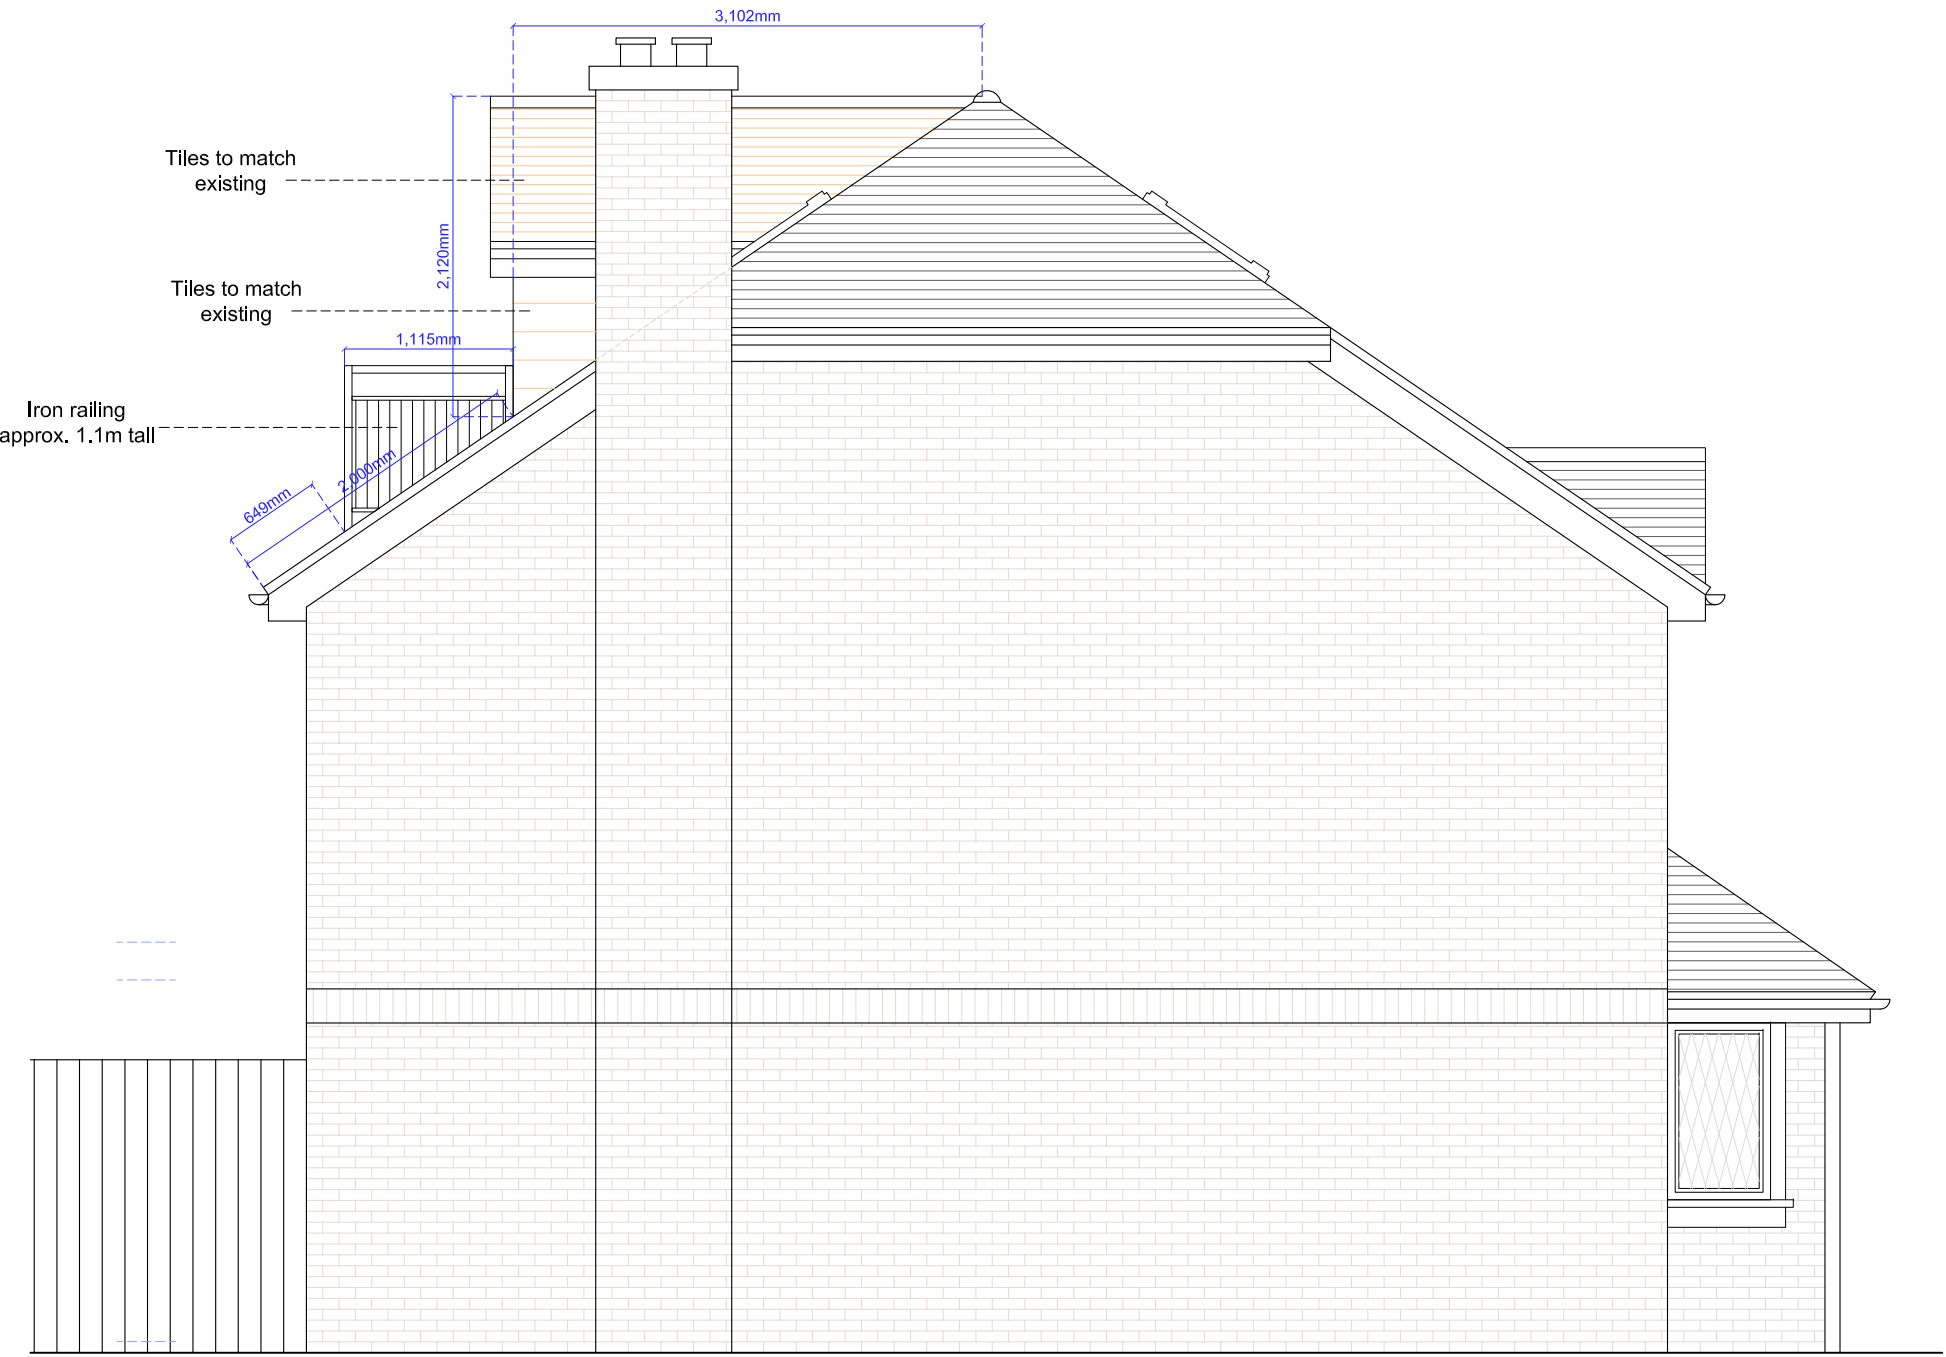

PROPOSED SIDE ELEVATION -B-

Copyright © The Loft Room

This drawing which is the property of The Loft Room Ltd is the subject of Intellectual Property Rights including copyright and design right and shall not be reproduced, copied, loaned or submitted to any other party without the written consent of The Loft Room Ltd.

Any discrepancies to be reported to The Loft Room Ltd prior to setting out or ordering of any materials.

Notes:

Proposed staircase is shown as a guide. Exact layout and dimensions is confirmed by the staircase company and the Building Control on site.

New casement window sizes to be confirmed with client on site.

Plans may change after Contract is Signed subject to Final Design and Specific Structural Engineer Specifications.

The Contractor should check all dimensions on site prior to ordering materials or fitting any steel beams/timber joists.

Exact position and size of all chimney stacks/breasts to be confirmed on site prior to ordering materials. In case the proposed structure is affected, the Contractor should report back to the Engineer or Architect.

General Notes on Layout and Furniture:

Please note furniture, beds, kitchens and cupboard shown are for illustration purposes only and are Not Included in the Contract UNLESS PREVIOUSLY AGREED and/or OTHERWISE SPECIFIED on plans.

0 1m 2m 3m 4m 5m
Scale Bar @1:100

0 1m 2m 3m
Scale Bar @1:50

THE LOFT ROOM
• BUILDING ABOVE THE REST •
Email: info@the-loftroom.com Web: www.the-loftroom.co.uk
Registered Office: Causeway House, 13 The Causeway, Teddington, TW11 0JR

Project

LOFT CONVERSION WITH REAR DORMER AND ROOF TERRACE AT
12 TAMARISK RISE
WOKINGHAM
RG40 1WG


Client
Urja & Delash Patel
12 TAMARISK RISE
WOKINGHAM
RG40 1WG

Drawing Title:
PROPOSED ELEVATIONS

Scale	Drawn	Checked	Authorised
1:50@A1	—	—	—
	16th April 2025	—	—


Drawing Number	Rev
LR_25_12TAMARISKRISE_04	B

Existing Section A-A _ scale 1:50 @ A2

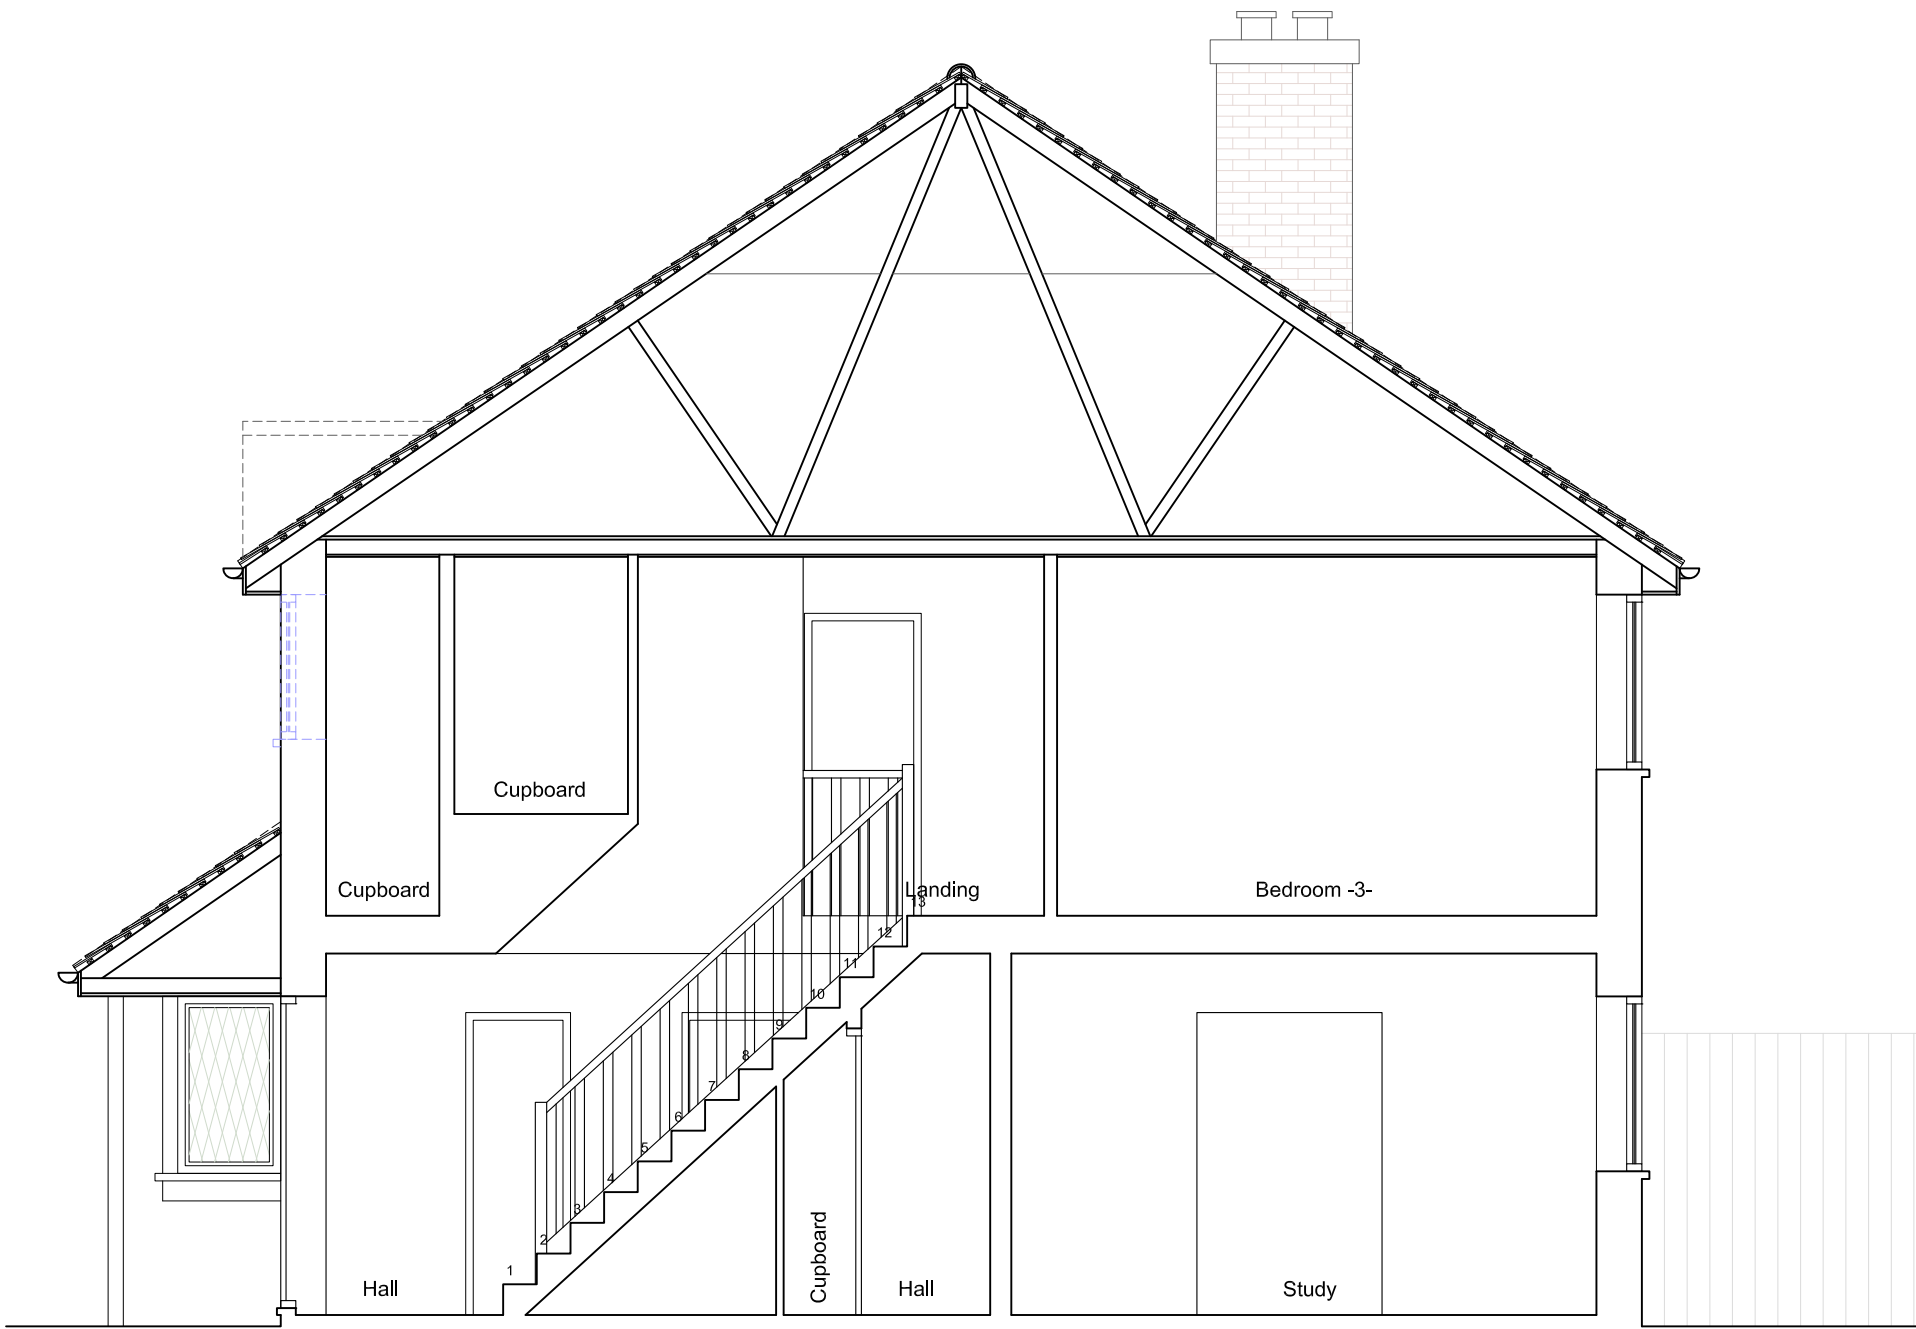

EXISTING SECTION A-A

Proposed Section A-A _ scale 1:50 @ A2

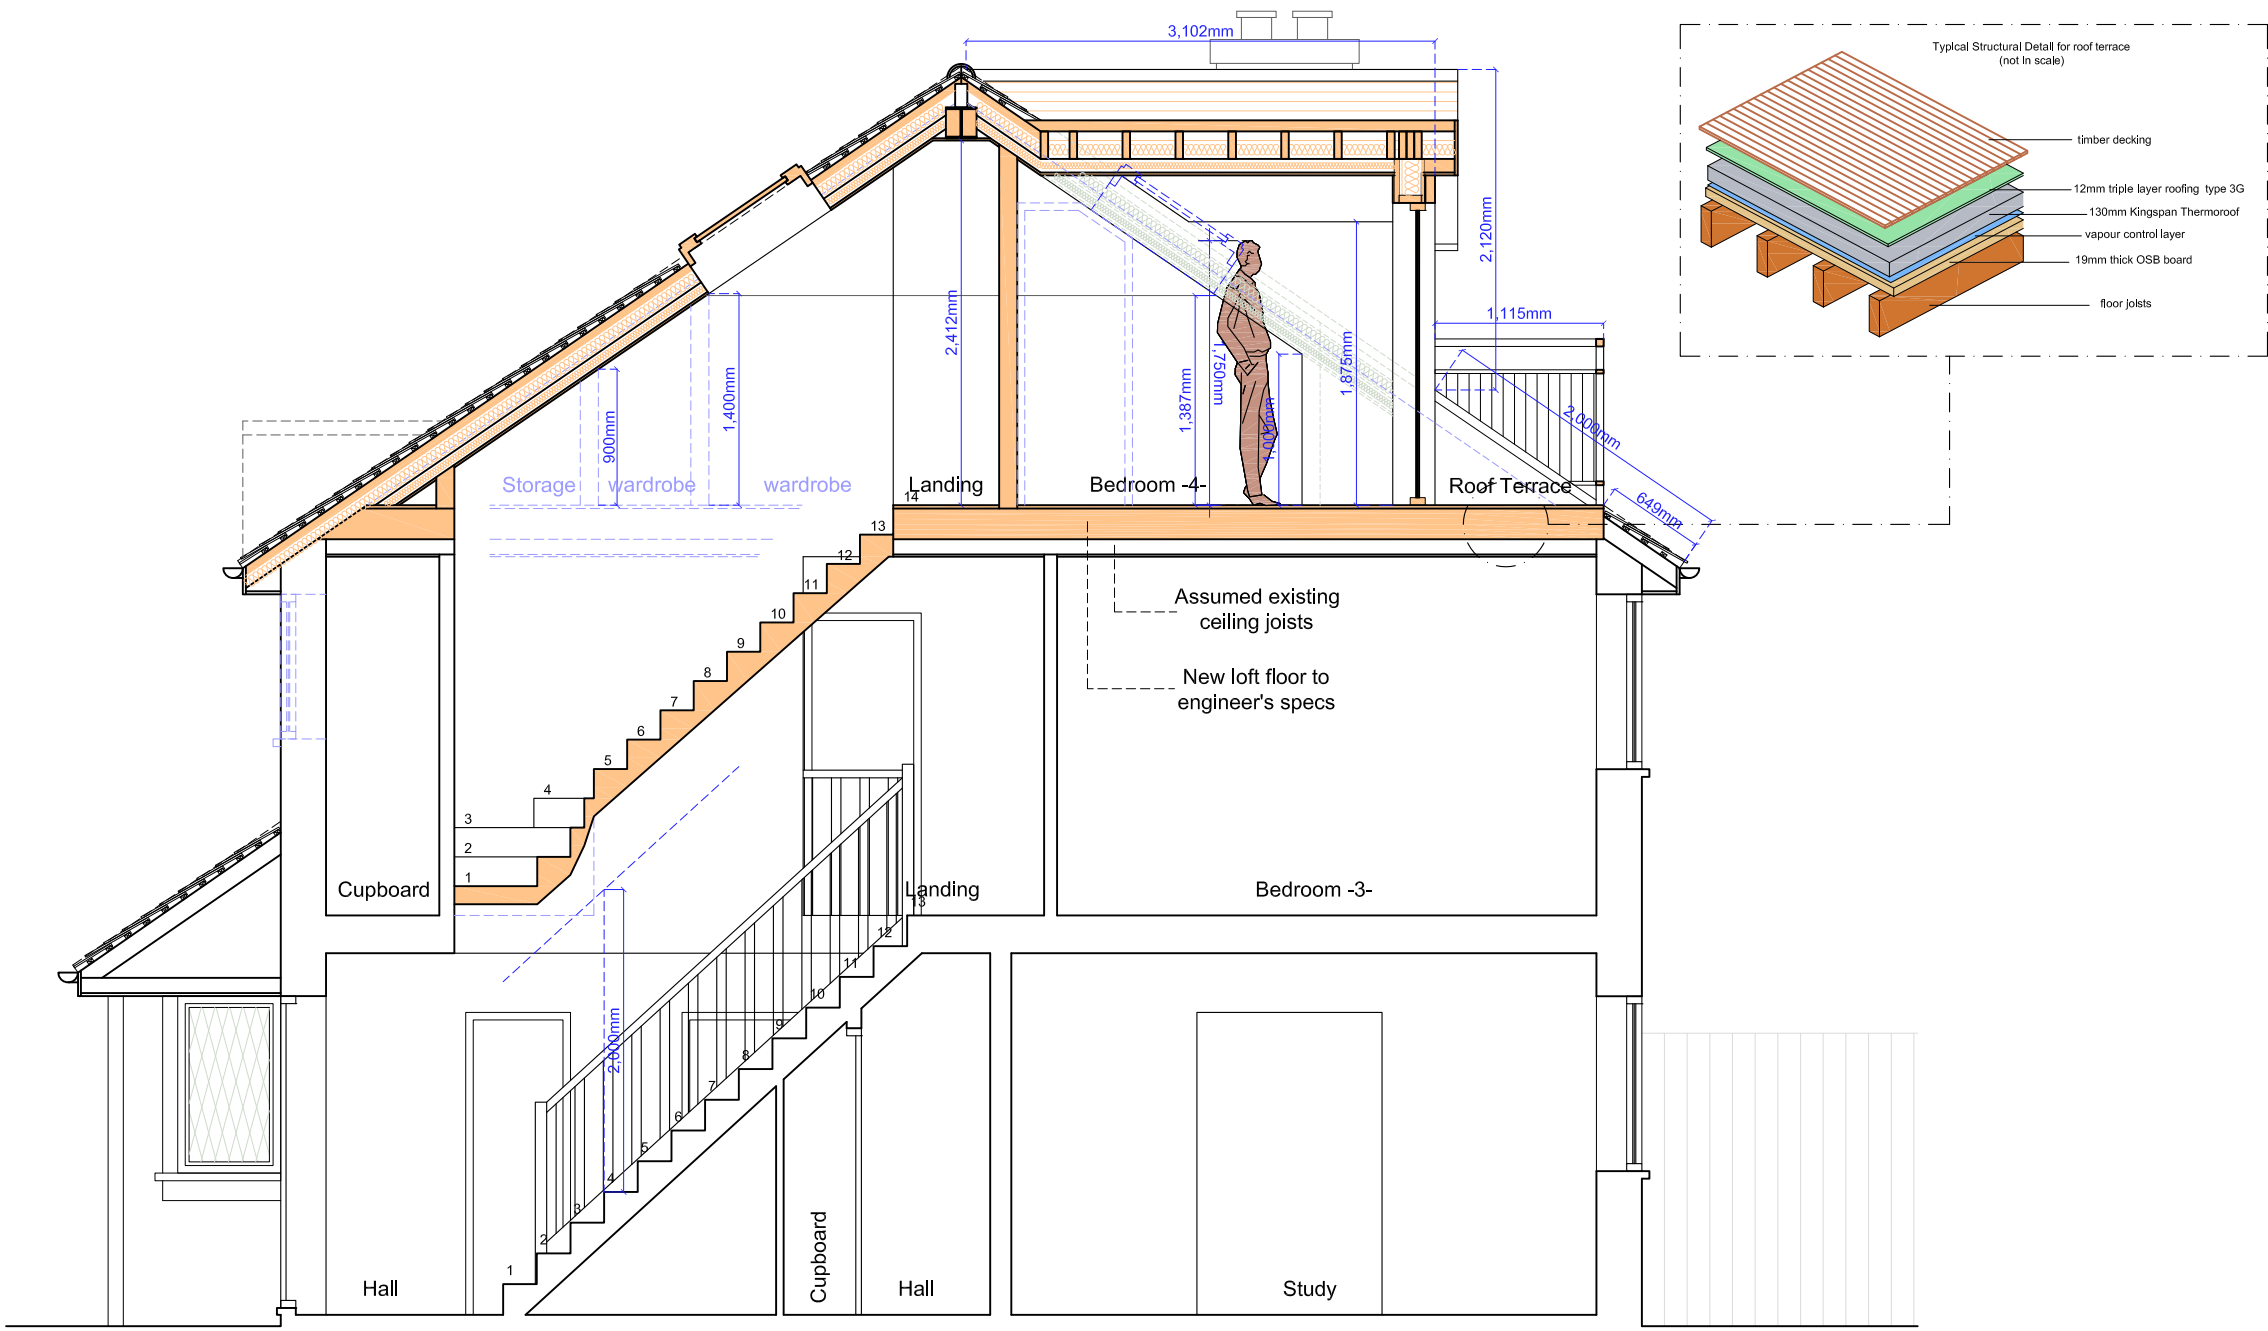

PROPOSED SECTION A-A

Copyright © The Loft Room

This drawing which is the property of The Loft Room Ltd is the subject of Intellectual Property Rights including copyright and design right and shall not be reproduced, copied, loaned or submitted to any other party without the written consent of The Loft Room Ltd.

Any discrepancies to be reported to The Loft Room Ltd prior to setting out or ordering of any materials.

Notes:

Proposed staircase is shown as a guide. Exact layout and dimensions is be confirmed by the staircase company and the Building Control on site.

New casement window sizes to be confirmed with client on site.



Plans may change after Contract is Signed subject to Final Design and Specific Structural Engineer Specifications.

The Contractor should check all dimensions on site prior to ordering materials or fitting any steel beams/timber joists.

Exact position and size of all chimney stacks/breasts to be confirmed on site prior to ordering materials. In case the proposed structure is affected, the Contractor should report back to the Engineer or Architect.

General Notes on Layout and Furniture:

Please note furniture, beds, kitchens and cupboard shown are for illustration purposes only and are Not Included in the Contract UNLESS PREVIOUSLY AGREED and/or OTHERWISE SPECIFIED on plans.

  

Project

LOFT CONVERSION WITH REAR DORMER AND ROOF TERRACE AT
12 TAMARISK RISE
WOKINGHAM
RG40 1WG

Client

Urja & Delash Patel
12 TAMARISK RISE
WOKINGHAM
RG40 1WG

Drawing Title

EXISTING & PROPOSED SECTION A-A

Scale	Drawn	Checked	Authorised
1:50@A2	—	—	—
	16th Apr 2025	—	—
Drawing Number		Rev	
LR_25_12TAMARISKRISE_05		B	