





FRONT ELEVATION

Scale: 1:100

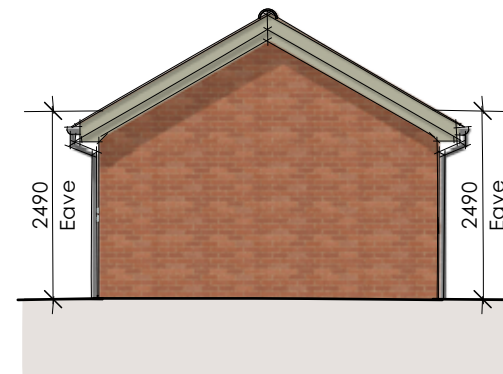


RIGHT ELEVATION

Scale: 1:100

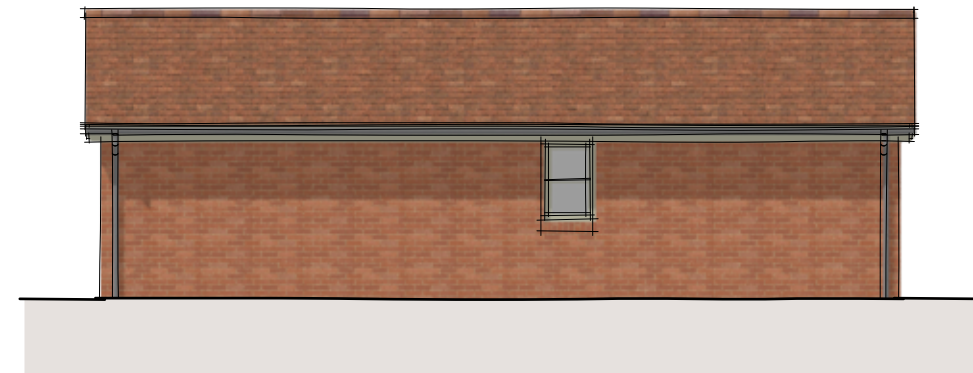


REAR ELEVATION

Scale: 1:100

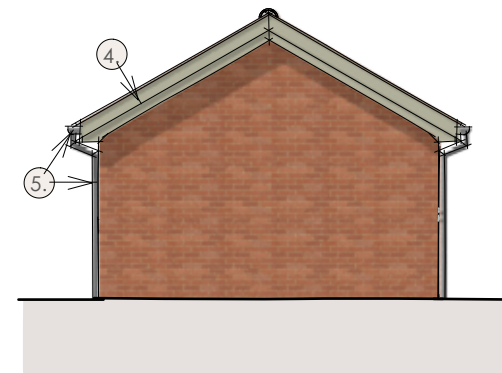

LEFT ELEVATION

Scale: 1:100

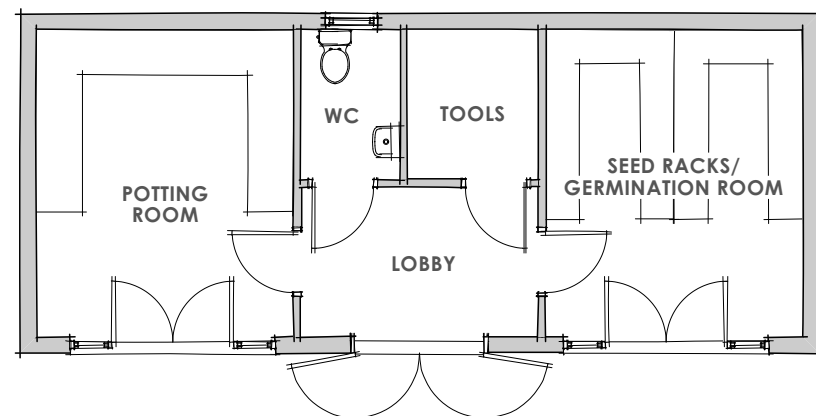

GROUND FLOOR PLAN


Scale: 1:100

MATERIAL NOTES

1. Brown / orange plain clay tiles to match existing dwelling.
2. Red / orange facing brick to match existing dwelling.
3. Timber casement doors and windows to match existing dwelling.
4. Timber fascia and barge board to match existing dwelling.
5. Aluminium rainwater goods finished black to match existing dwelling.



Scale 1:100 @ A3

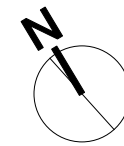

Notes:

No. Date: Revision Notes: Revised By:

dp architects
design | planning | architecture

RIBA
Chartered Practice

CIAT

DP Architects
The Old Brewery Tap, 3 Shirburn Street, Wallington, Oxfordshire, OX49 5BU
Tel: 01491 613 066 Email: mail@dparchitects.co.uk

Client

MR NIGEL HOATH

Project

RESIDENTIAL ALTERATIONS

Scale

1:100 @ A3

Drawn

CB

Date

08/07/2025

Status

PLANNING

Drawing

**GARDENING OUTBUILDING
PLANS & ELEVATIONS**

Dwg No.

Revision

25 HFNH PE01