



Proposed Ground Floor 1:100 Proposed First Floor 1:100 Proposed Roof 1:100

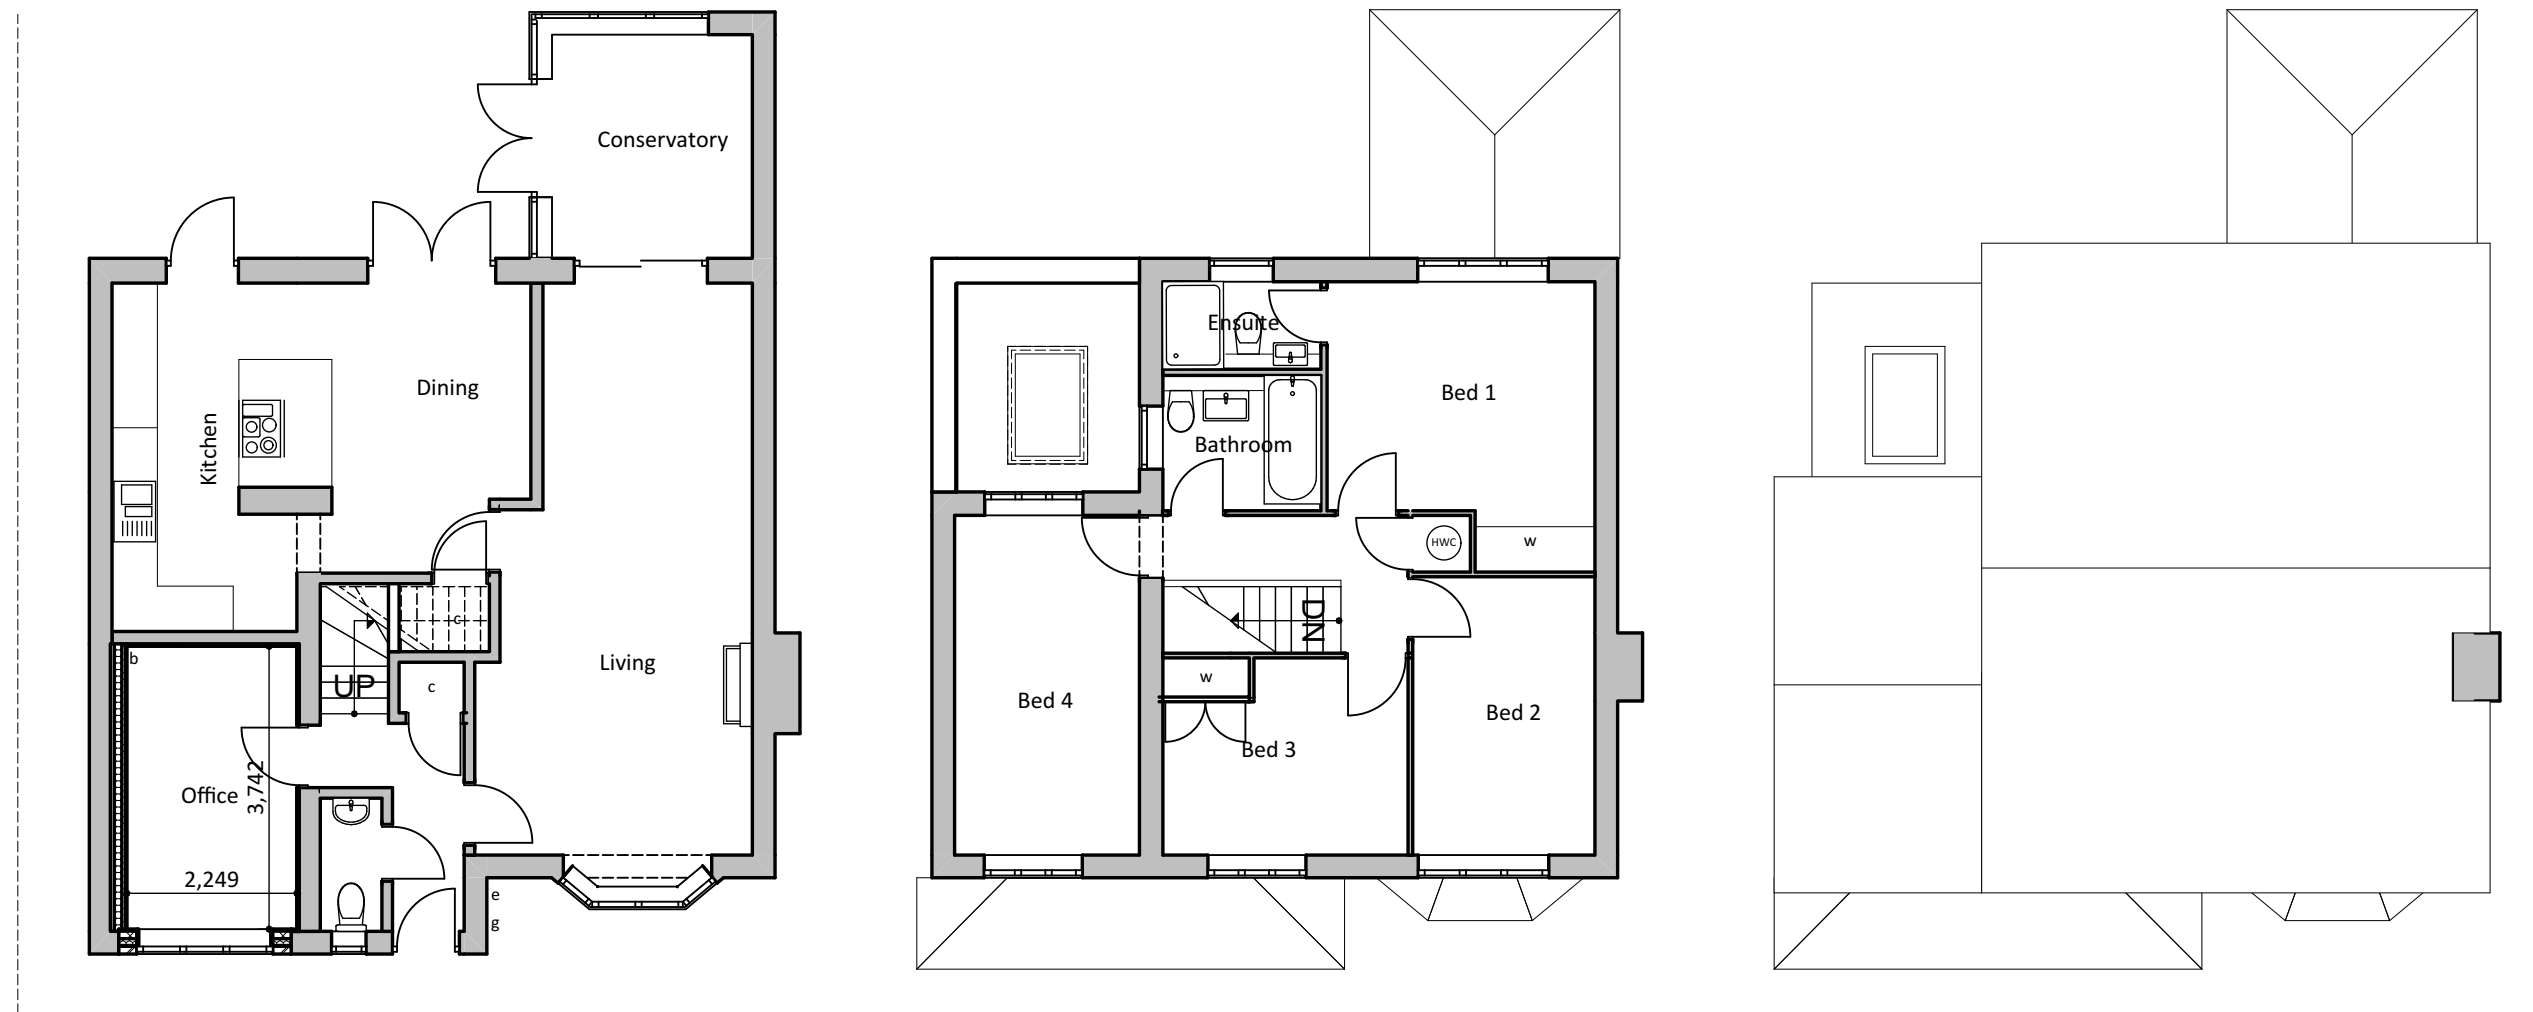

Existing Ground Floor 1:100 Existing First Floor 1:100 Existing Roof 1:100

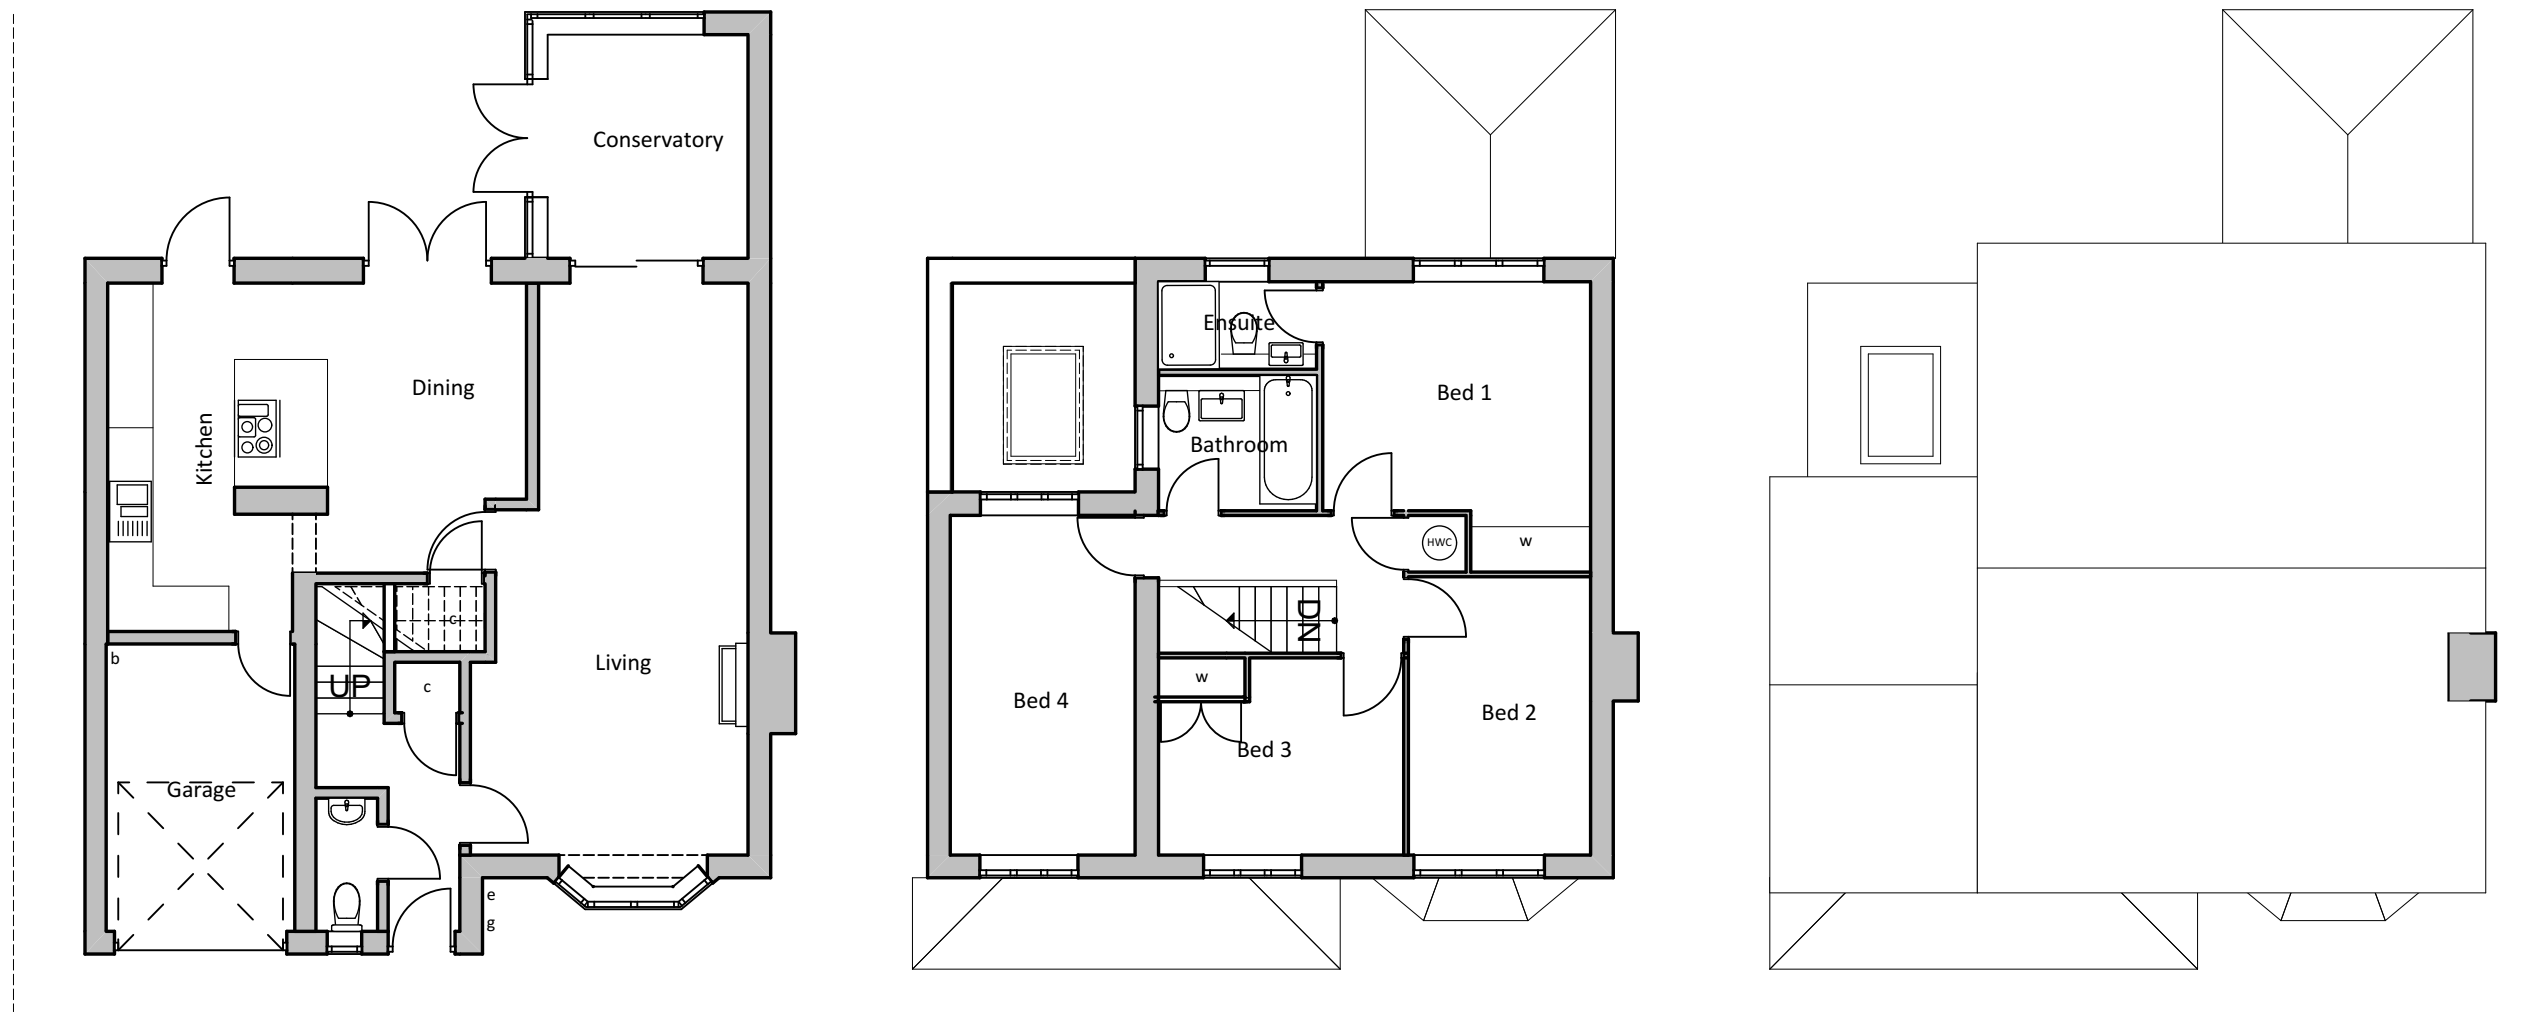

GENERAL NOTES


1. All materials to match existing unless otherwise stated
2. Do not scale from this drawing (other than for Planning purposes).
3. The Contractor is to verify all dimensions & levels before setting out, commencing work or placing orders.
4. Any discrepancies to be reported to M3 Architectural Design Ltd.
5. Drawings & design are the intellectual property of M3 Architectural Design Ltd, must not be used or reproduced without consent.
6. Issued drawings must be read in conjunction with entire contract set.
7. Ensure all work is undertaken using the most recent issue of documentation (refer to revision issue & date)
8. Comply with all applicable building code/ regulations.




Proposed Front Elevation 1:100



Proposed Rear Elevation 1:100

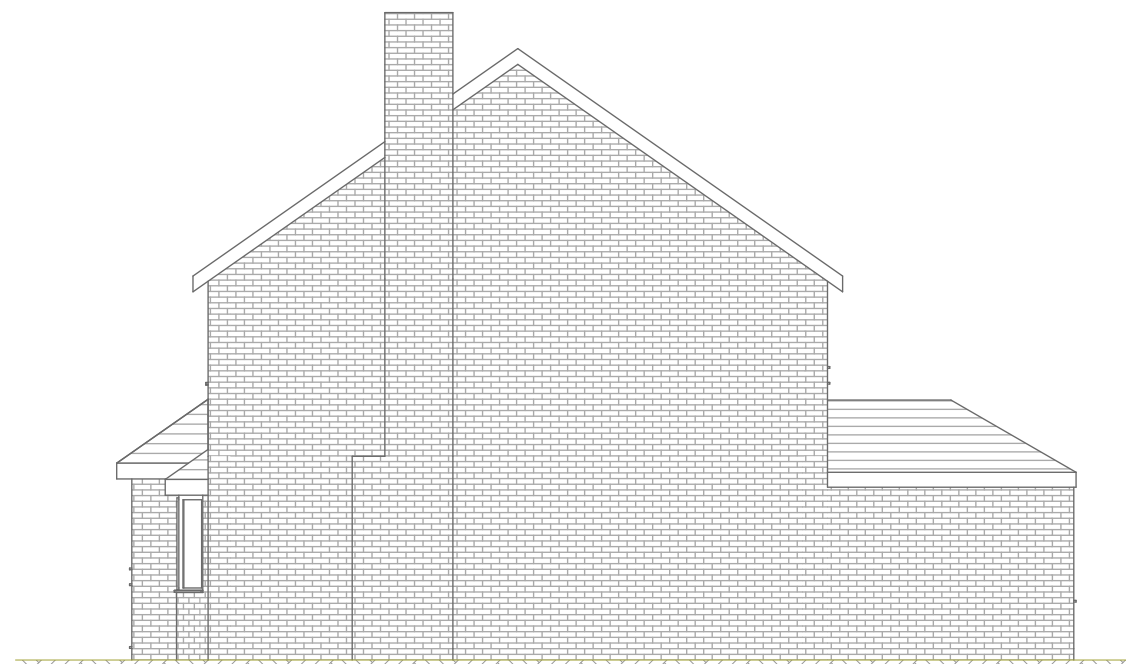

Proposed Side Elevation 1:100

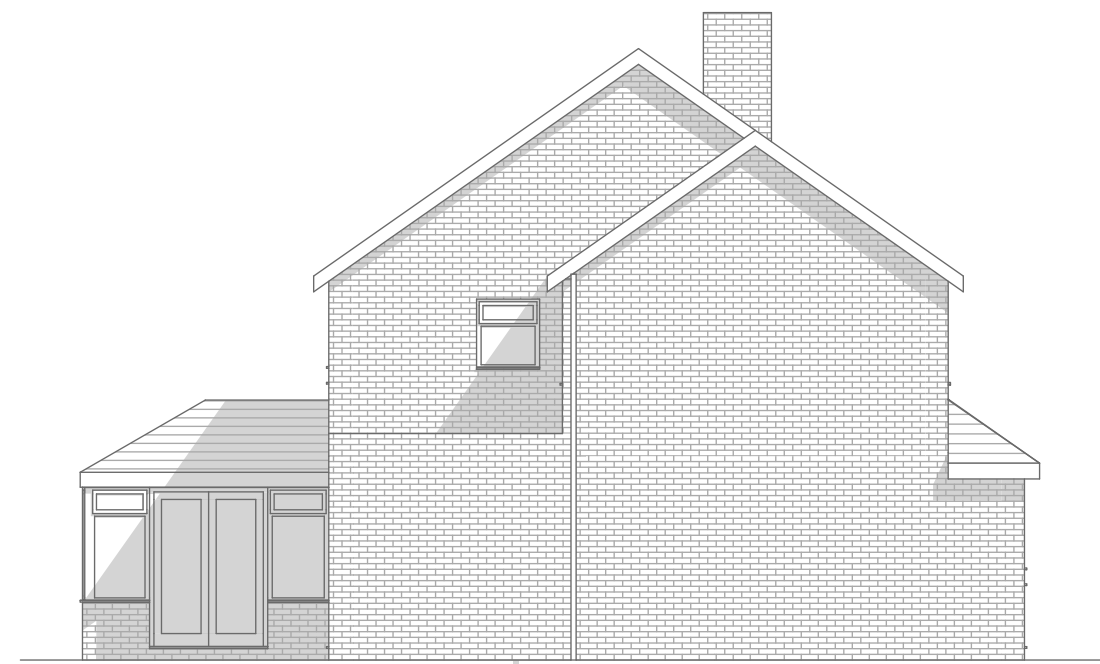

Proposed Side Elevation 1:100

Legend

w - Wardrobe
c - Cupboard
g - Gas Meter
b - Boiler
e - Electric Meter


RevID	Revision	Date
01	Transmittal Set	17/06/2024
02	Transmittal Set	28/06/2024
03	Transmittal Set	03/07/2024
04	Transmittal Set	09/07/2024
05	Transmittal Set	12/09/2024



Existing Front Elevation 1:100



Existing Rear Elevation 1:100

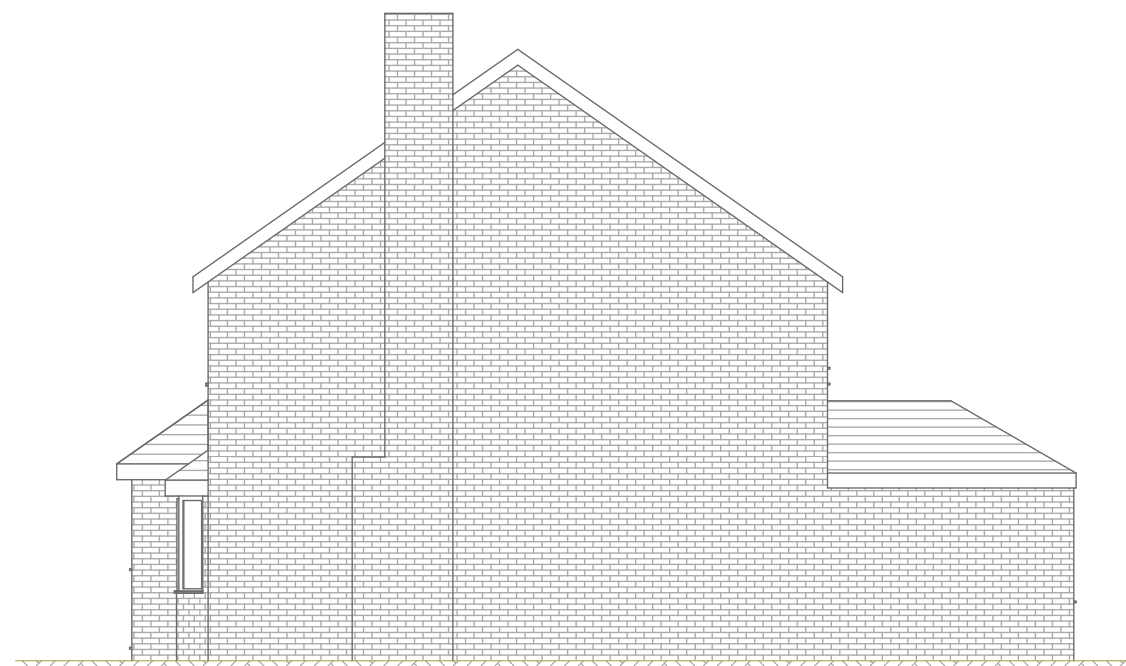

Existing Side Elevation 1:100



Existing Side Elevation 1:100

SCALE 1:100 0 3000 6000 9000mm



Project

Proposed garage conversion and internal alterations

6 Vermont Wood Finchampstead RG40 4PF

Client

Ms C Council

Drawing Title

Existing/Proposed Plans And Elevations

Project Ref	Layout Id	Rev.
3167	A.01	05
Date	12/09/2024	Scales @ A1 1:100

M3 Architectural Design Ltd
Basepoint Centres Limited
377-399 London Road
Camberley GU15 3HL

t: 01276 300024
e: info@m3architecturaldesign.co.uk
w: www.m3architecturaldesign.co.uk

©2024 M3 Architectural Design Ltd