




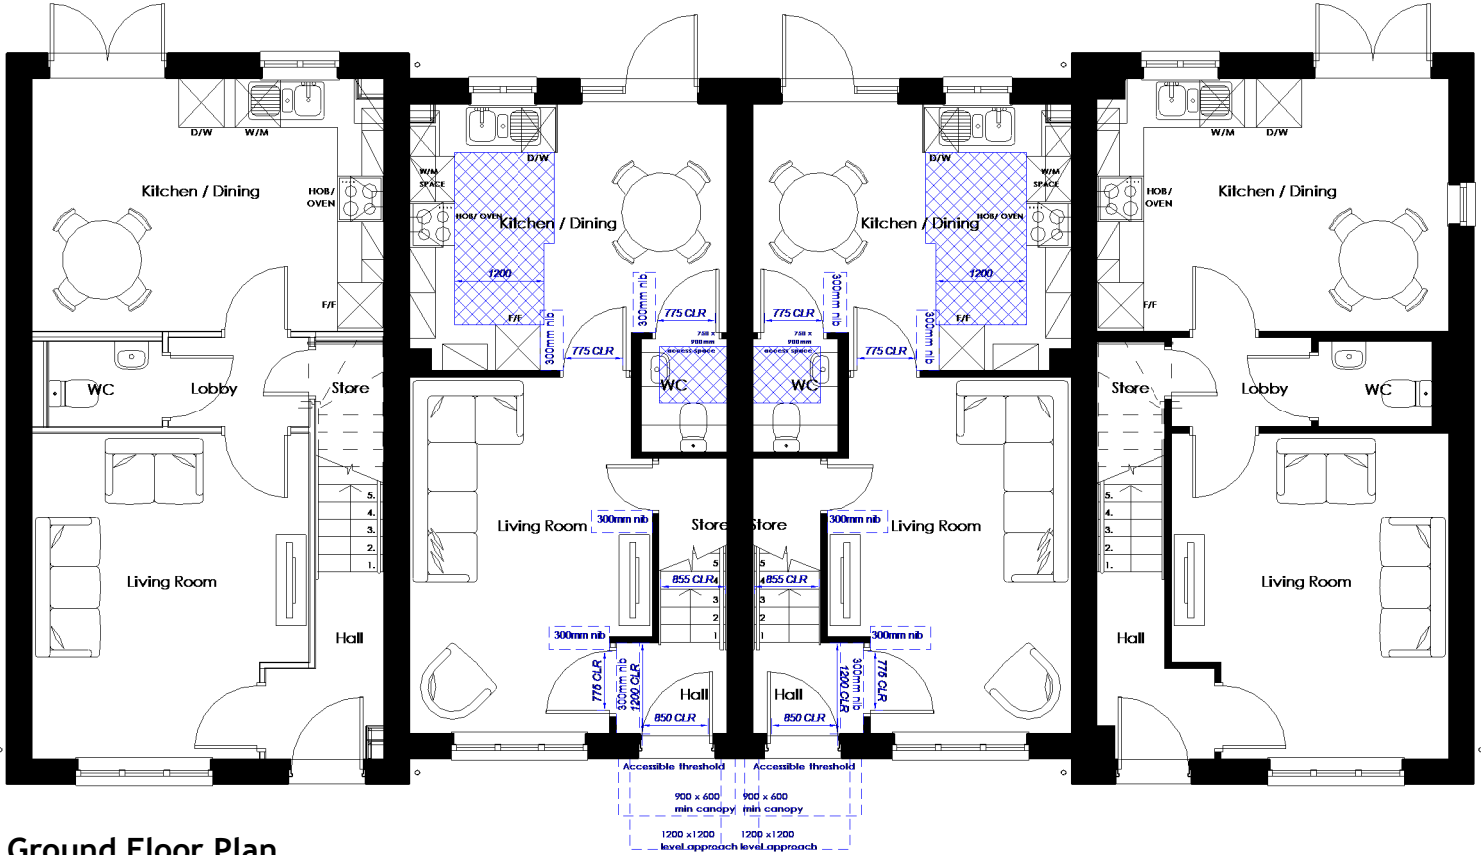

Ground Floor Plan

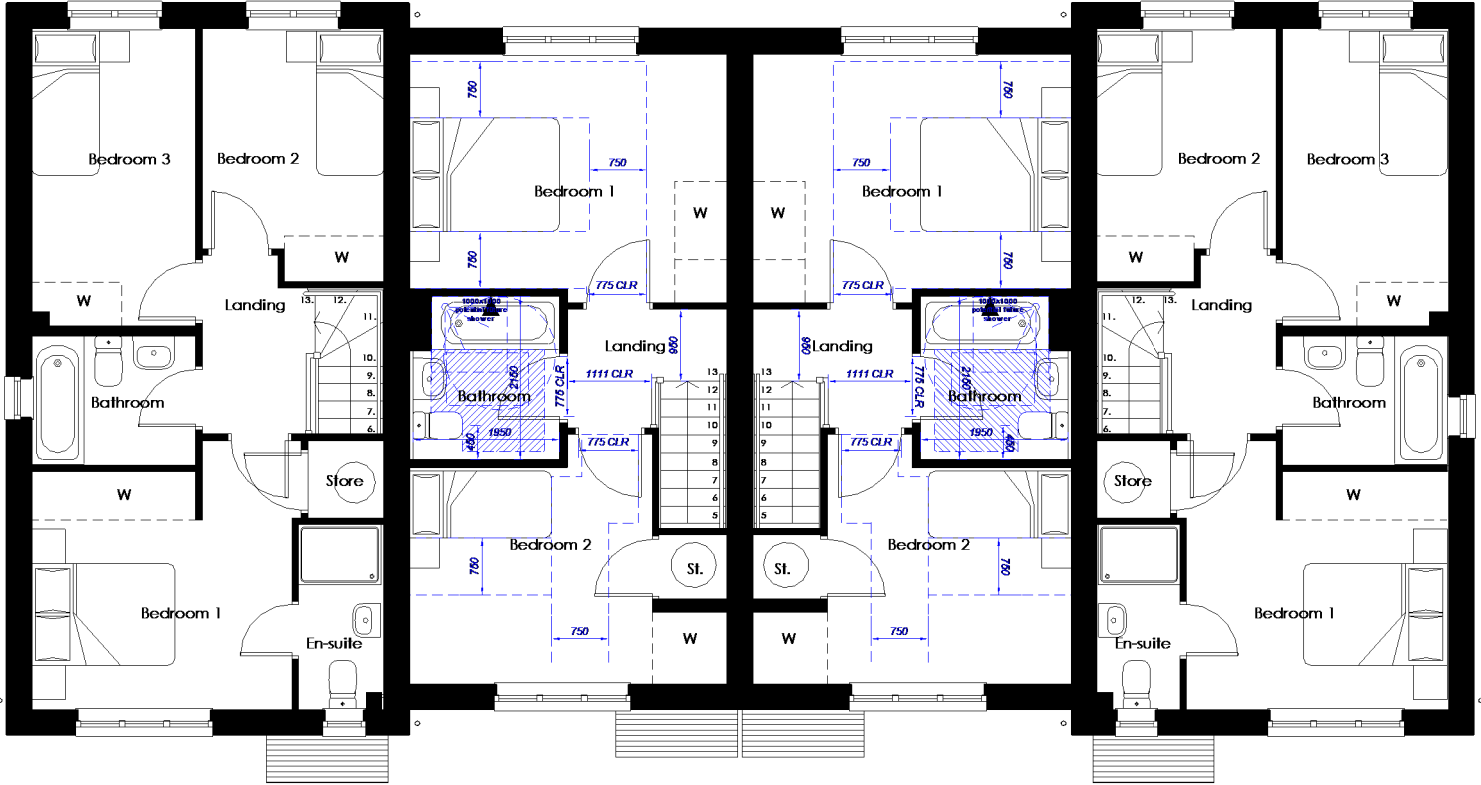

First Floor Plan

 

Notes:
For planning application purposes only. Do not use for construction purpose.
The contractor must verify all dimensions on site before commencing
any work on shop drawings.
McBains Ltd copyright.

BIM Transmittal Disclaimer

McBains Ltd makes no express or implied warranties with respect to the
character, function, or capabilities of the data (inclusive of 3rd party data
incorporated within), or the suitability of the data for any particular purpose
beyond those originally intended by McBains Ltd. Please refer to our standard
terms and conditions for further details.

NOTE:
ALL BATHROOMS & ENSUITE WINDOWS TO HAVE OBSCURED GLASS.

REFER TO EXTERNAL MATERIALS PLAN FOR SPECIFIC MATERIALS, WINDOWS
COLOURS AND DOOR COLOURS.

P02	Window added in dining room plot 47	07.08.2026	ZP	EC
P01	Issued for planning	01.04.2026	JP	EC
Rev	Description	Rev Date	Drawn by	Reviewed by
JP	EC			POR
Drawn By	Reviewed By			Approved By
100360	MAR '26			1 : 100 @ A3
MCB Number	Date Created			Scale @ A3

McBains Ltd
5th Fl, 26 Finsbury Square London EC2A 1DS
+44 (0)20 7786 7900
mcbains.co.uk

Client

Project
"The Canopies"
Pinewood Campus
Nine Mile Ride - Wokingham

Drawing Title
Housetype Plans
Charleston FG - Ascott M4 (2)
Plots 47,48,49,50

ARCHITECTURE

Drawing / Document Reference							Status	
PIN100360 - MCB - ZZ - ZZ - DR - A - 0300							D5 - P02	
Project	Originator	FRB	SPB	Farm	Discipline	Number	Status	Revision