



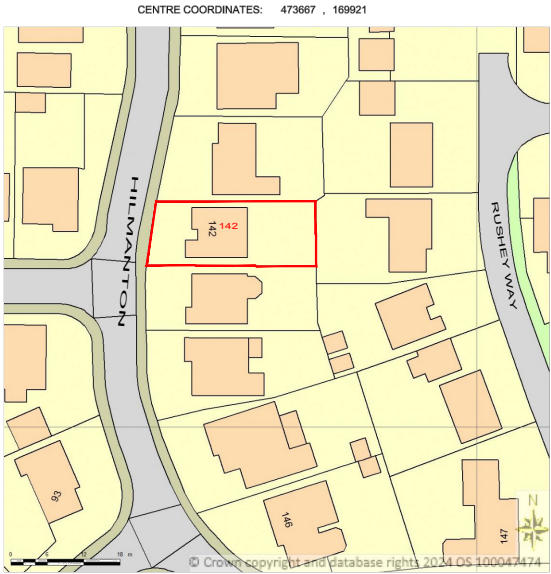


Supplied by Streetwise Maps Ltd
www.streetwise.net
Licence No: 100047474

LOCATION PLAN
SCALE 1:1250@A3

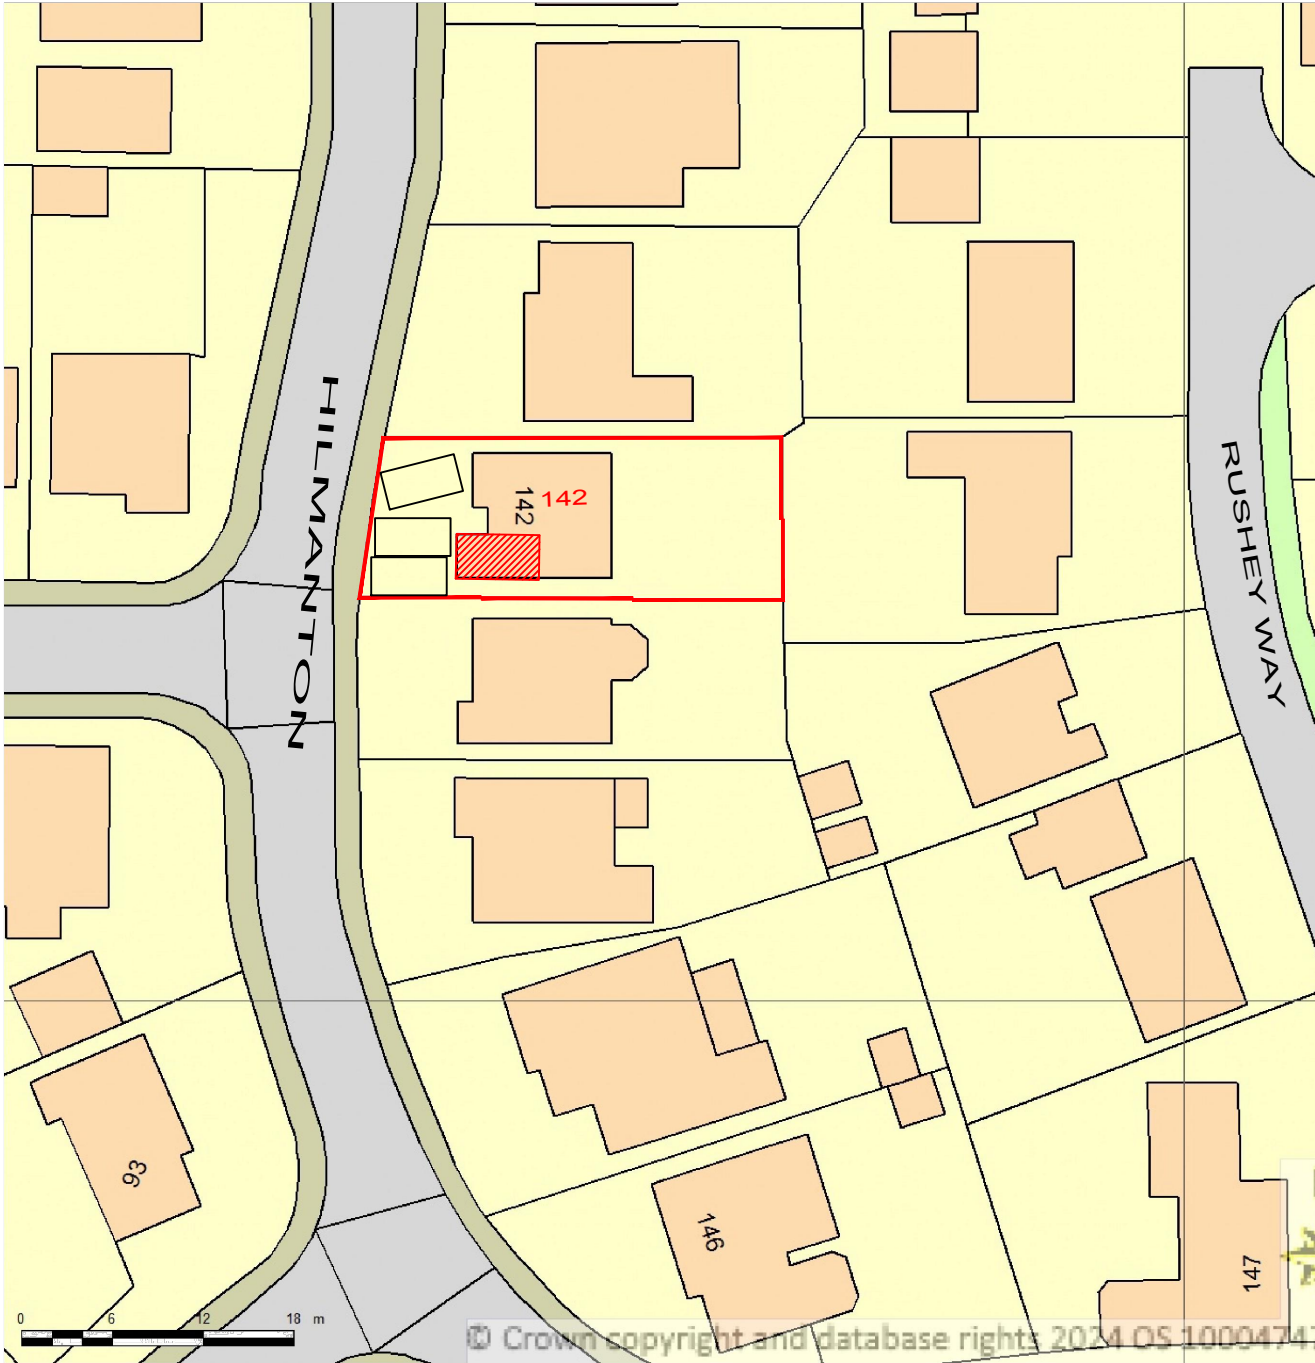

Supplied by Streetwise Maps Ltd
www.streetwise.net

BLOCK PLAN
SCALE 1:500@A3

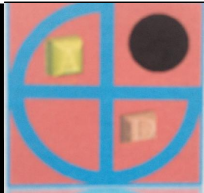

PROJECT:

PROPOSED GARAGE CONVERSION

142 Hilmanton
Earley

DRAWN BY:

P.S.

DATE:

16/10/2024

SCALE:

1:100@A3

FILENAME:

24050


DRAWING TITLE:

LOCATION AND BLOCK PLAN


DRAWING NUMBER:

HM-01


ArchDezine Limited
archdeziner7@gmail.com

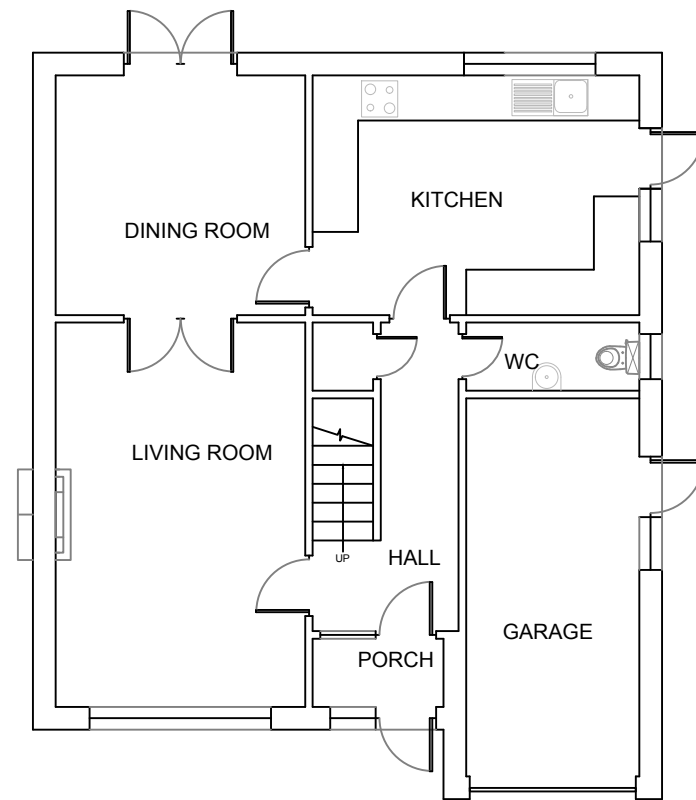


EXISTING GROUND FLOOR PLAN

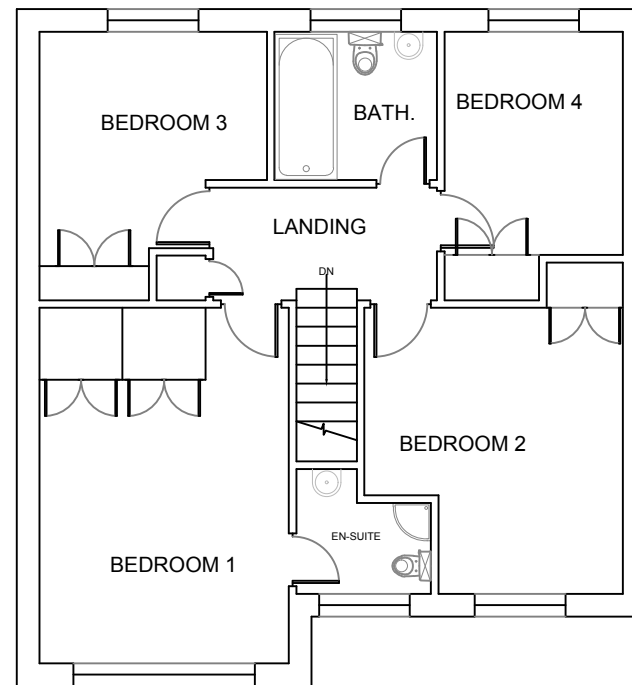

EXISTING FIRST FLOOR PLAN

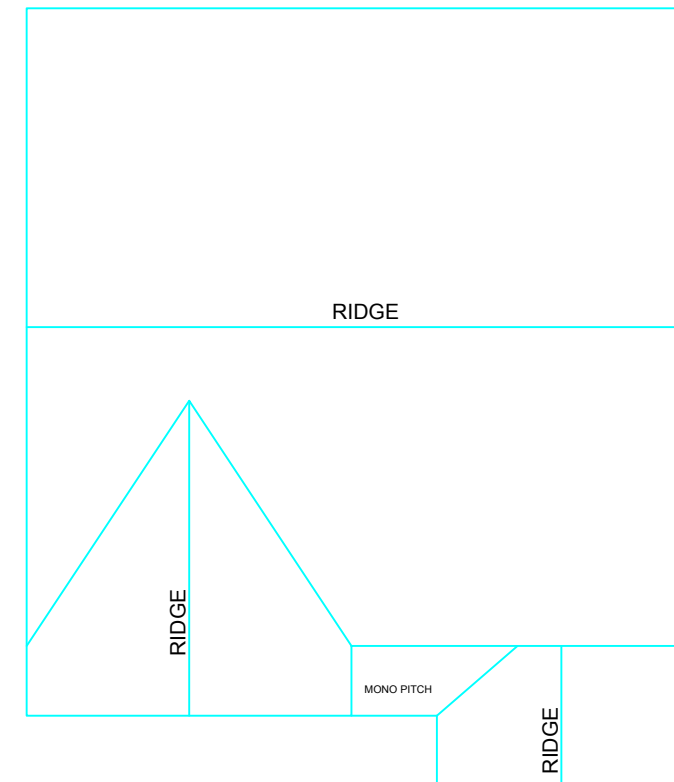

EXISTING ROOF PLAN

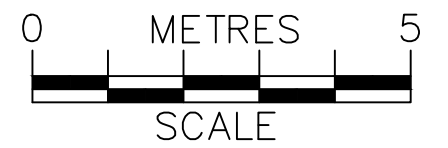

PROJECT:

PROPOSED GARAGE CONVERSION

**142 Hilmanton
Earley**

DRAWN BY:

P.S.

DATE:

16/10/2024

SCALE:

1:100@A3

FILENAME:

24050

DRAWING TITLE:

EXISTING PLANS

DRAWING NUMBER:

HM-02

ArchDezine Limited
archdeziner7@gmail.com




EXISTING FRONT ELEVATION




EXISTING SIDE-1 ELEVATION




EXISTING REAR ELEVATION

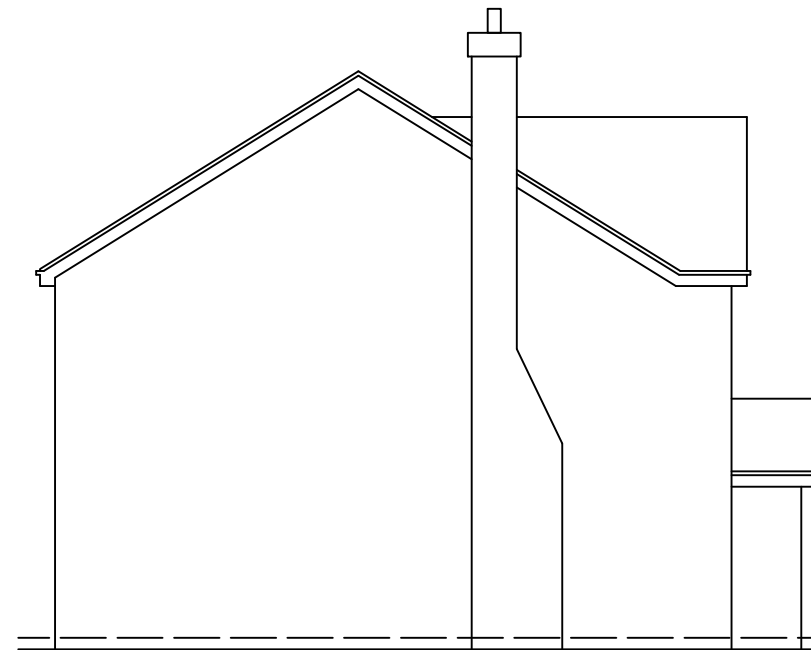

EXISTING SIDE-2 ELEVATION

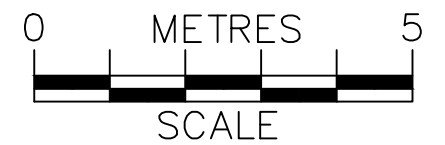

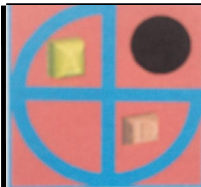
	PROJECT:	142 Hilmanton Earley	DRAWN BY:	P.S.	DRAWING TITLE:		
	PROPOSED GARAGE CONVERSION		DATE:	16/10/2024	EXISTING ELEVATIONS		
			SCALE:	1:100@A3	DRAWING NUMBER:	HM-03	
			FILENAME:	24050			



PROPOSED FRONT ELEVATION




PROPOSED SIDE-1 ELEVATION

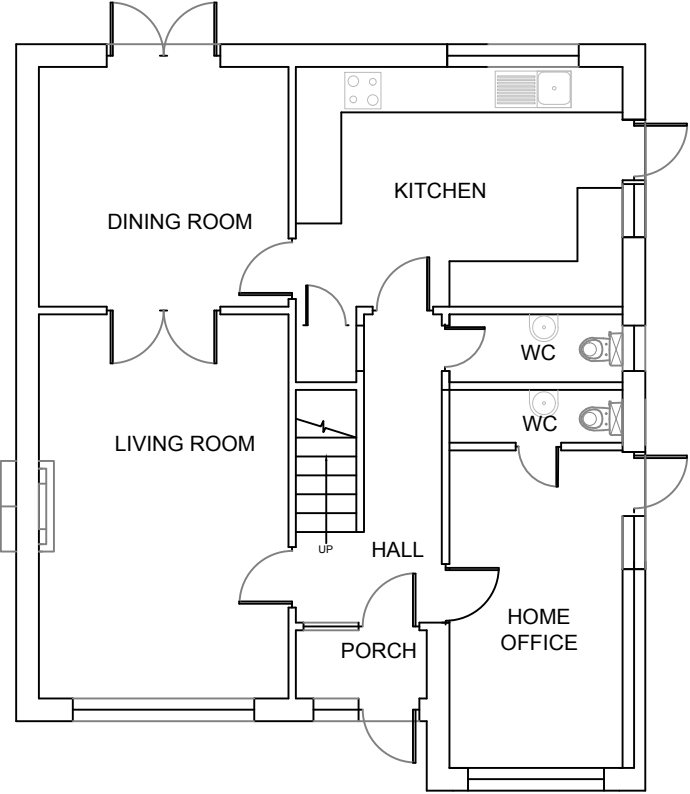



PROPOSED GROUND FLOOR PLAN



PROPOSED REAR ELEVATION

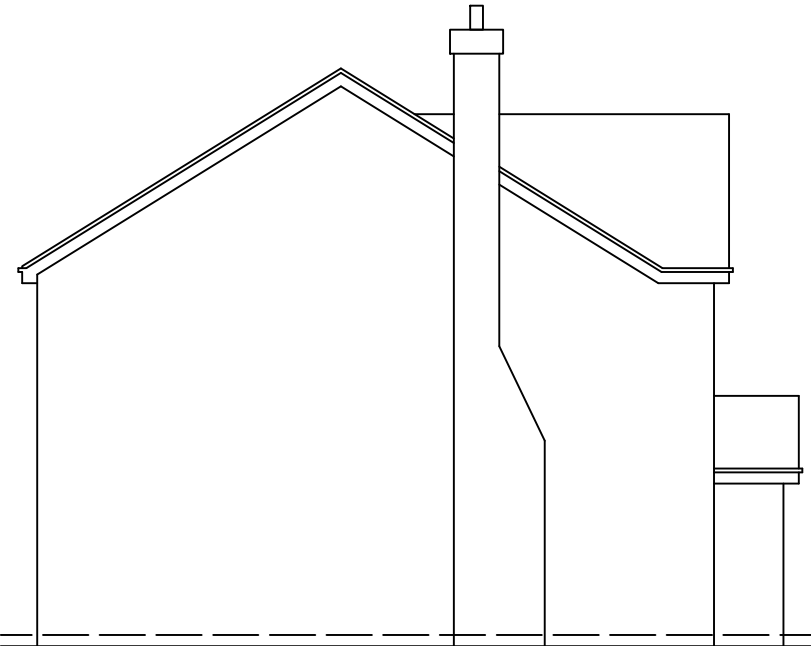

PROPOSED SIDE-2 ELEVATION

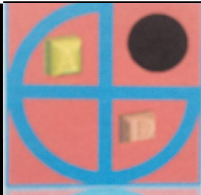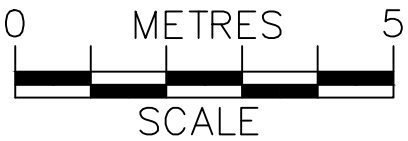

PROJECT:

PROPOSED GARAGE CONVERSION

142 Hilmanton
Earley

DRAWN BY:

P.S.

DATE:

16/10/2024

SCALE:

1:100@A3

FILENAME:

24050

DRAWING TITLE:

PROPOSED PLAN & ELEVATIONS

DRAWING NUMBER:

HM-04

ArchDezine Limited
archdeziner7@gmail.com