

Licence number AC0000868924

Mark Leedale Planning
Chartered Town Planning
Consultants

20 Hurlands Place,
Farnham,
Surrey GU9 9HX
01252 718855
markleedale4@gmail.com

Revision notes:

A
B
C

Client:

The Taylor family

Location:

Bentley Lane Piggeries,
Poplar Lane,
Winnersh, Wokingham RG41 5JR

Drawing title:

Floor plan and elevations unit A

Scale:


1:100@A4

Date:

February 2026


Drawing number:

MLP/03

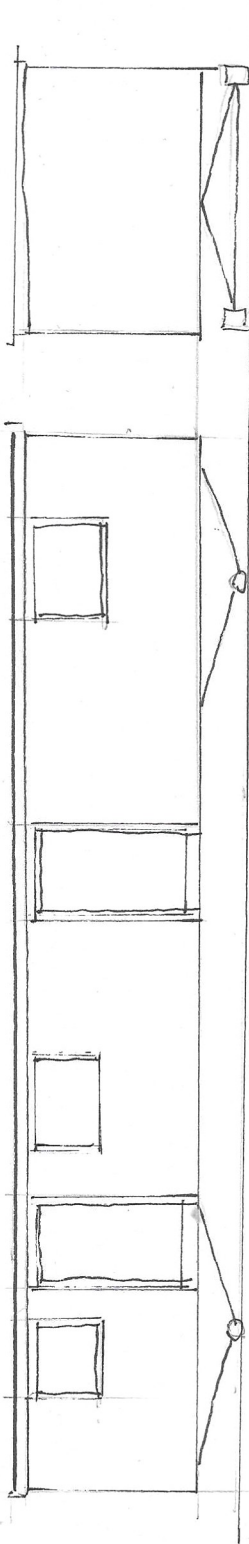

East elevation

South elevation

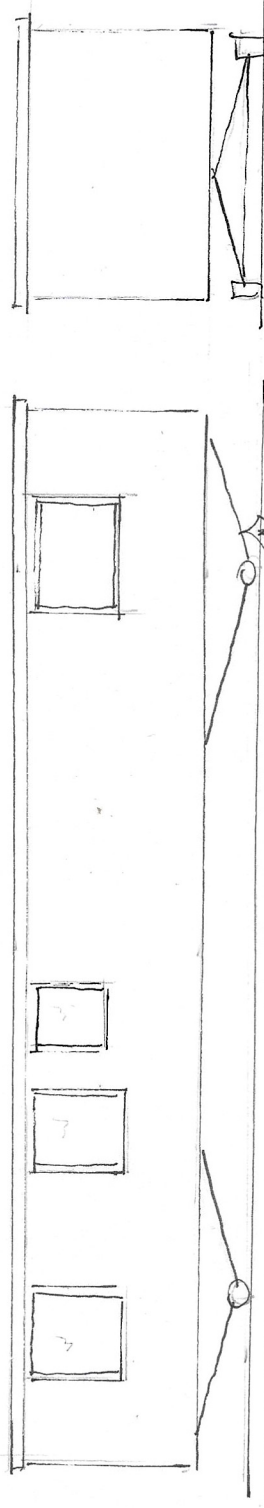


West elevation

North elevation

The kitchen units are in place as delivered with the mobile home and have no white goods or cooking facilities

The mobile homes are mounted on a carriage with supports

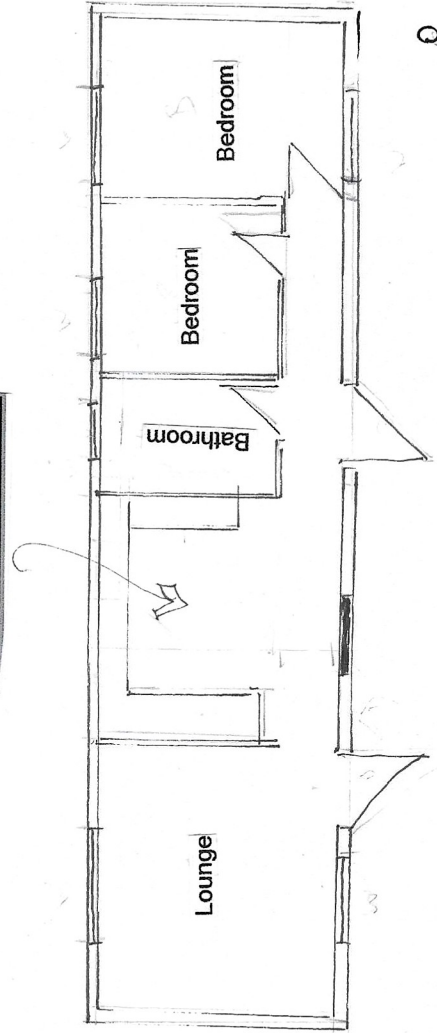

Floor plan

