






Ordnance Survey
Ukmapcentre.com
Serial number: 268367
© Crown copyright and database right 2023
Ordnance Survey licence 100048957
Reproduction in whole or in part is prohibited
without the prior permission of Ordnance Survey

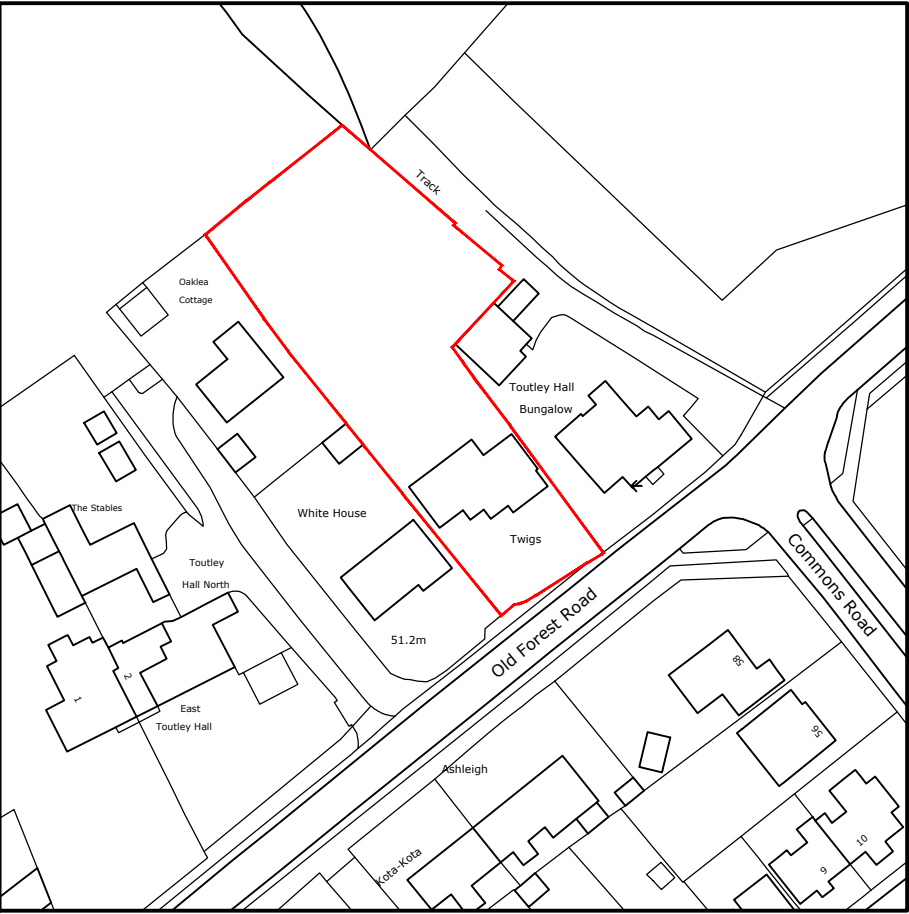

LOCATION PLAN
SCALE 1:1250

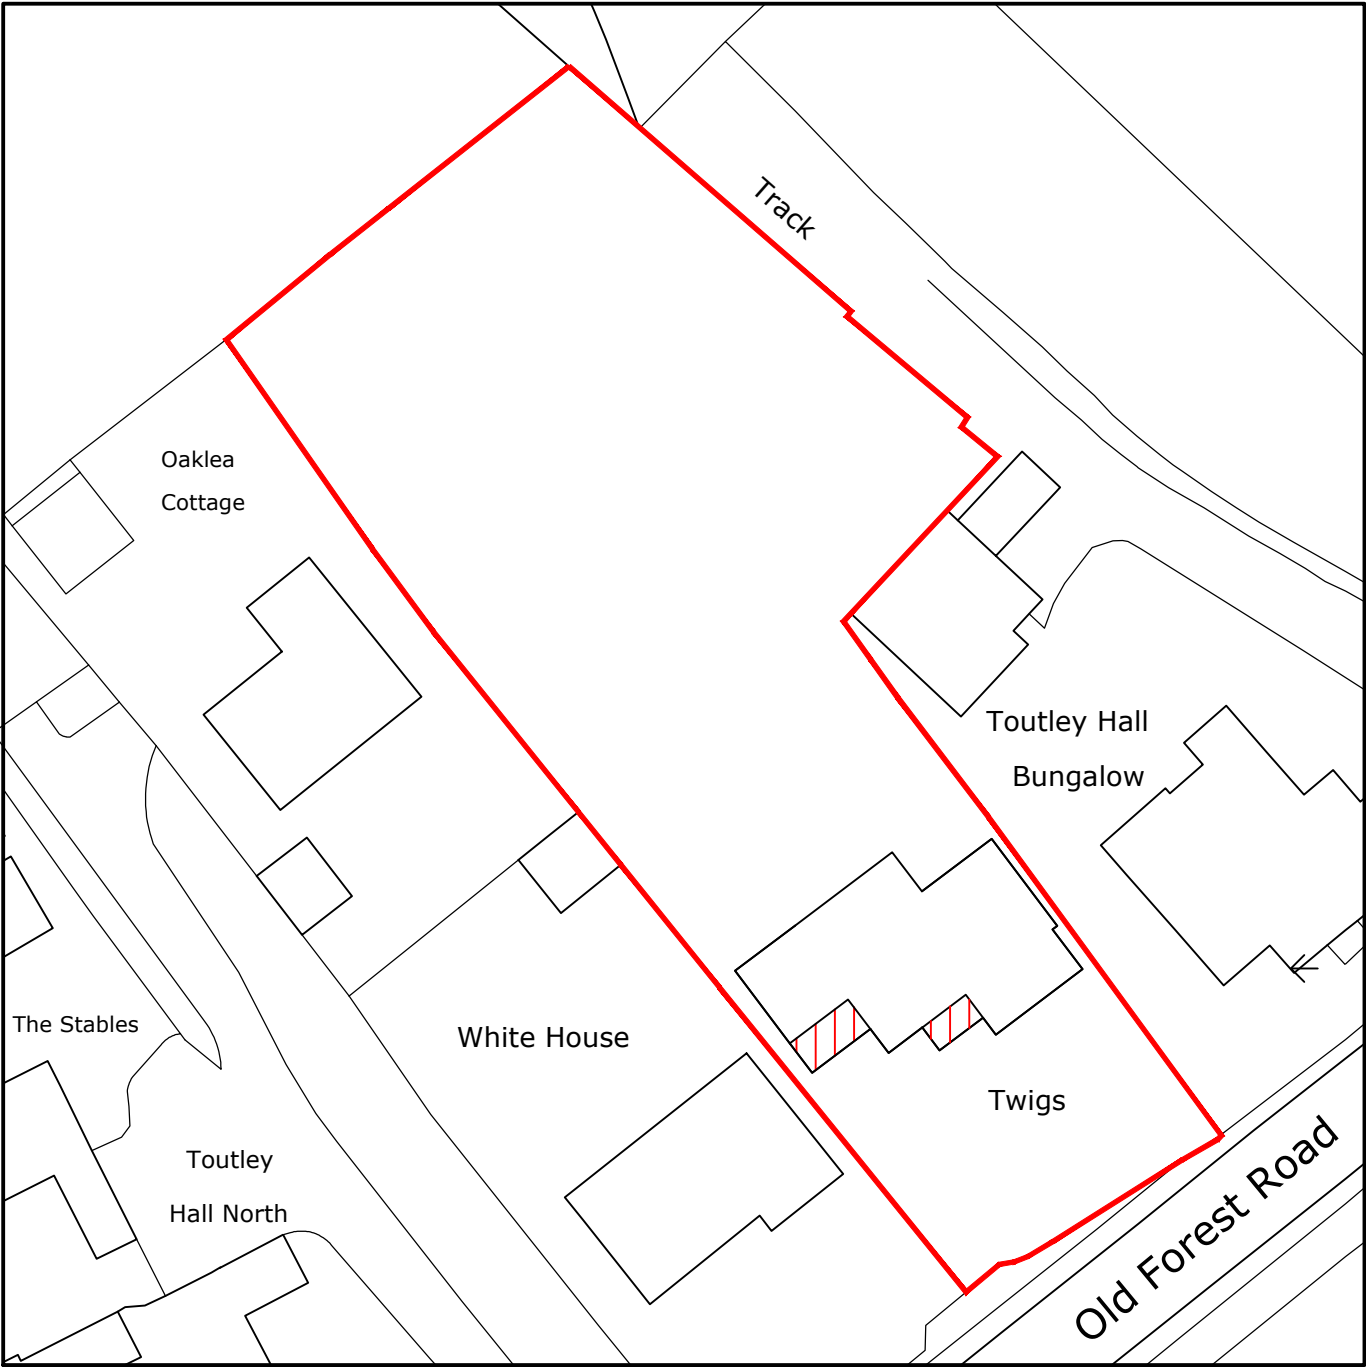

SITE PLAN - PROPOSED SHOWN HATCHED
SCALE 1:500

 

JAKE
UNDERWOOD
PLANNING & BUILDING DRAWINGS

PROJECT: TWIGS, OLD FOREST ROAD, WOKINGHAM RG41 1JA	
DETAIL: LOCATION AND SITE PLANS	
PLANNING PERMISSION	
JOB No: 2322	DRG No: 001
SCALE @ A3: AS SHOWN	REV: A
CONTACT: JAKE UNDERWOOD Web: www.jakeunderwood.com Email: info@jakeunderwood.com Phone: 07784927778	