





Front Elevation

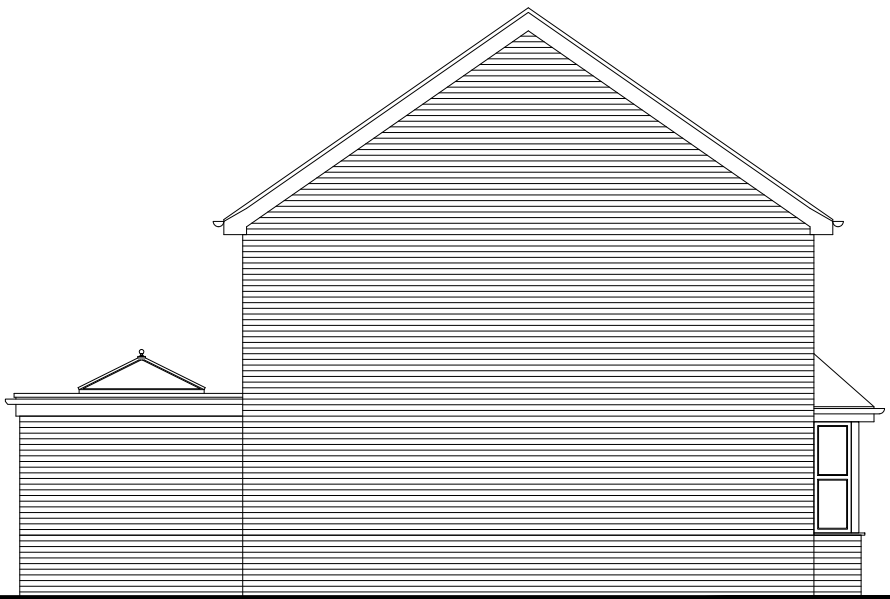


Side Elevation




Rear Elevation

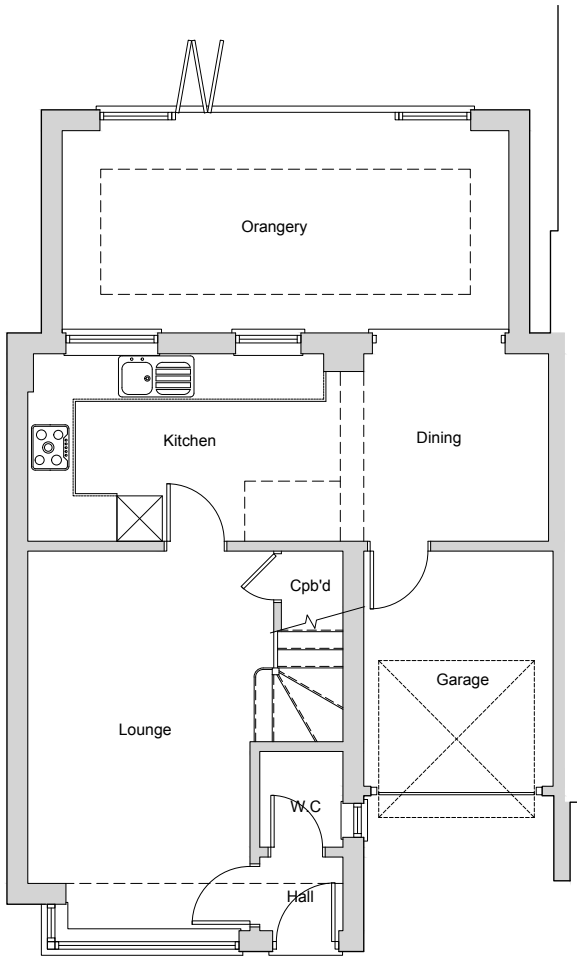

Ground Floor Plan

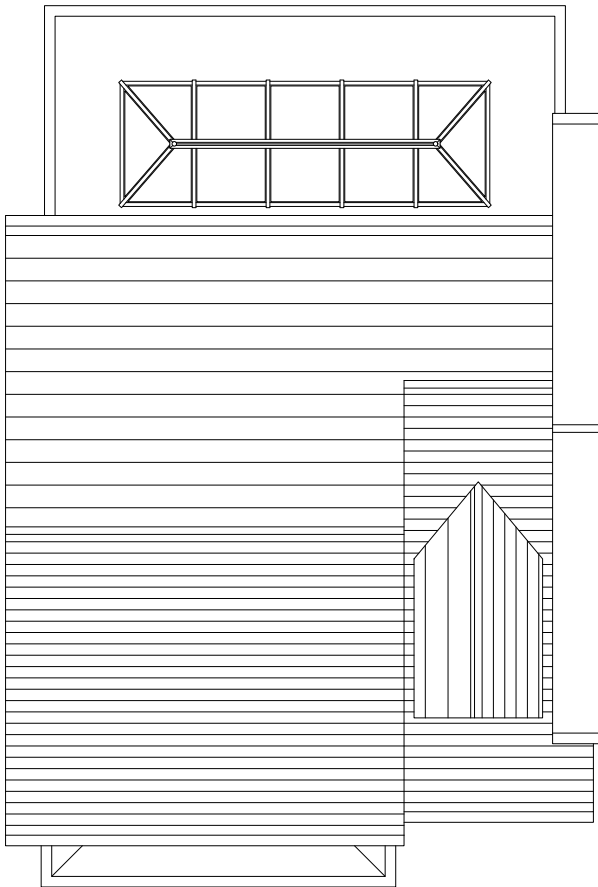

Roof Plan

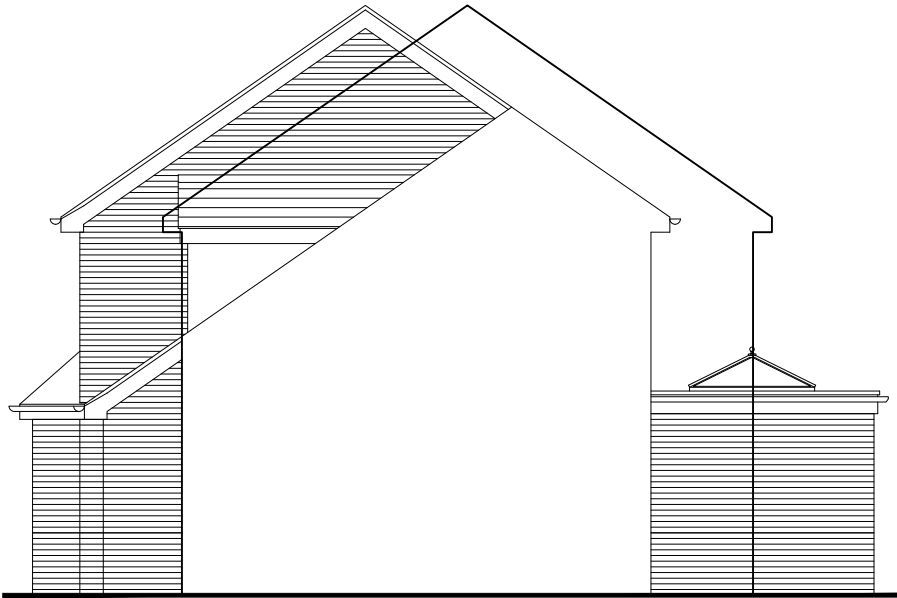

Side Elevation



10 Master Close
Woodley
Berkshire RG5 4UB
project :

Existing Ground Floor, Roof
Plans & Elevations
title :

Mr & Mrs. Hobbs
client :

Lee Norris Design Limited	ref : LN
27 Eden Way, Winnersh Wokingham, Berkshire RG41 5PQ Tel: 01189 787226 Mob: 07795 058193 E-mail: lee@leenorrisdesign.co.uk Web: www.leenorrisdesign.co.uk	date : Dec'24
Planning and building regulations drawings for residential extensions, new build, renovation and conversion projects.	scale : 1:100@A3
	project : 24-624
	dwg no. / rev : 001

Scale: 1:100 0 1 2 3 4 5