





Front Elevation

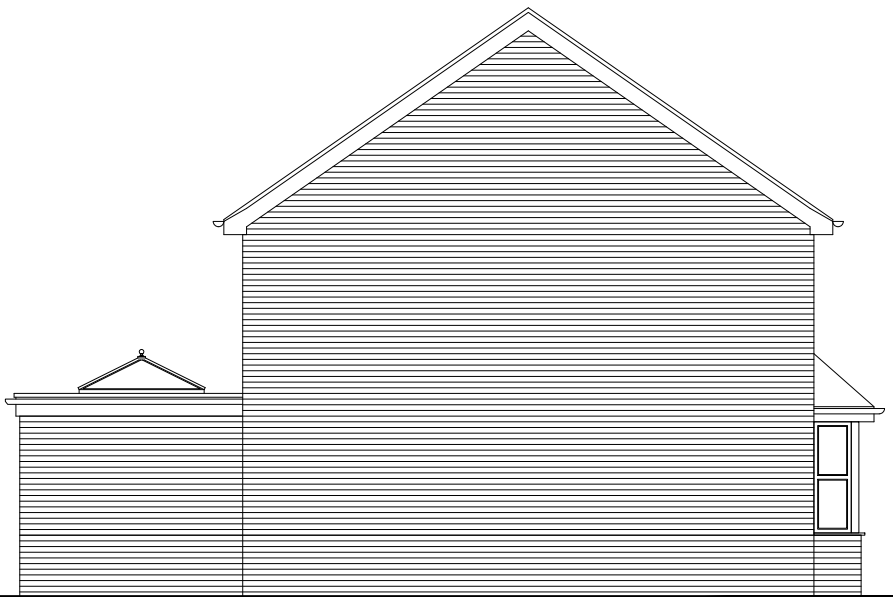


Side Elevation




Rear Elevation

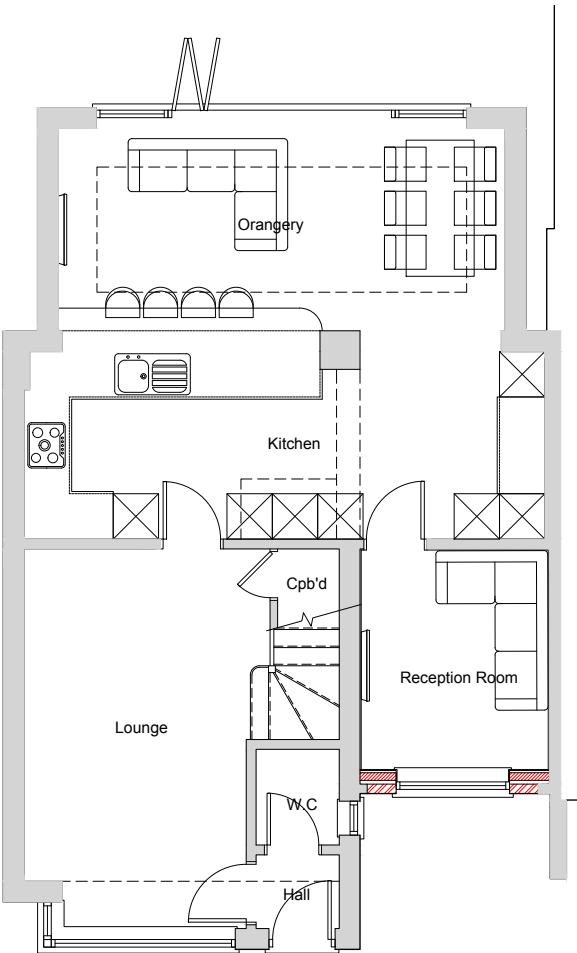

Ground Floor Plan

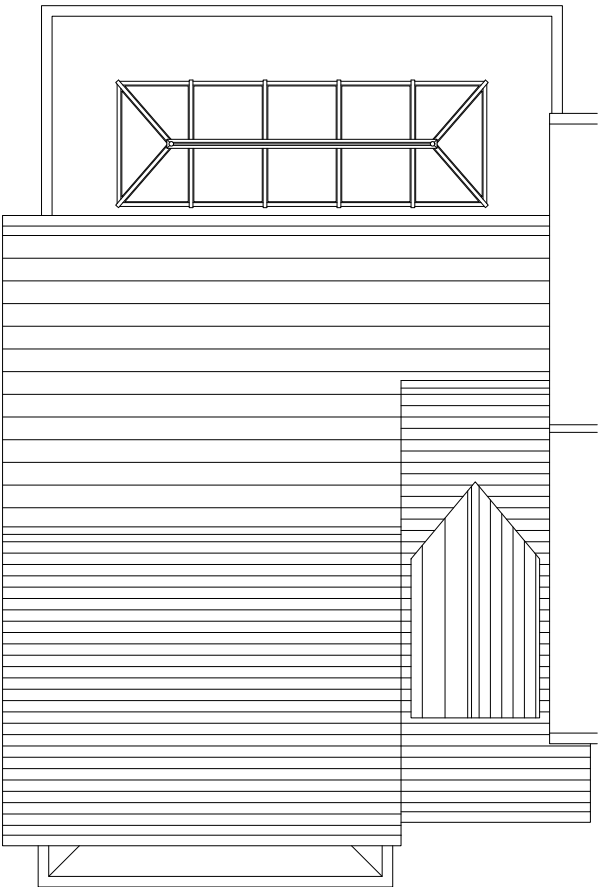

Roof Plan

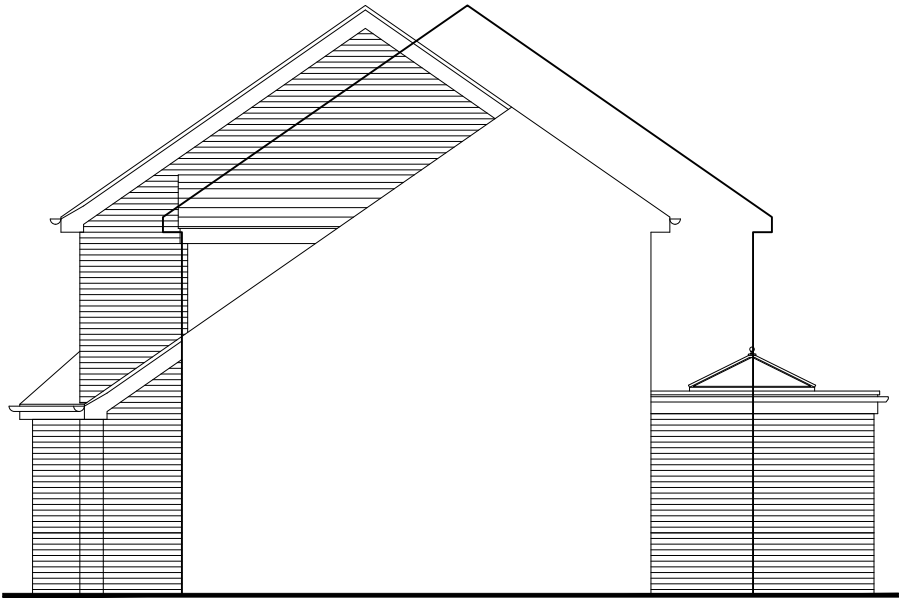

Side Elevation



10 Master Close  
Woodley  
Berkshire RG5 4UB  
project :

Proposed Ground Floor, Roof  
Plans & Elevations  
title :

Mr & Mrs. Hobbs  
client :

|   |                     |
|---|---------------------|
| Lee Norris Design Limited   | ref : LN            |
| 27 Eden Way, Winnersh<br>Wokingham, Berkshire RG41 5PQ<br>Tel: 01189 787226<br>Mob: 07795 058193<br>E-mail: lee@leenorrisdesign.co.uk<br>Web: www.leenorrisdesign.co.uk | date : Dec'24       |
| Planning and building regulations drawings<br>for residential extensions, new build,<br>renovation and conversion projects.                                             | scale : 1:100@A3    |
|   | project : 24-624    |
|   | dwg no. / rev : 002 |

Scale: 1:100 0 1 2 3 4 5