


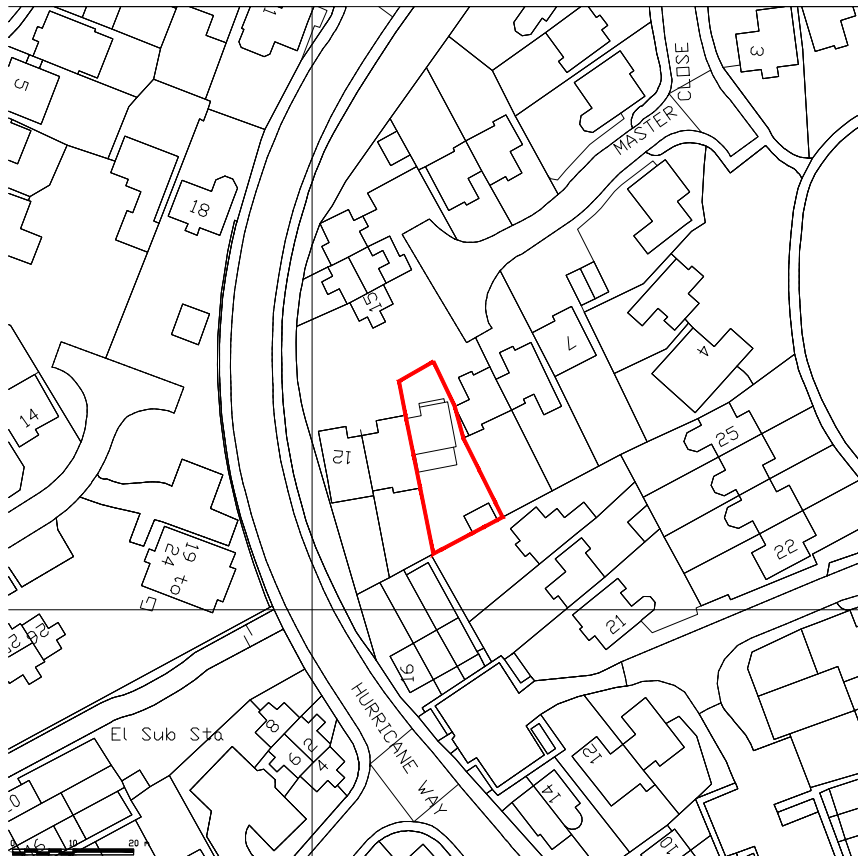


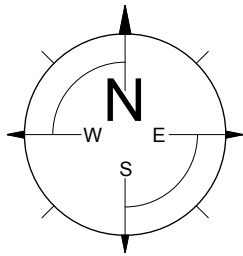

Location Plan (1:1250)

 

Site Plan (1:500)

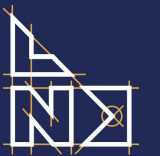

LEE NORRIS DESIGN LIMITED
Architectural Design Services

10 Master Close
Woodley
Berkshire RG5 4UB

project :

Site & Location Plans

title :

Mr & Mrs. Hobbs

client :

Lee Norris Design Limited
27 Eden Way, Winnersh
Wokingham, Berkshire RG41 5PQ
Tel: 01189 787226
Mob: 07795 058193
E-mail: lee@leenorrisdesign.co.uk
Web: www.leenorrisdesign.co.uk

Planning and building regulations drawings
for residential extensions, new build,
renovation and conversion projects.

ref : LN

date : Dec'24

scale : As Shown@A3

project : 24-624

dwg no. / rev : 003