






Front Elevation

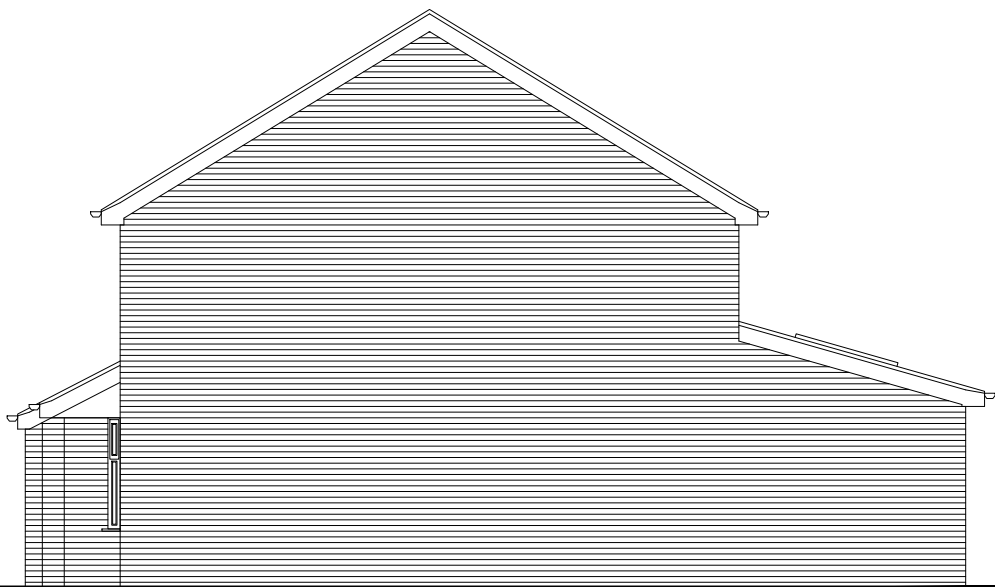


Side Elevation

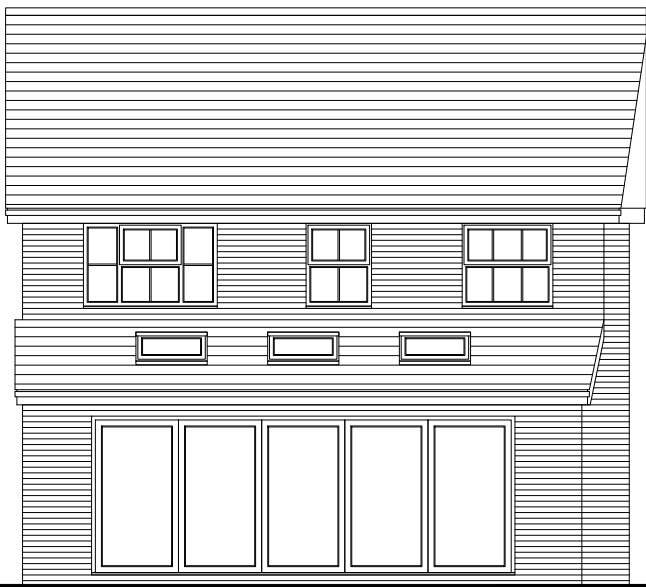

Rear Elevation

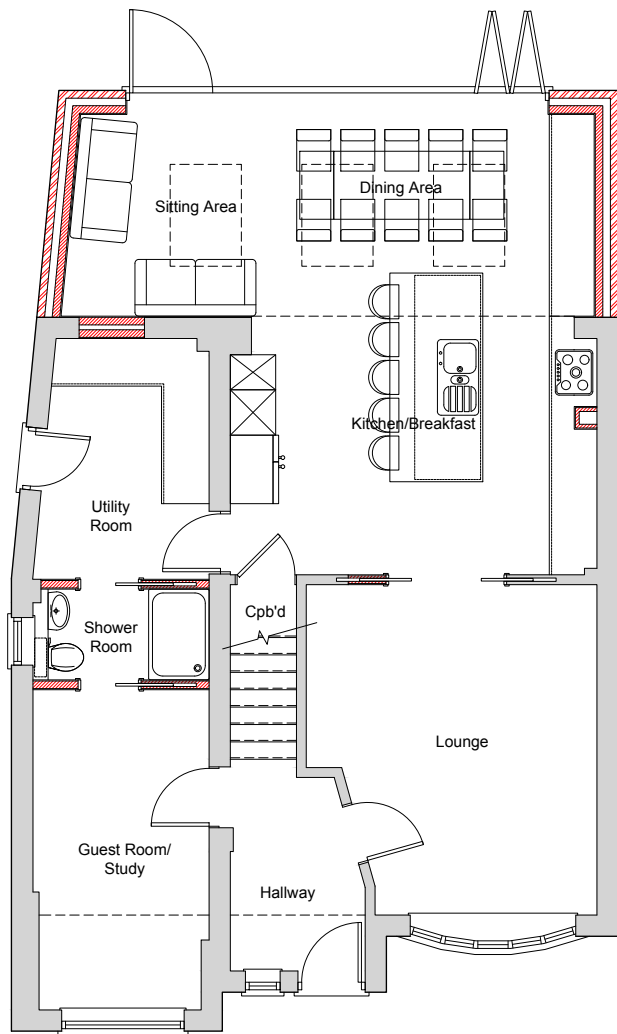


Ground Floor Plan

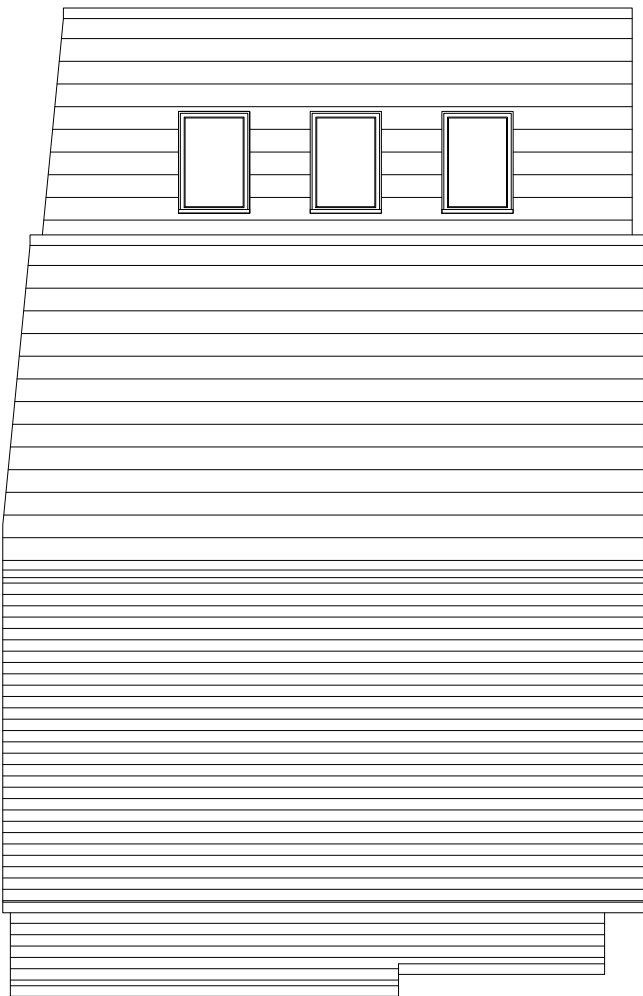

Roof Plan



Side Elevation

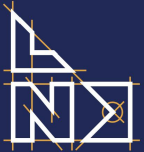
LEE NORRIS DESIGN LIMITED
Architectural Design Services

2 Norfolk Close
Woosehill, Wokingham
Berkshire RG41 3AF
project :

**Proposed Ground Floor, Roof
Plans & Elevations**
title :

Mr & Mrs. Jarrett
client :

Lee Norris Design Limited 27 Eden Way, Winnersh Wokingham, Berkshire RG41 5PQ Tel: 01189 787226 Mob: 07795 058193 E-mail: lee@leenorrisdesign.co.uk Web: www.leenorrisdesign.co.uk Planning and building regulations drawings for residential extensions, new build, renovation and conversion projects.	ref :	LN
	date :	Dec'24
	scale :	1:100@A3
	project :	24-625
	dwg no. / rev :	002

Scale: 1:100 